




Superseded

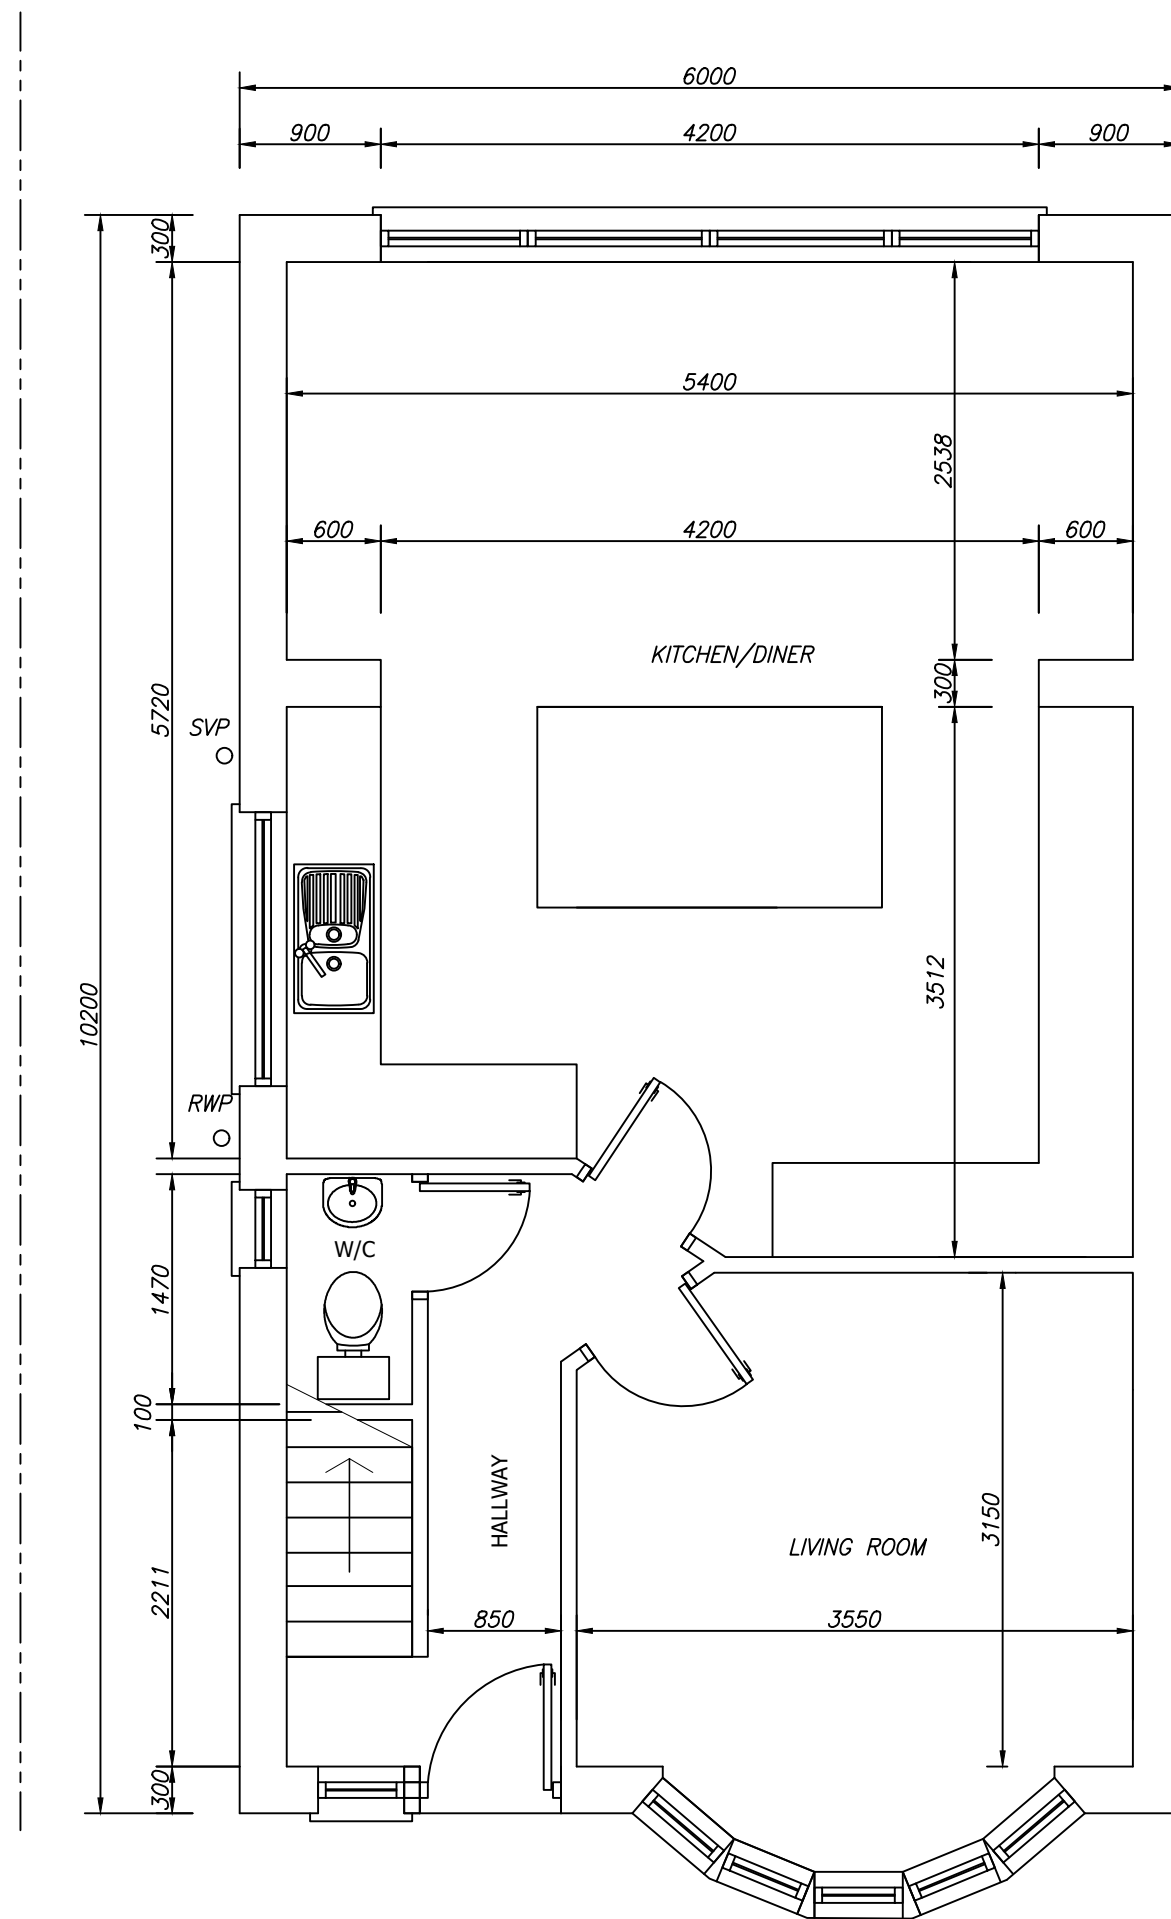


Proposed Ground Floor Plan

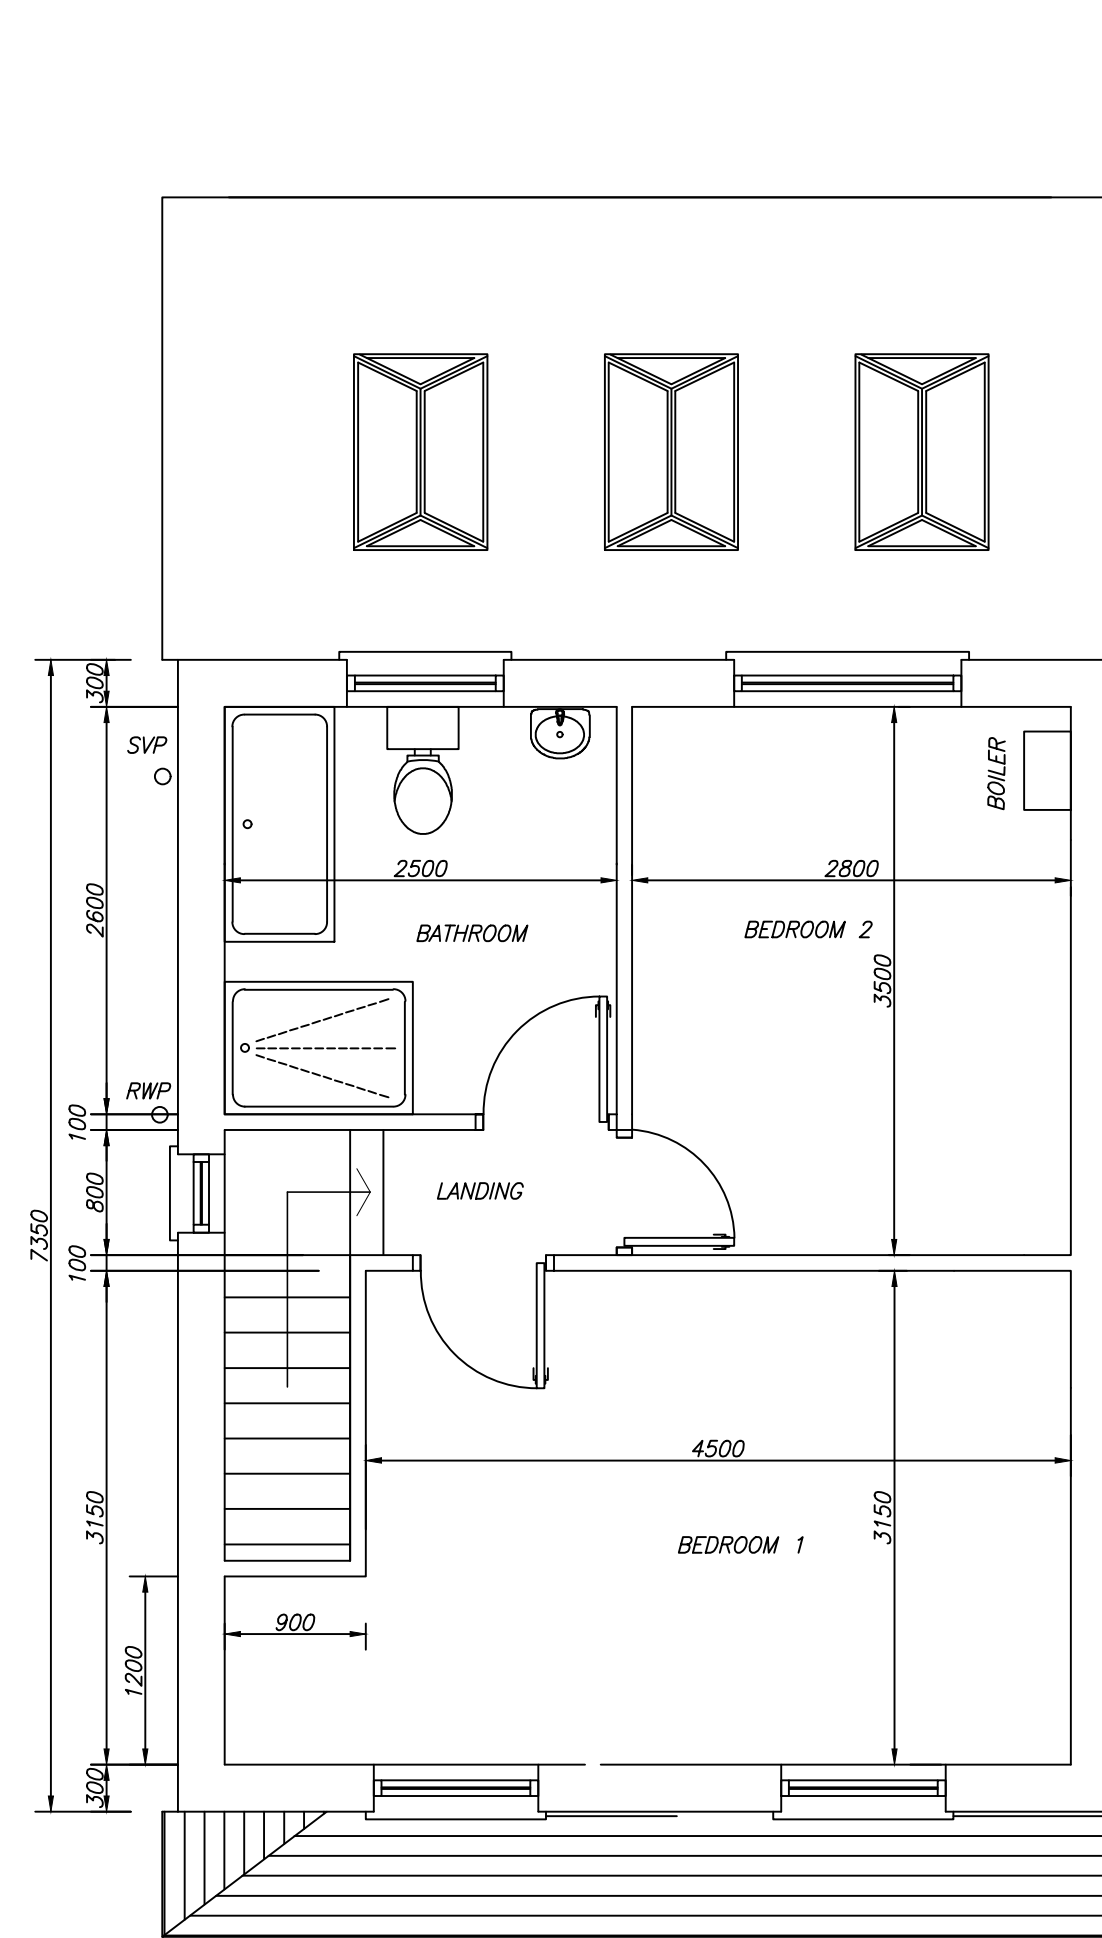


Proposed First Floor Plan

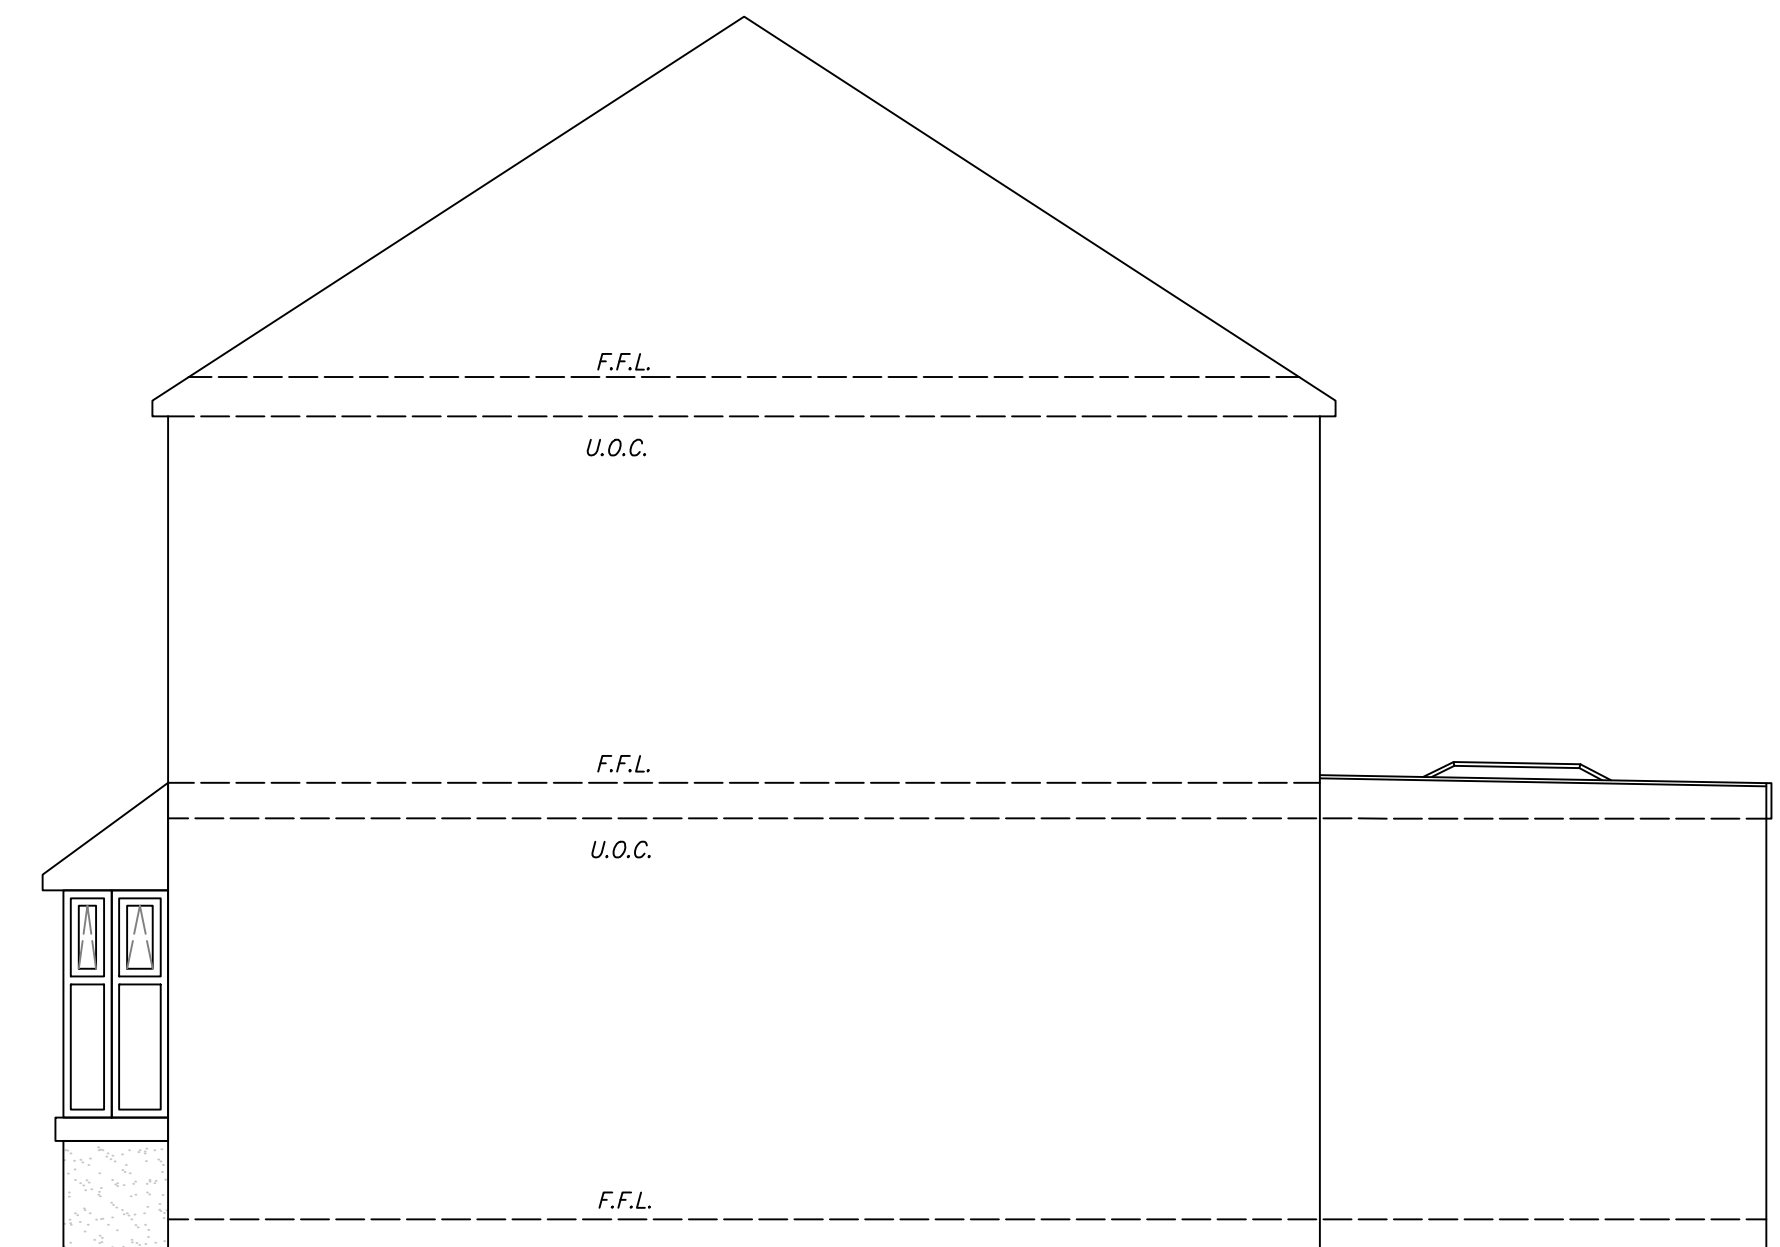


Proposed West Elevation

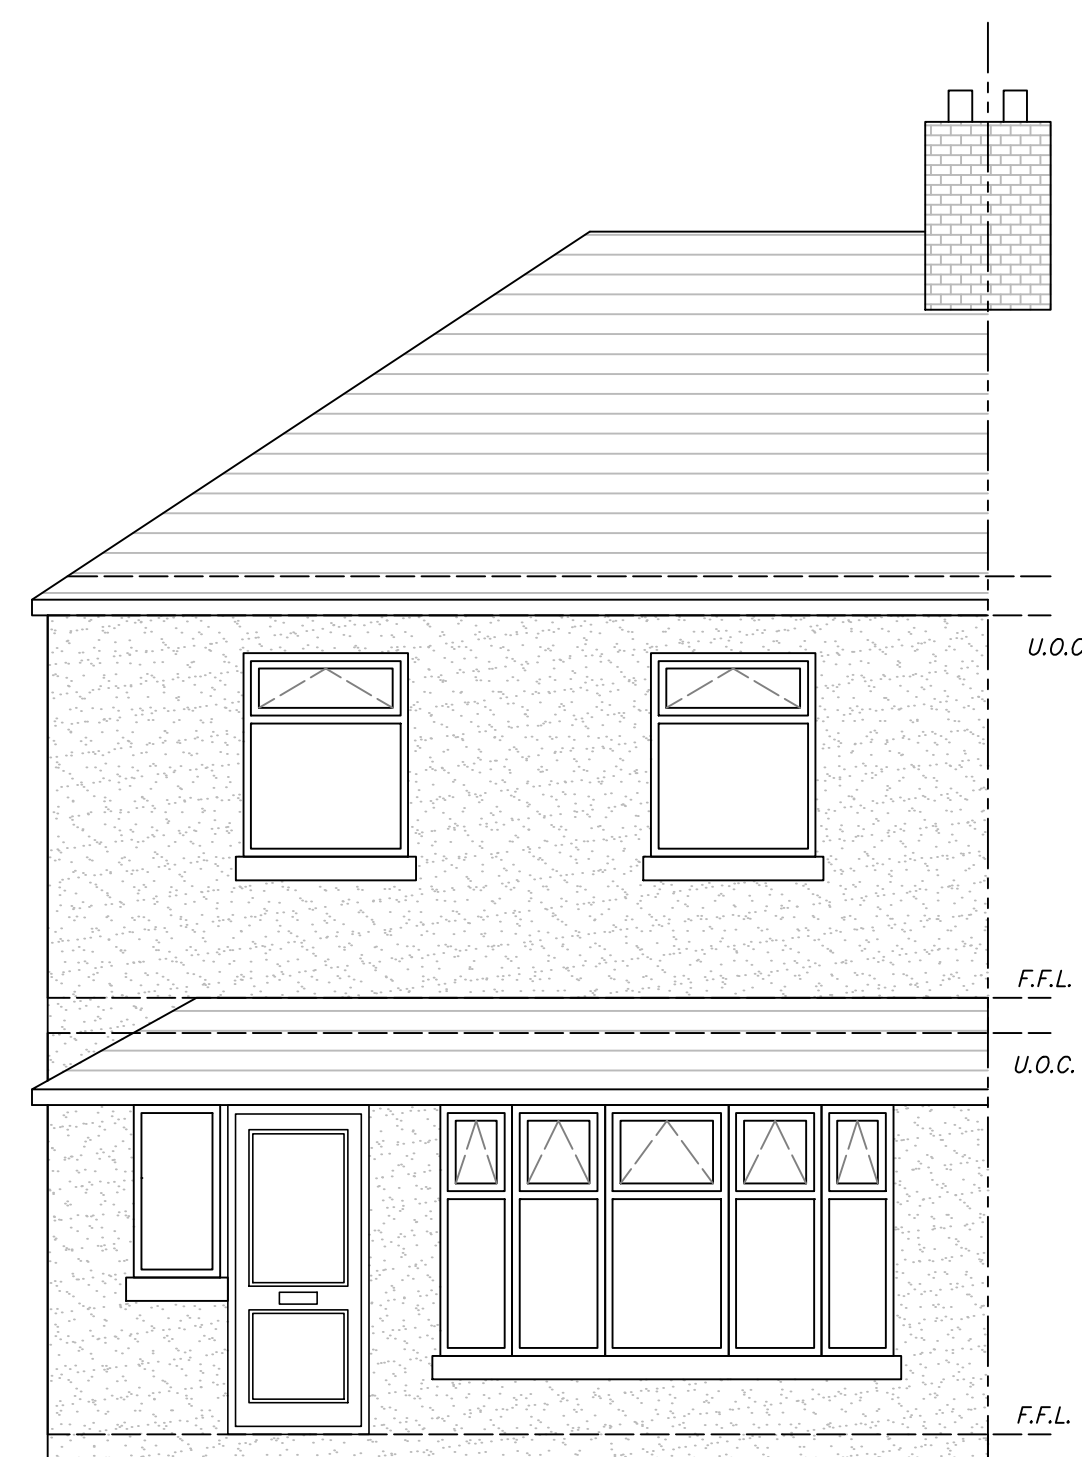

Proposed Front Elevation

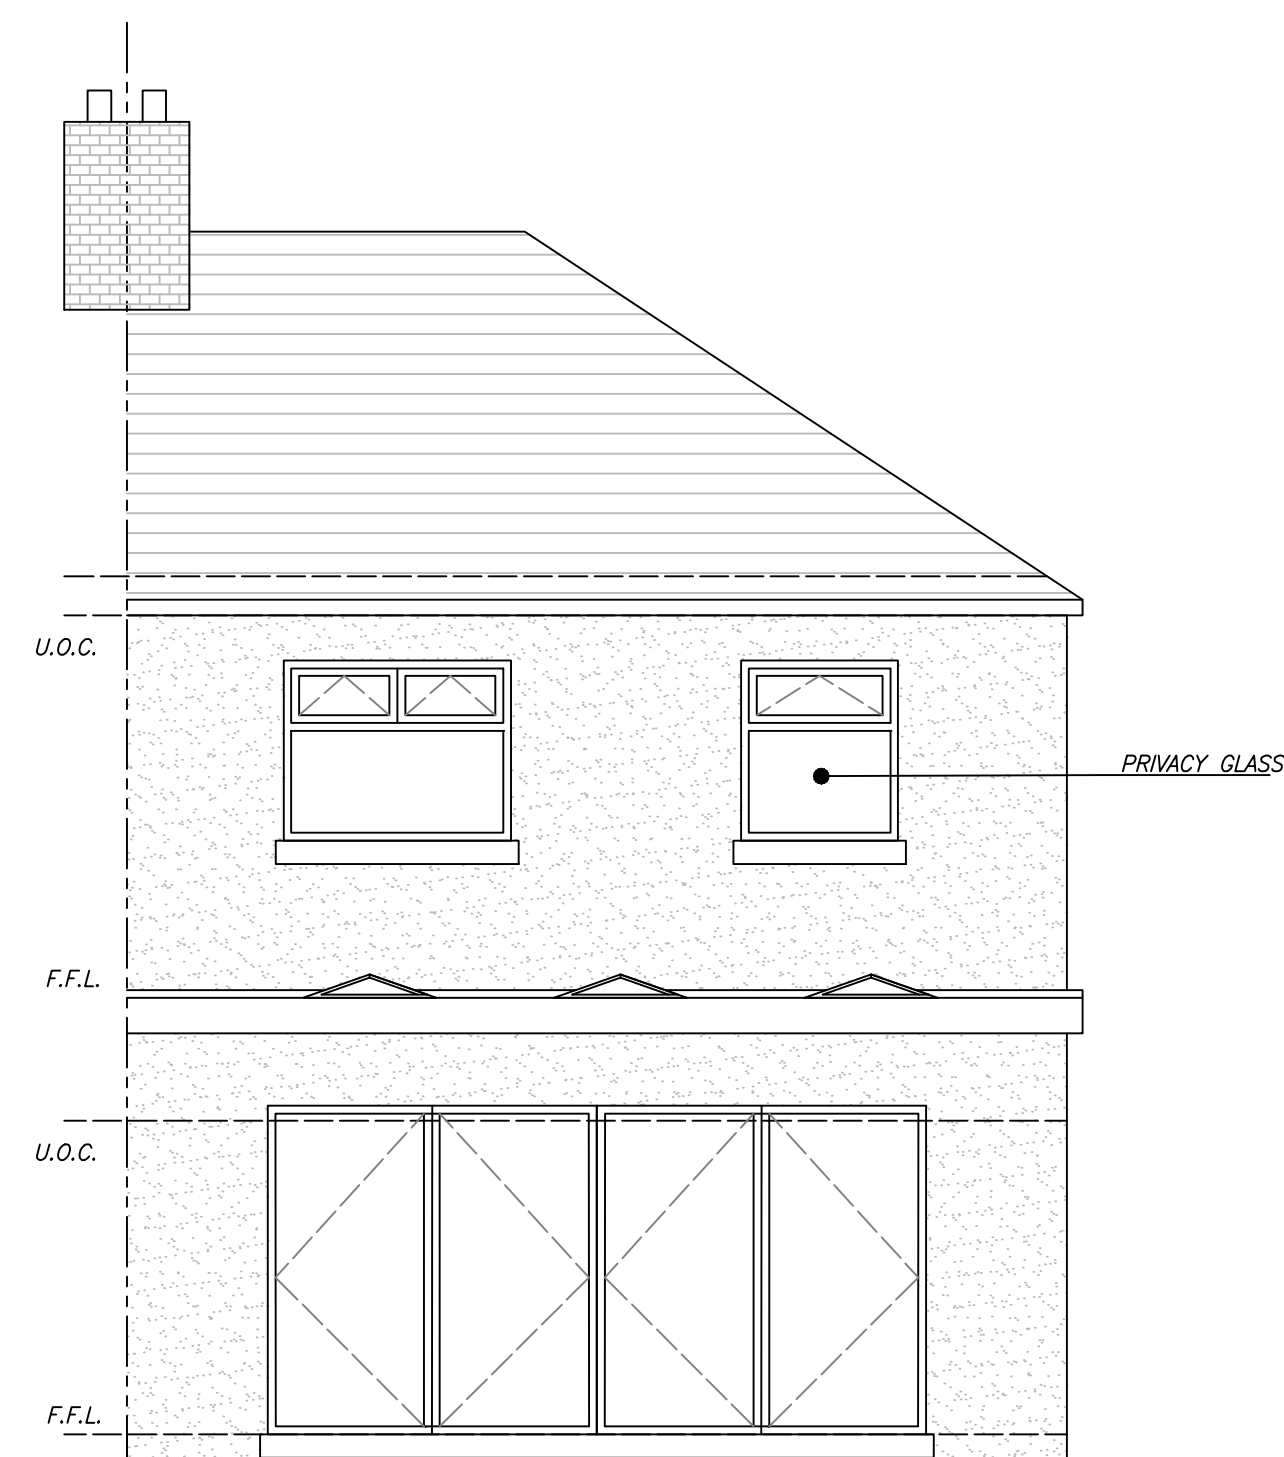

Proposed Rear Elevation

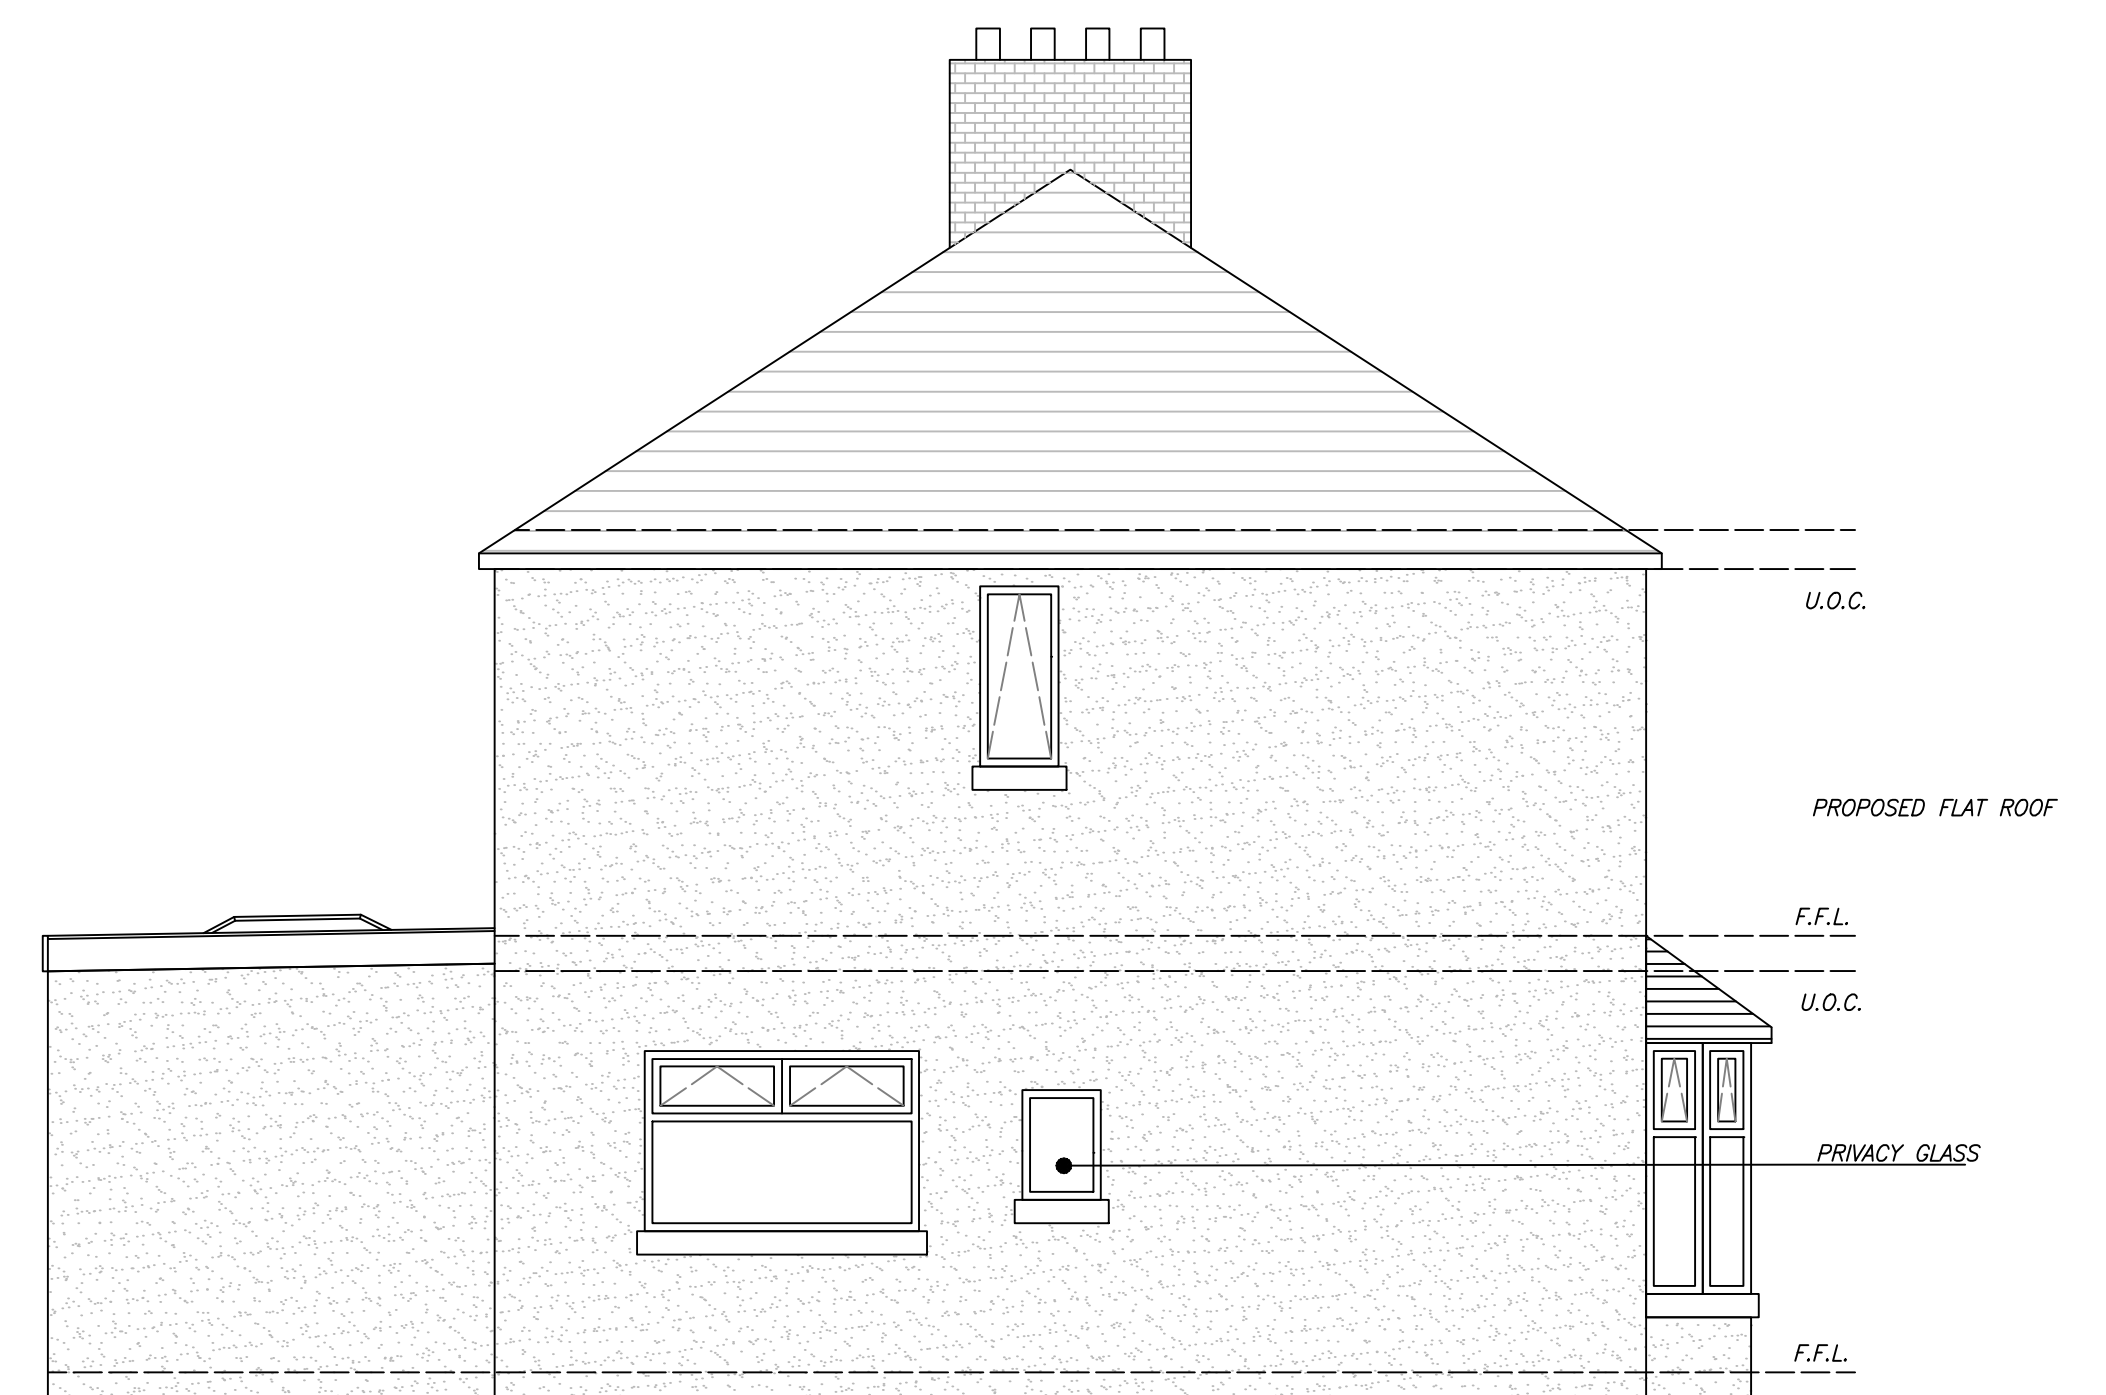

Proposed East Elevation

Rev		By	Date	SK DESIGN SERVICES Riverbank House, Dan-y-bonll Pontrhydyfen Port Talbot SA12 9RP Tel: 01639 892310 E-Mail: s.kennerley@sky.com Project: <i>Proposed House Plan and Elevations</i> Scale: 1:50 Address: <i>3 Woodland Park, Glynneath</i> Date: APR 24 <i>Neath / Port-Talbot</i> Drawn: ODK Client: <i>Mr Owen Kennerley</i> Title: <i>Proposed Layout</i> Dwg.No. <i>001-02</i> Rev: A
A	<i>Proposed House Plan and Elevations</i>	ODK	18/04/24	