



PAVEMENT

GROUND FLOOR

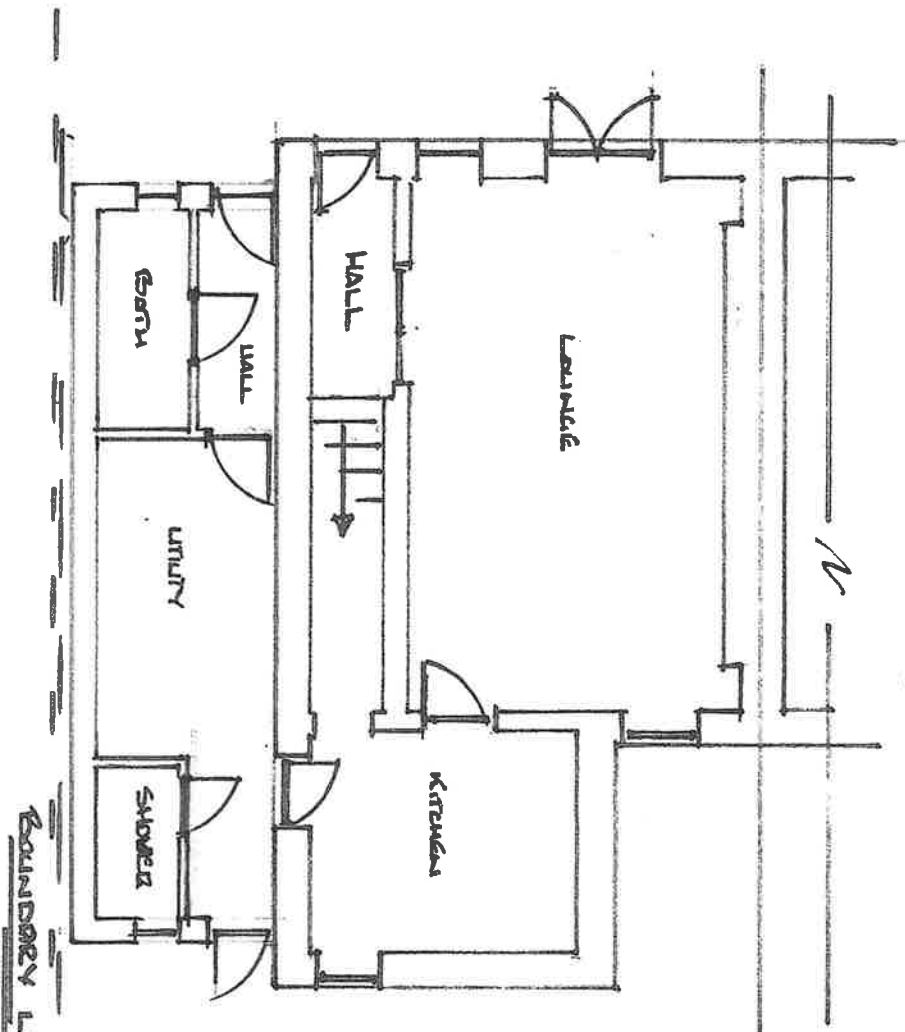

UPPER FLOOR

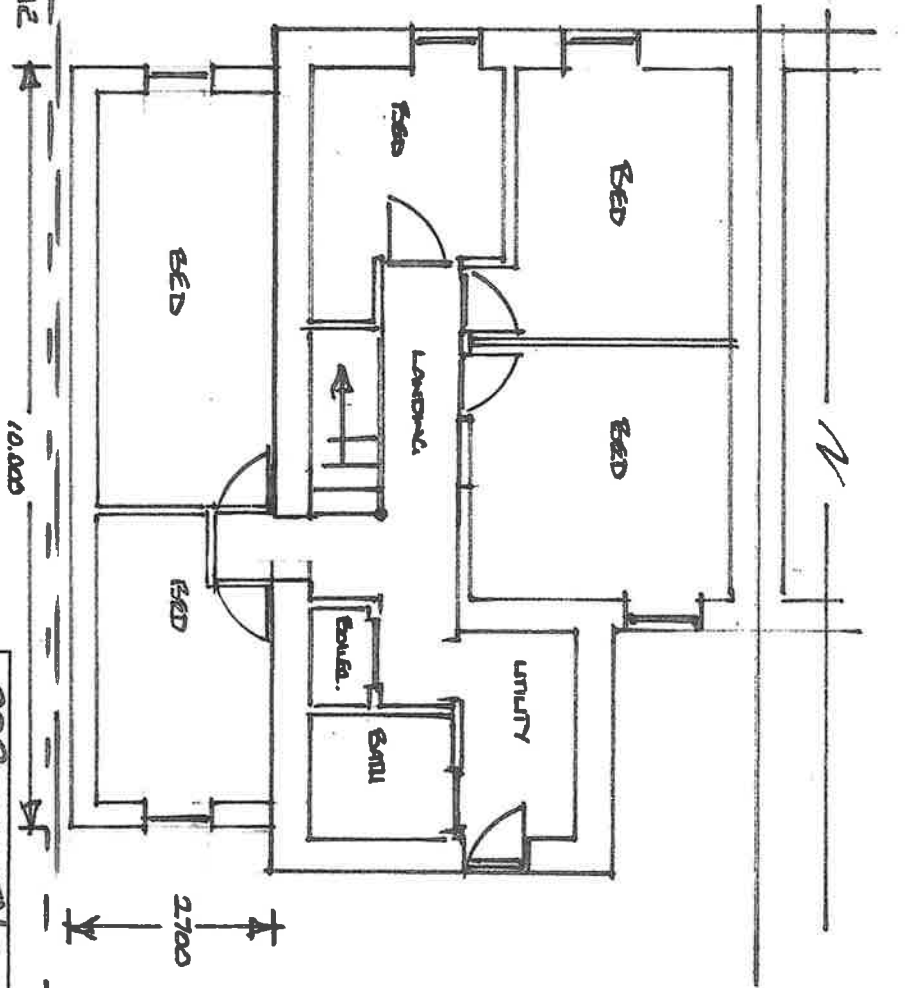

PROPOSED FLOOR PLANS

5m

22 Pleasant View
CLYDEBOROUGH
DEPT TACBOT
SAISBAP
Drg No 2 R.G.
Scale 1:100 @ A4