


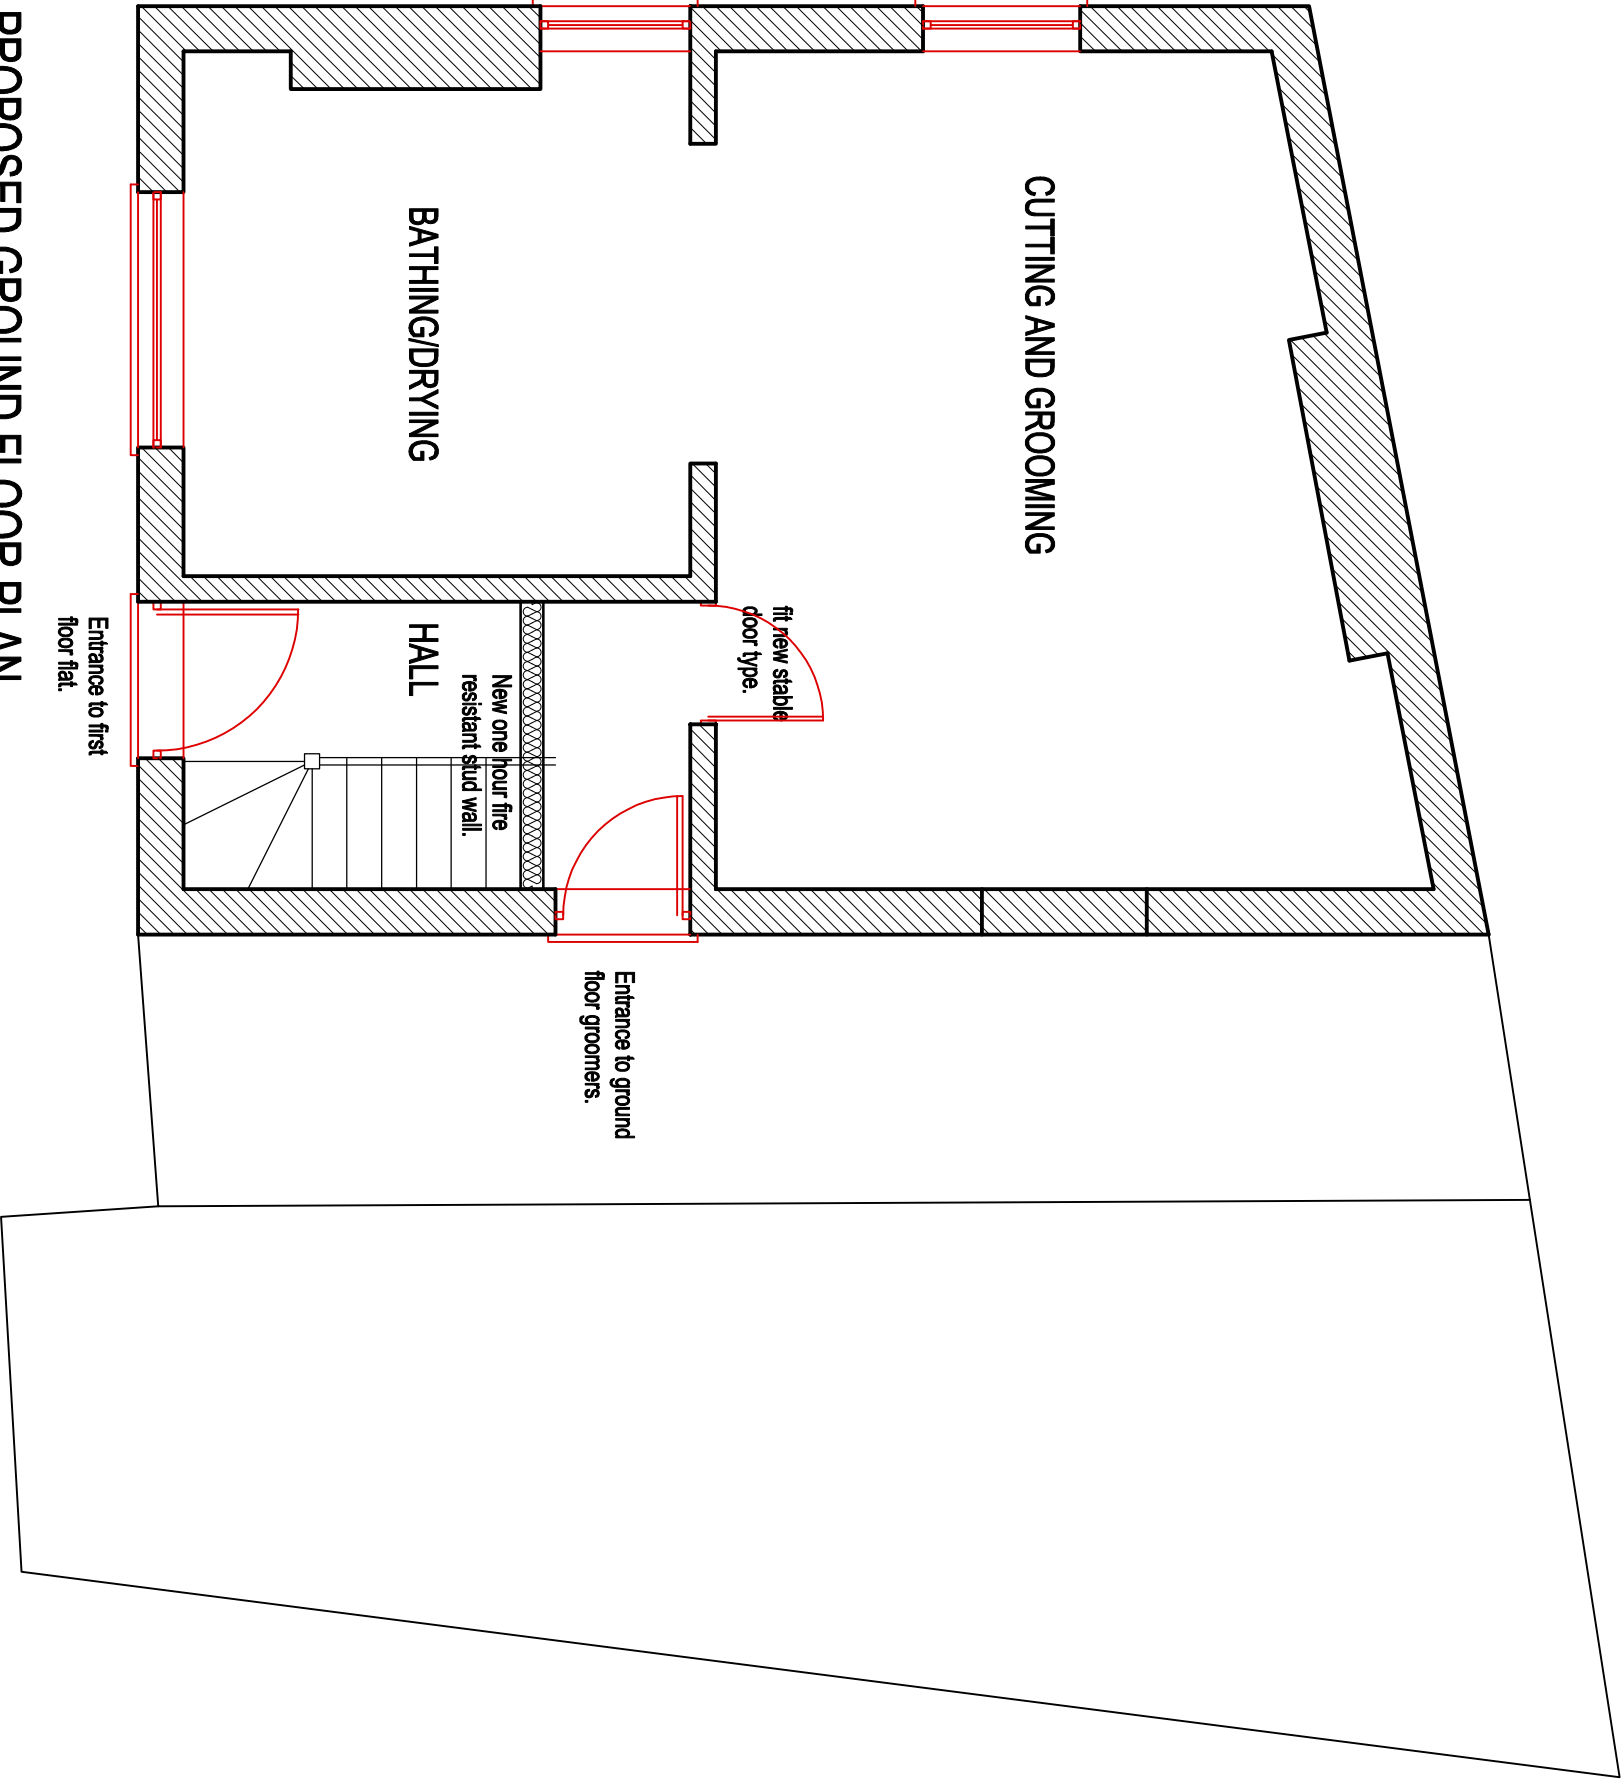

PROPOSED GROUND FLOOR PLAN.
(1:50)

CLIENT		
MISS D. ARMSTRONG		
job title	PROPOSED CHANGE OF USE OF COMMERCIAL BUILDING FIRST FLOOR TO ONE BEDROOM FLAT. @ STATION HOUSE, STATION ROAD. BRITON FERRY.	
drawing title	PROPOSED GROUND FLOOR PLAN.	
job No:	drawing No:	scales:
22.86	04	1:50, @ A3