




Reproduced from an Ordnance Survey map with the permission of the
Controller of Her Majesty's Stationary Office. Crown Copyright reserved



SITE LOCATION PLAN
Scale 1:1250



Reproduced from an Ordnance Survey map with the permission of the
Controller of Her Majesty's Stationary Office.
©Crown Copyright. All rights reserved.

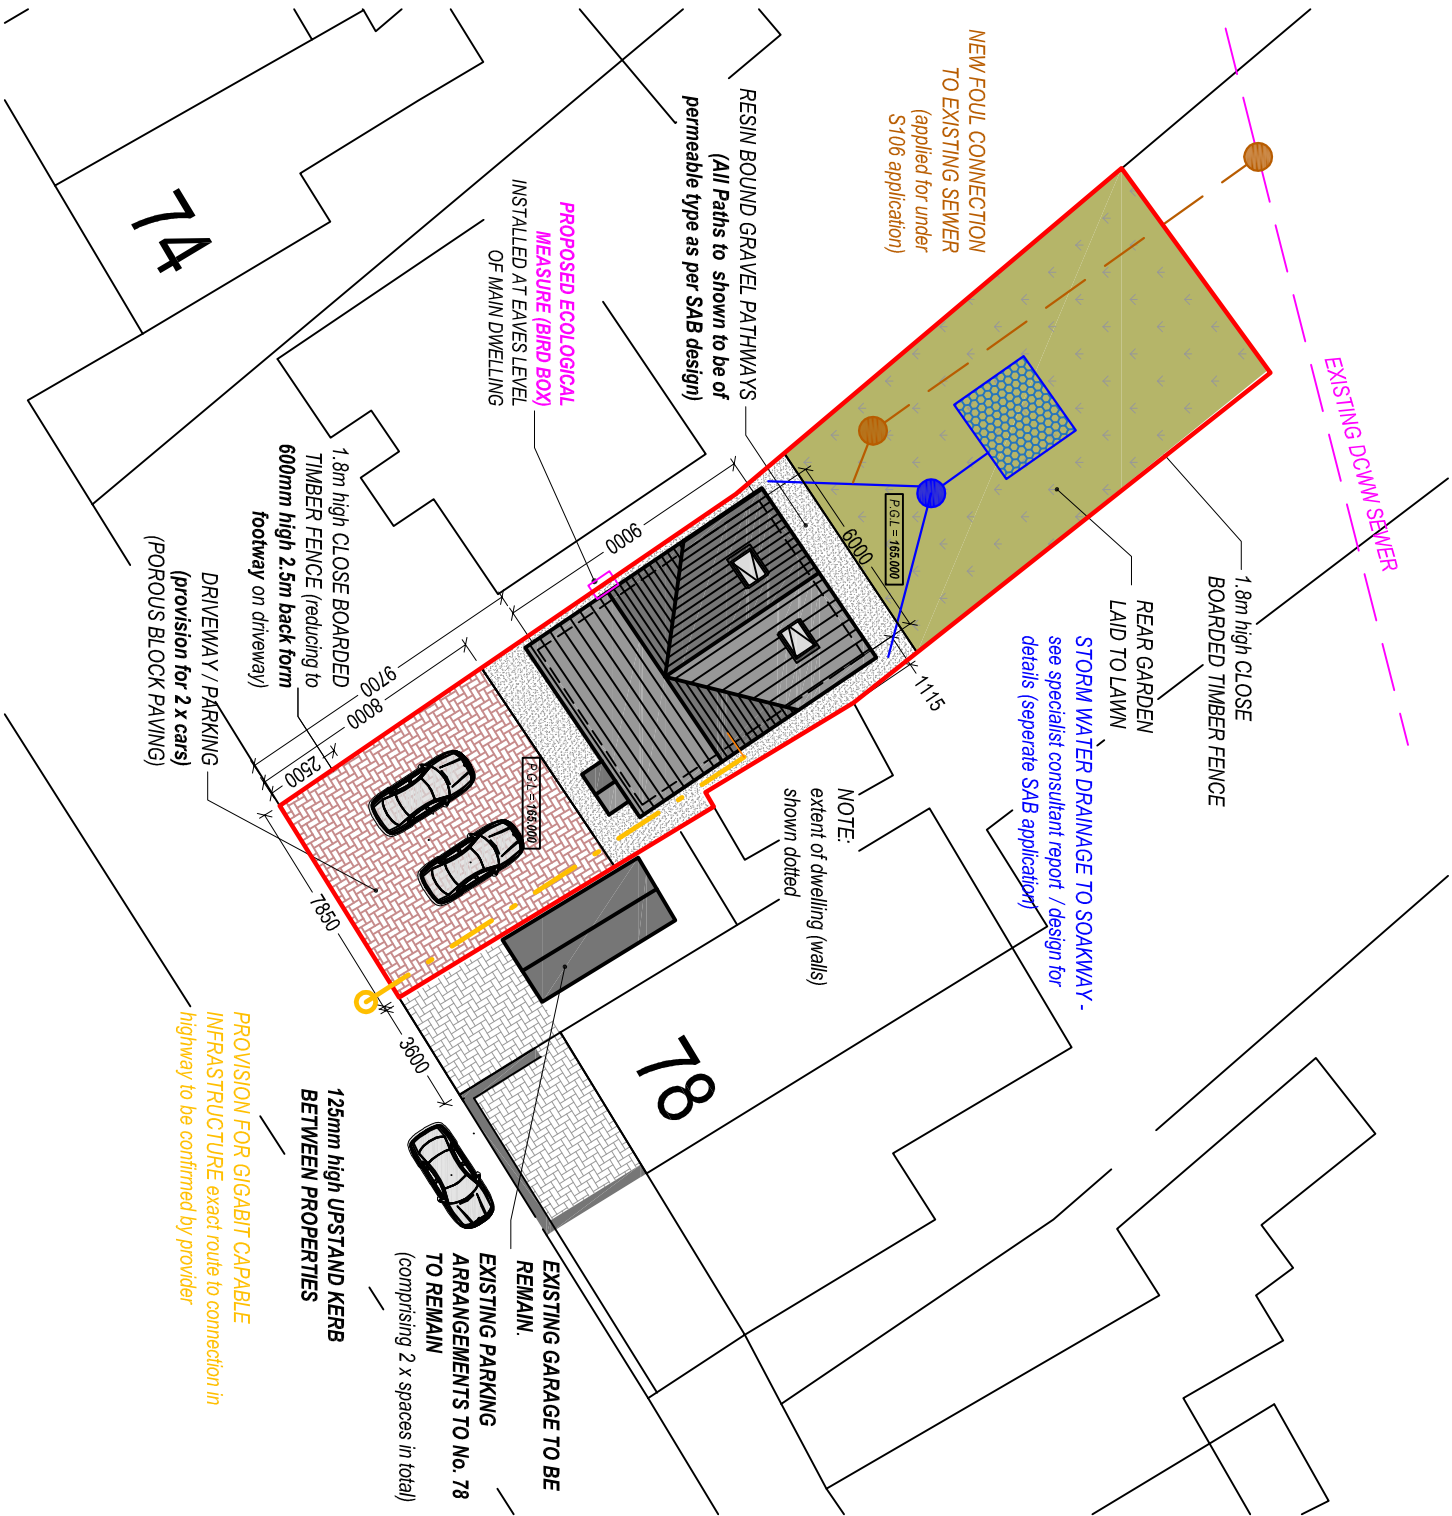

PROPOSED SITE PLAN
Scale 1:250

Client:

Mr. B. Jones

Project Title:

NEW DWELLING
(on Plot adjacent to)
78 Leyshon Road
Gwaun Cae Gurwen

General Notes:

1. Do not scale from this drawing. Take linear dimensions only.

2. Dimensions are in millimetres unless otherwise stated.

Drawing Issue:

PLANNING
(APPROVED)

Drawing Title:
EXISTING & PROPOSED SITE PLANS

Drawing No: 001

Revised: L

Date: 08-07-2022

Revised: 15-07-2024

Scale(s): 1:1250 / 1:250

Paper Size: A3



Cwm Planning & Design Ltd.
(architectural and Draughting Services)