



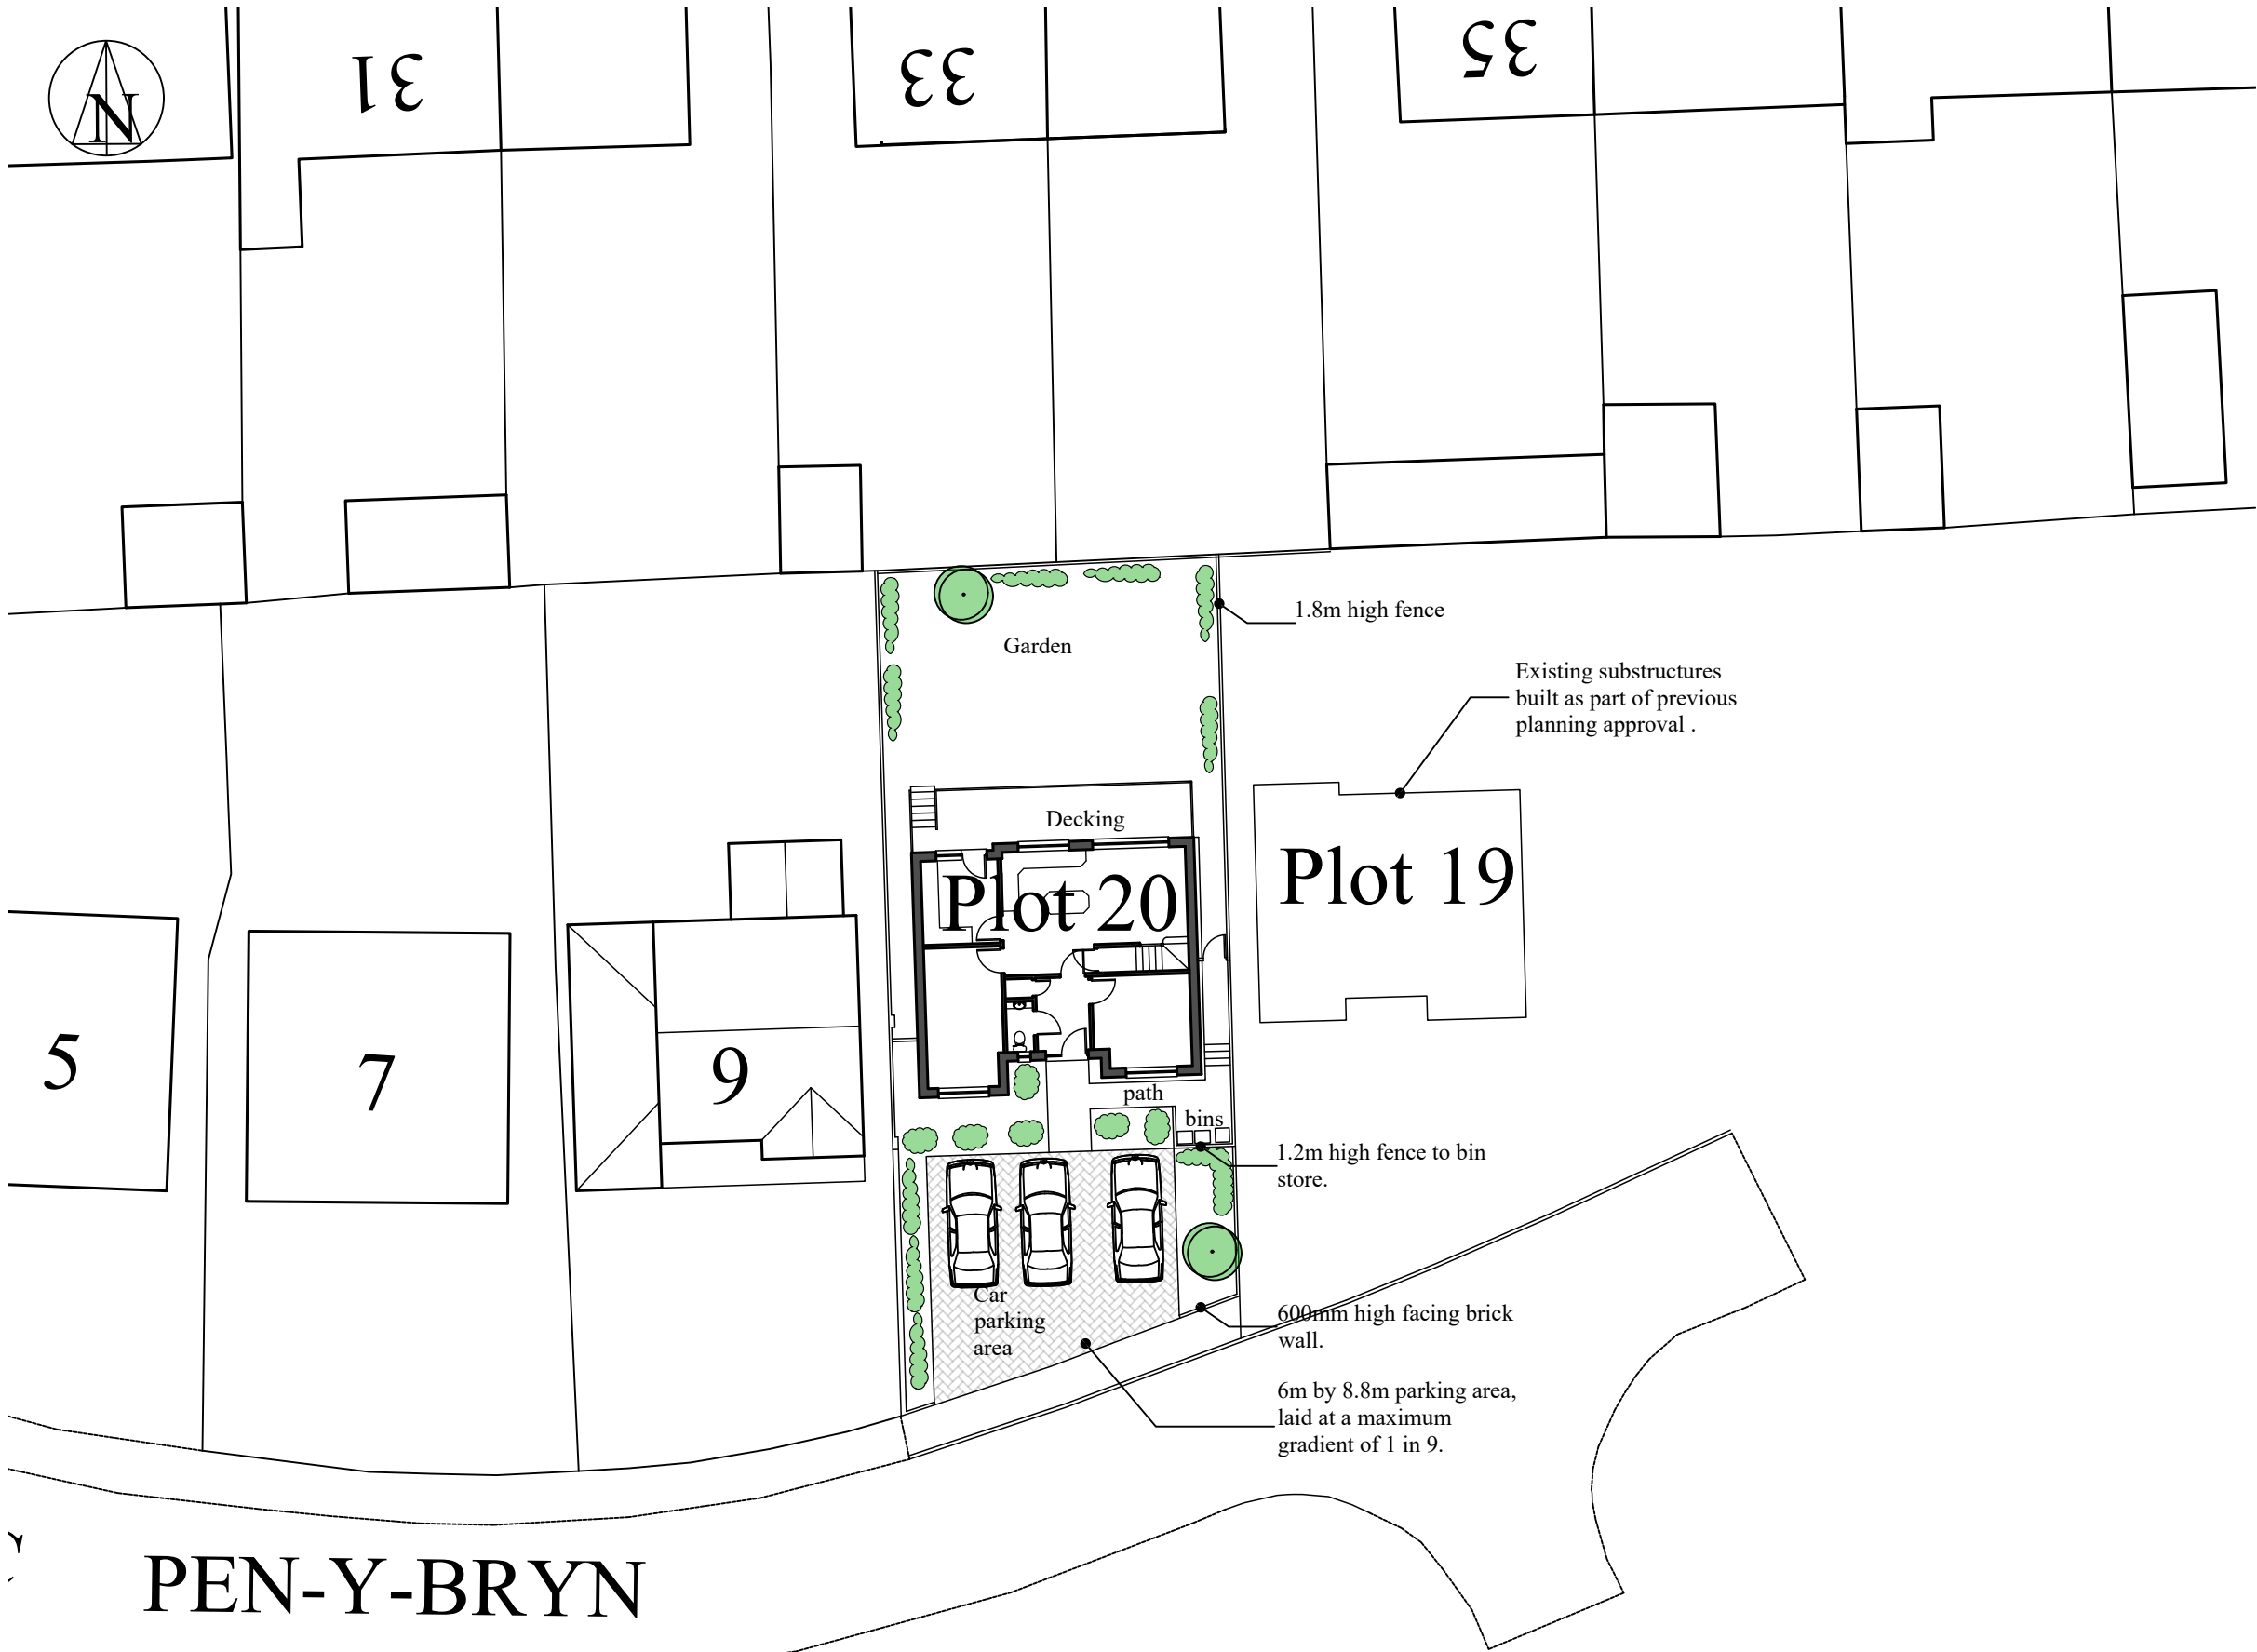

PEN-Y-BRYN

Note:-

- This drawing is intended for the purposes indicated only.
- All dimensions are approximate and should be checked on site, with discrepancies reported.
- Services searches to be obtained, prior to tendering or works commencing on site.
- Building Regulations to be contacted to check if an application is required, and should advise the contractor accordingly.
- A Party Wall agreement may be required with adjoining neighbours, prior to starting work.
- CDM Regulations 2015 & Health and Safety at work act 1974 apply.

 

Gary Seymour

Drawing Services

Client:-
Megan McShane

Job Title :-
Proposed dwelling Plot 20
Parc Pen-Y-Bryn, Goytre,
Port Talbot. SA13 2XZ

Dwg Title:-
Proposed site plan

Scale:- 1:250	Date :- September 2023	Stage :- Planning	Dwg No.:- 1215.P20-3	Rev.:- B	A3
---------------	------------------------	-------------------	----------------------	----------	----

10, Wellfield, Melincourt, Neath. SA11 4AU. Mob.:- 07846 715003 Email.:- garyjseymour@gmail.com