


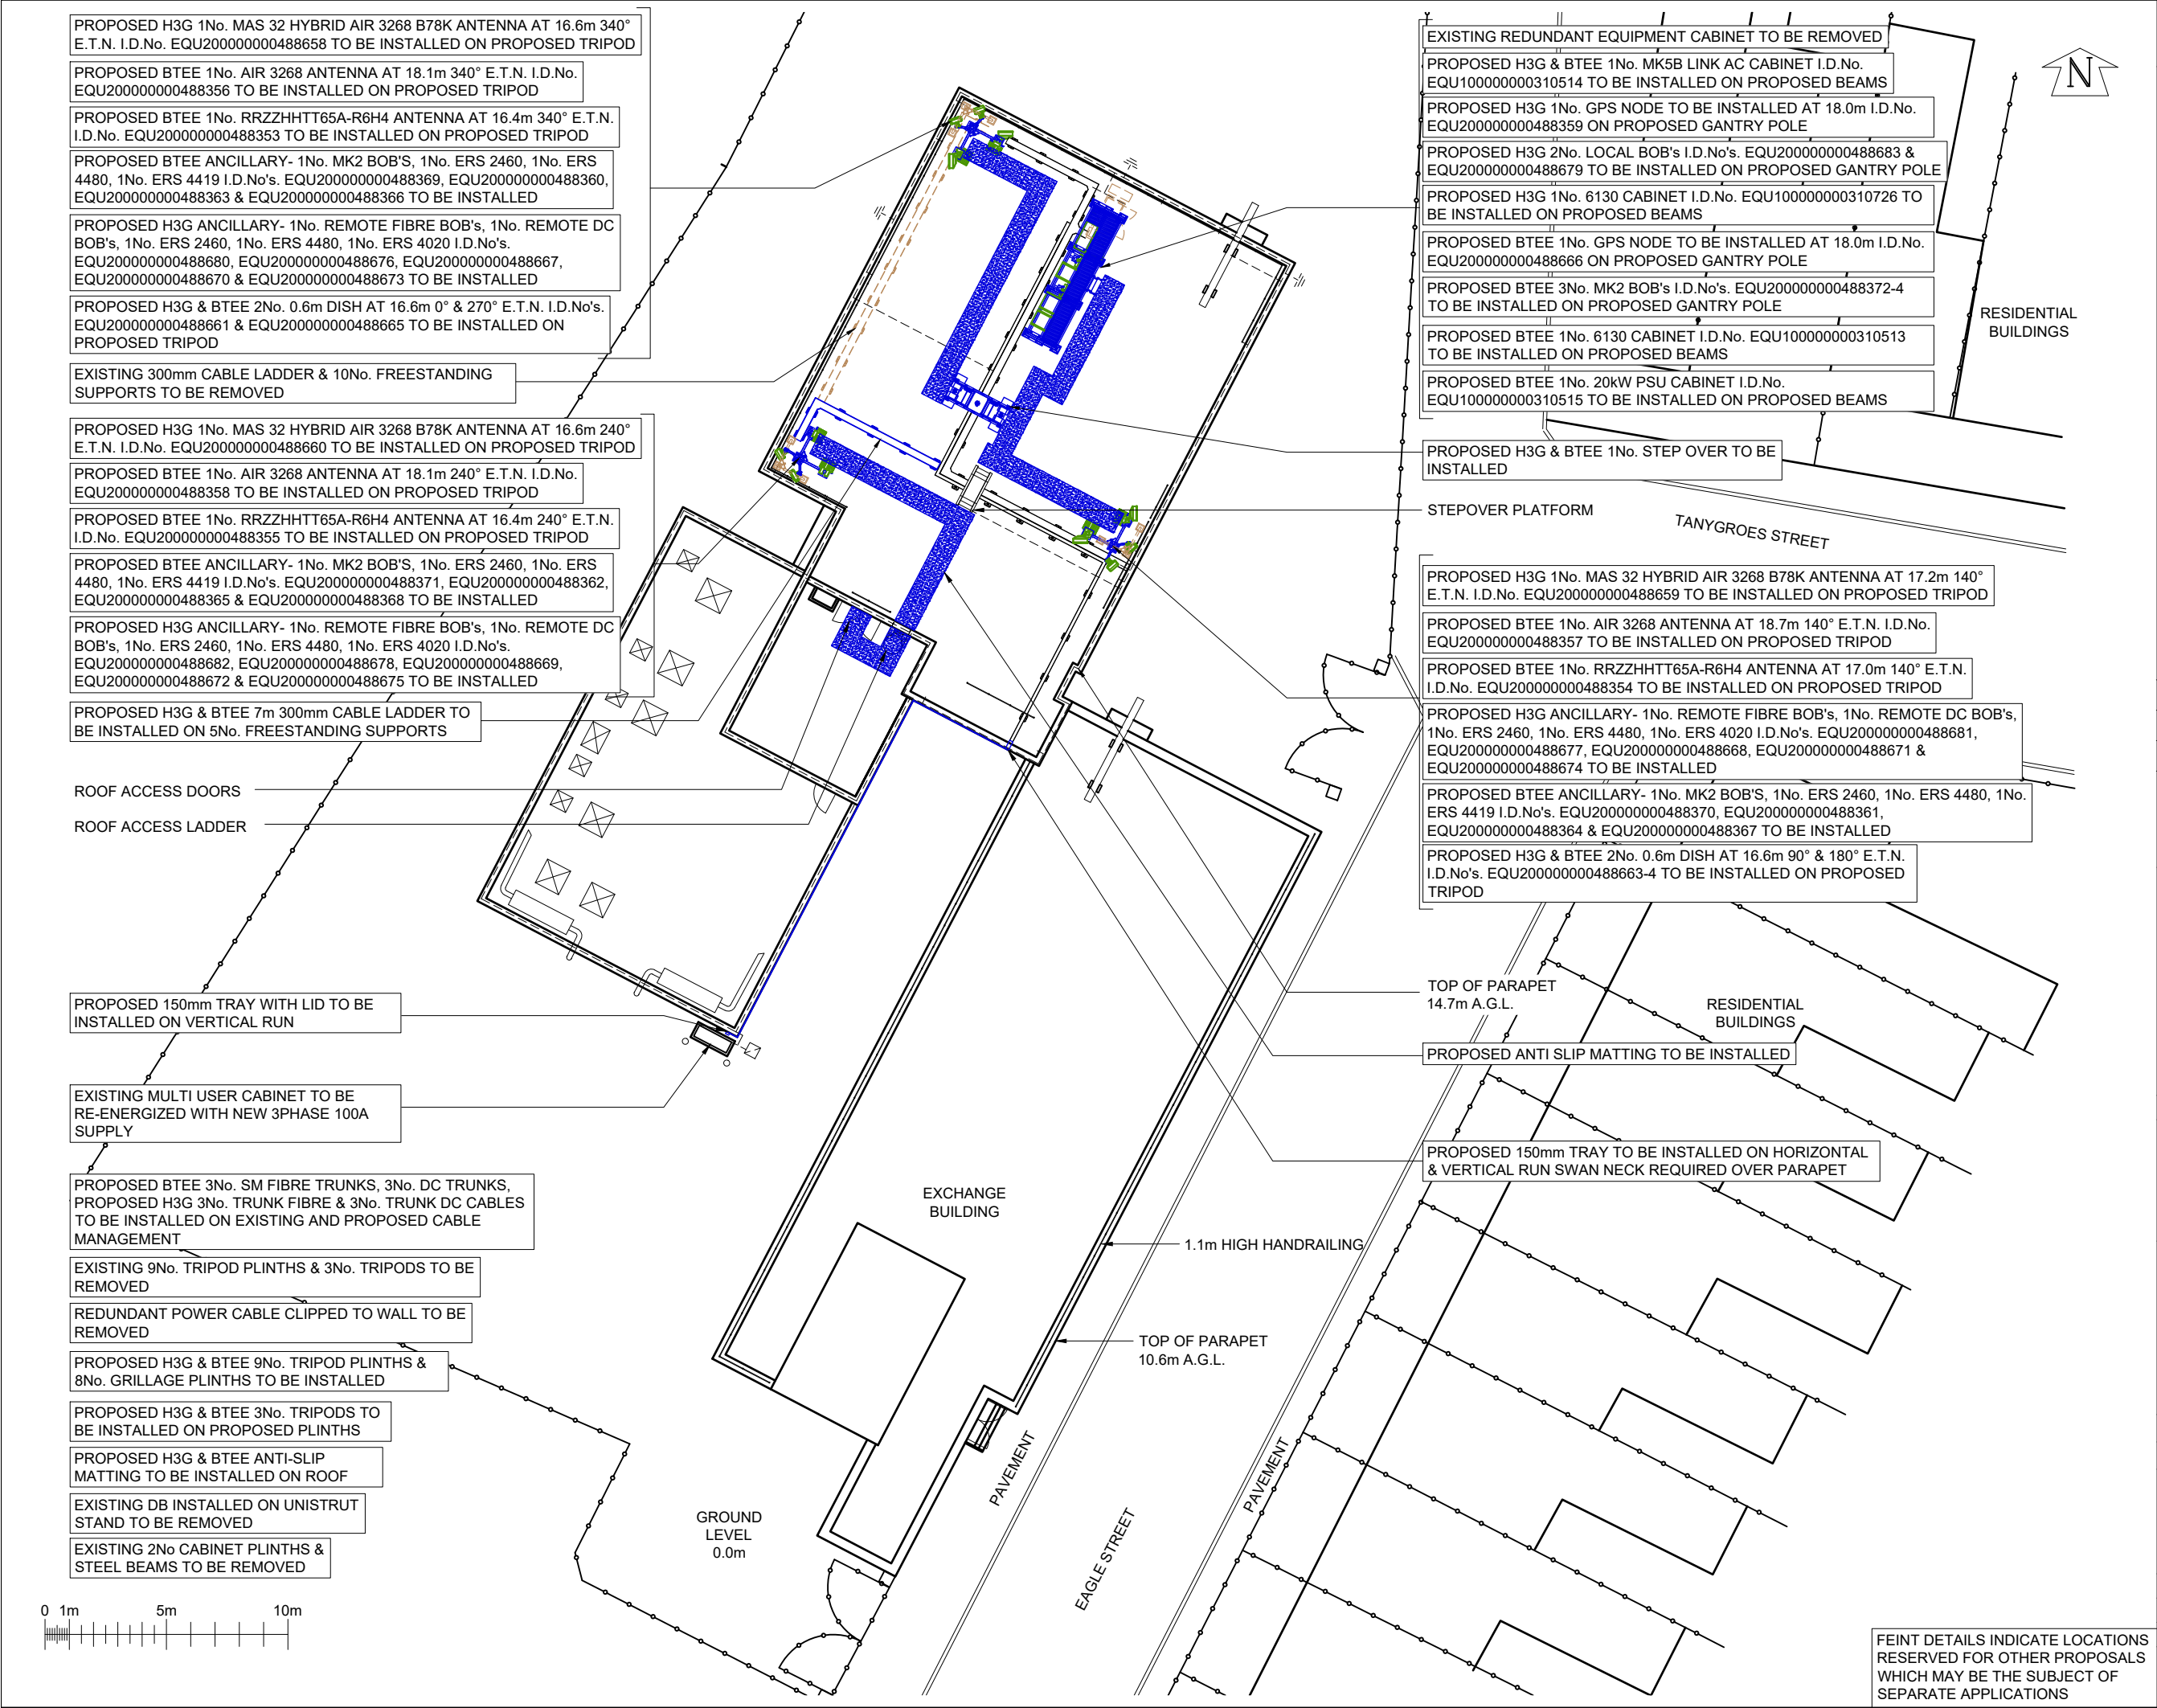

©2020 Cellnex
All rights reserved. No part of this publication may be reproduced, stored in a retrieval system or transmitted in any form or by any means (Electronic, Mechanical, Photocopying, Recording or otherwise), without the prior written consent of the Company.

NOTES

UNDERGROUND SERVICES
UNDERGROUND SERVICES ARE INDICATIVE ONLY. POSITIONS SHOULD BE CONFIRMED ON SITE PRIOR TO ANY DEVELOPMENT

DRAINAGE
DUCTS
FEEDERS
FENCE PLAN
GAS
LIGHTNING PROTECTION - EARTHING

POWER
SERVICES UNKNOWN
TELECOMS
WATER

ACCESS ARRANGEMENTS

KEYS:-

ARQIVA GATE KEY

B KEY

C KEY

LEGGE KEY

SURVEY REQUIRED TO CONFIRM ACCESS KEYS FOR REMAINING ROOMS AND SITE ENTRANCE

PROJECT No.	NCO-0008030		
MBNL CELL No.	NPT079		
T-MOB CELL No.	97010		
H3G CELL No.	SA0771		
BT SKYLINE No.	SA0023		
PROJ No			
PROJ No			
C	PROJ No 0008030 MINOR AMEND	08/02/2024	HFC HFC
B	PROJ No 0008030 MINOR AMEND	17/08/23	HFC HFC
A	PROJ No 0008030 CONSTRUCTION	11/07/23	HFC HFC
ISS	REVISION	DATE	DRN APP

CELLNEX UK
R+, 4TH FLOOR, 2 BLA GRAVE STREET, READING, RG1 1AZ
Tel. 020 4526 8553

SITE No 167514
PORT TALBOT ATE
EAGLE STREET
PORT TALBOT
WEST GLAMORGAN
SA13 1AA

NGR SS 76913 89729

OS GRID 276913 189729

TITLE
SITE PLAN
PROPOSED
MBNL


SCALE 1:250

DRAWN IM 19/08/11

APPROVED HFC 12/05/23

DRG No. Sheet 1 of 1 Rev

167514-06-215-MD004 C

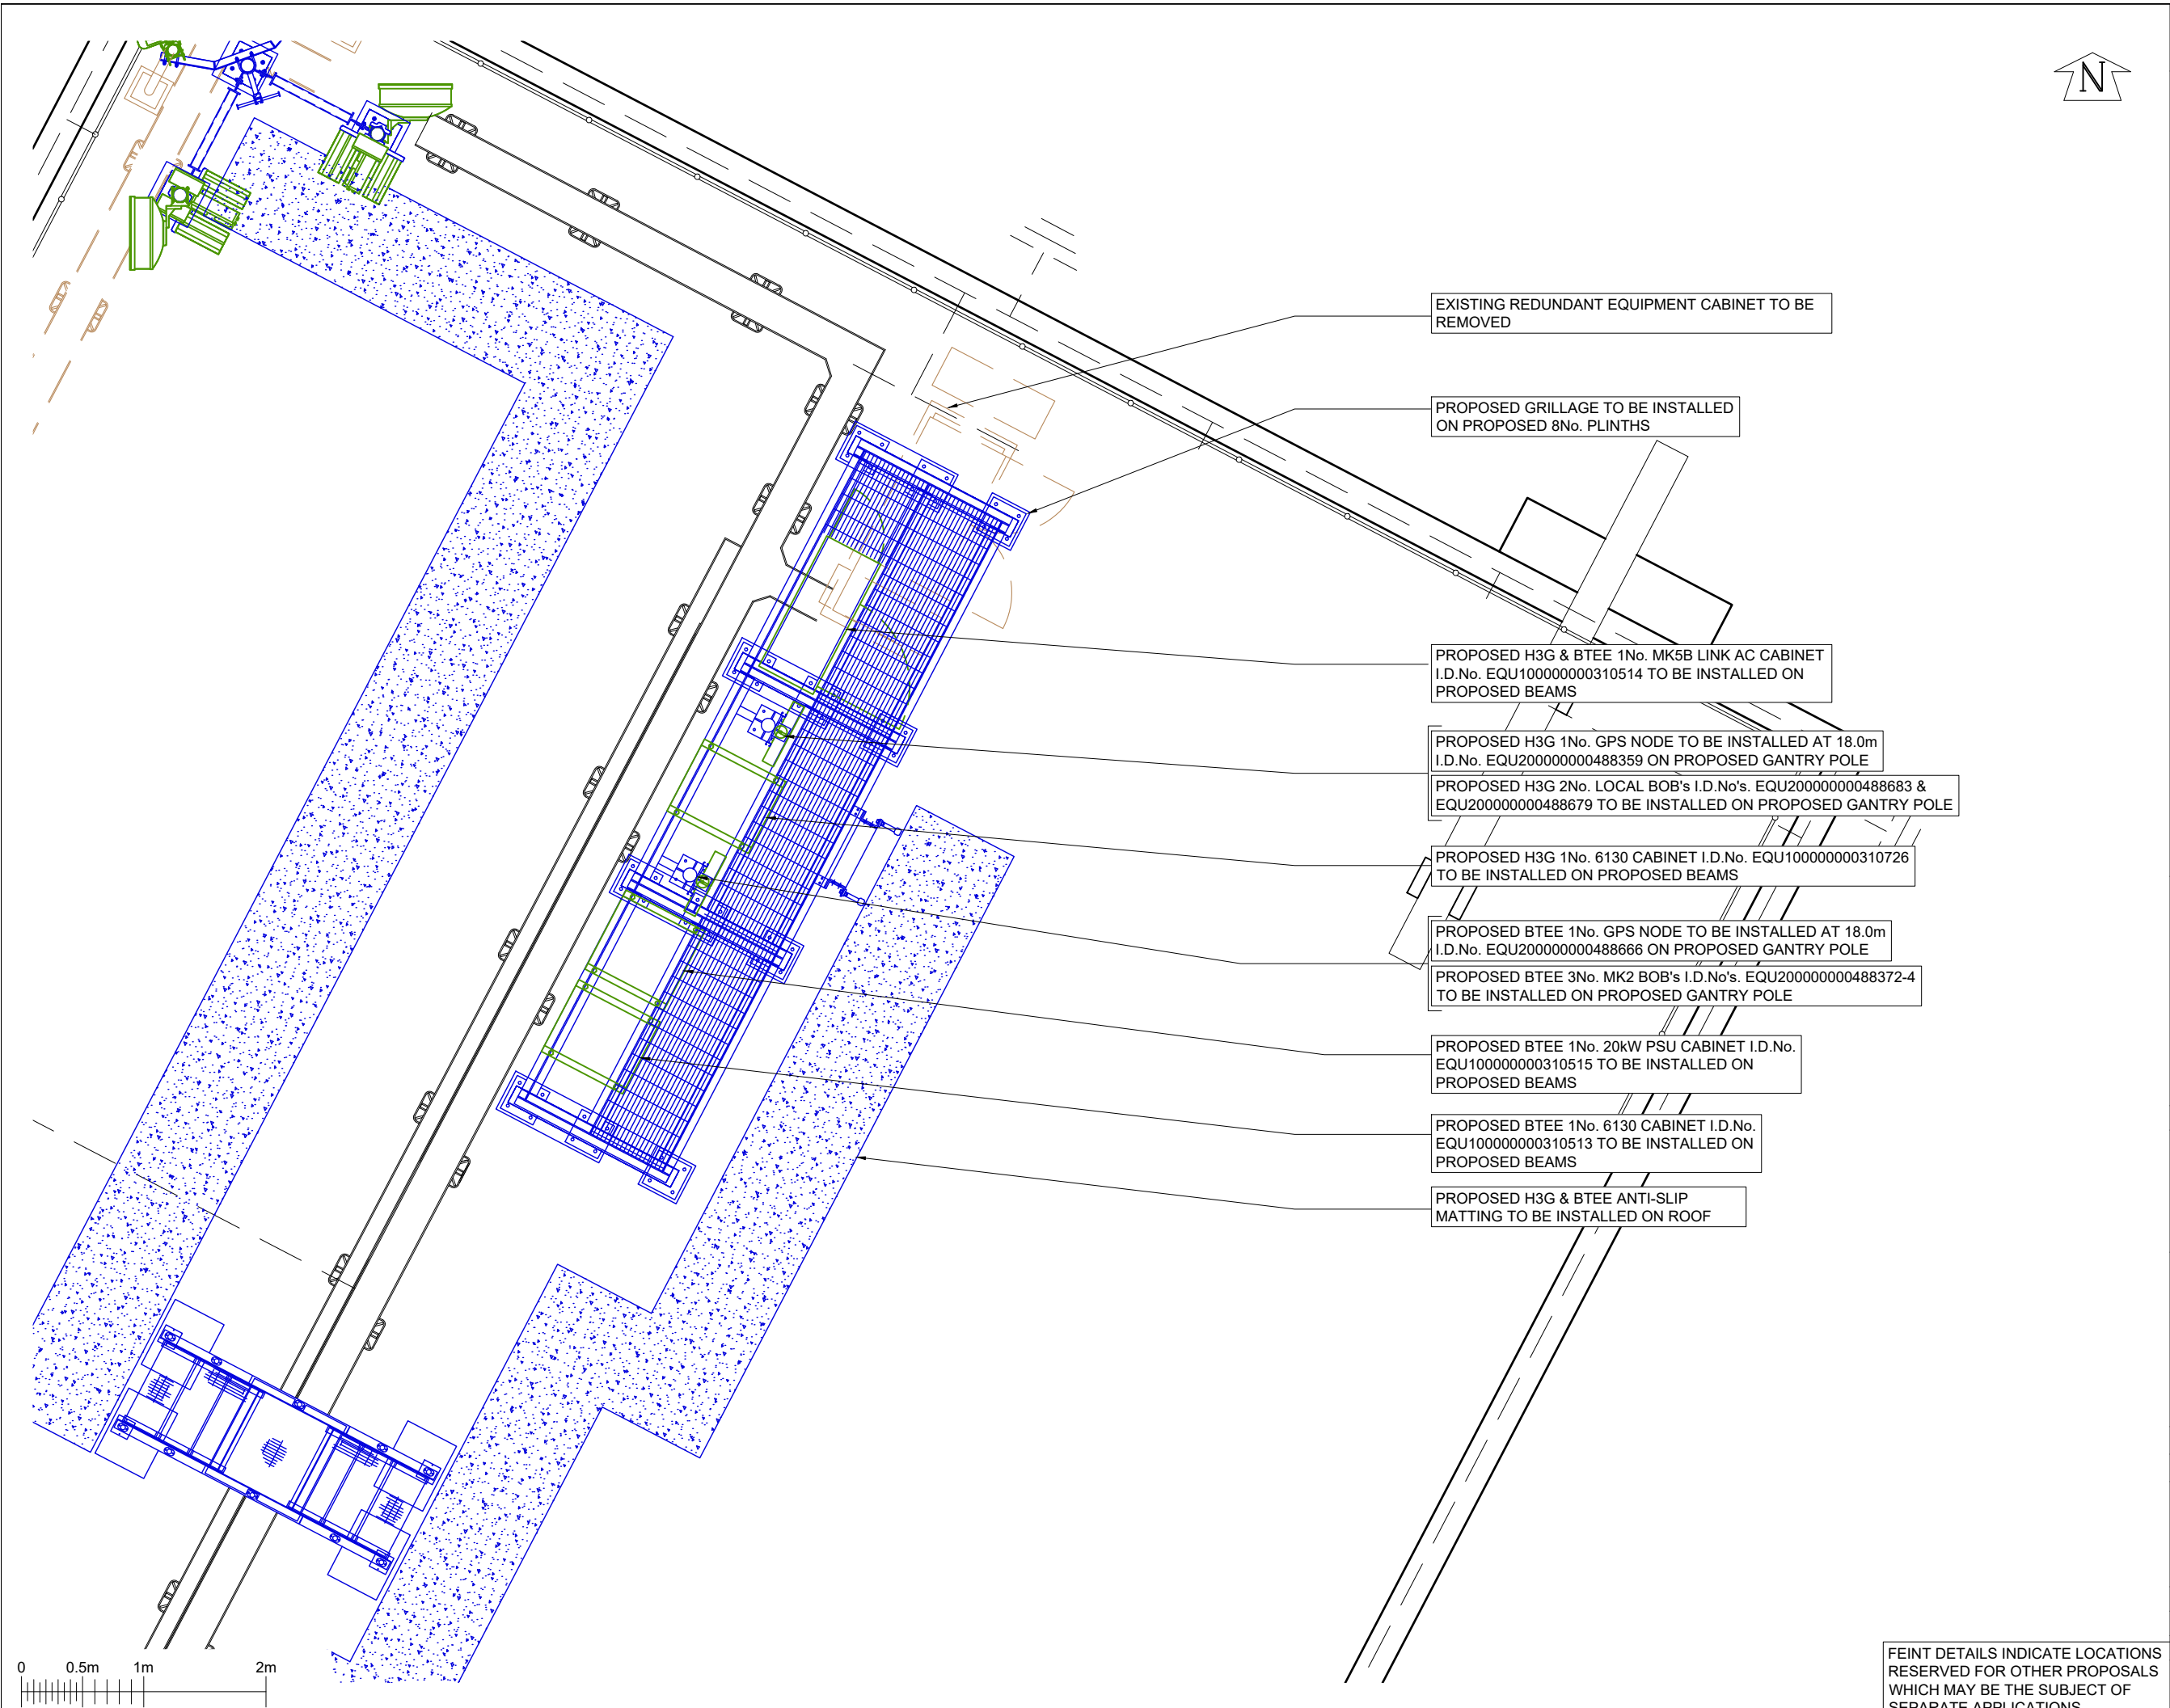

©2020 Cellnex
All rights reserved. No part of this publication may be reproduced, stored in a retrieval system or transmitted in any form or by any means (Electronic, Mechanical, Photocopying, Recording or otherwise), without the prior written consent of the Company.

NOTES

PROJECT No.		NCO-0008030	
MBNL CELL No.		NPT079	
T-MOB CELL No.		97010	
H3G CELL No.		SA0771	
BT SKYLINE No.		SA0023	
PROJ No			
PROJ No			
C	PROJ No 0008030 MINOR AMEND	08/02/2024	HFC HFC
B	PROJ No 0008030 MINOR AMEND	17/08/23	HFC HFC
A	PROJ No 0008030 CONSTRUCTION	11/07/23	HFC HFC
ISS	REVISION	DATE	DRN APP

driving telecom connectivity

CELLNEX UK
R+, 4TH FLOOR, 2 BLA GRAVE STREET, READING, RG1 1AZ
Tel. 020 4526 8553

SITE No 167514
PORT TALBOT ATE
EAGLE STREET
PORT TALBOT
WEST GLAMORGAN
SA13 1AA

NGR SS 76913 89729

OS GRID 276913 189729

TITLE
OUT-DOOR CABINET
LAYOUT
MBNL

SCALE 1:50

DRAWN IM 19/08/11

APPROVED HFC 12/05/23

DRG No.

Sheet 1 of 1

Rev

167514-06-216-MD004 C

FEINT DETAILS INDICATE LOCATIONS RESERVED FOR OTHER PROPOSALS WHICH MAY BE THE SUBJECT OF SEPARATE APPLICATIONS