

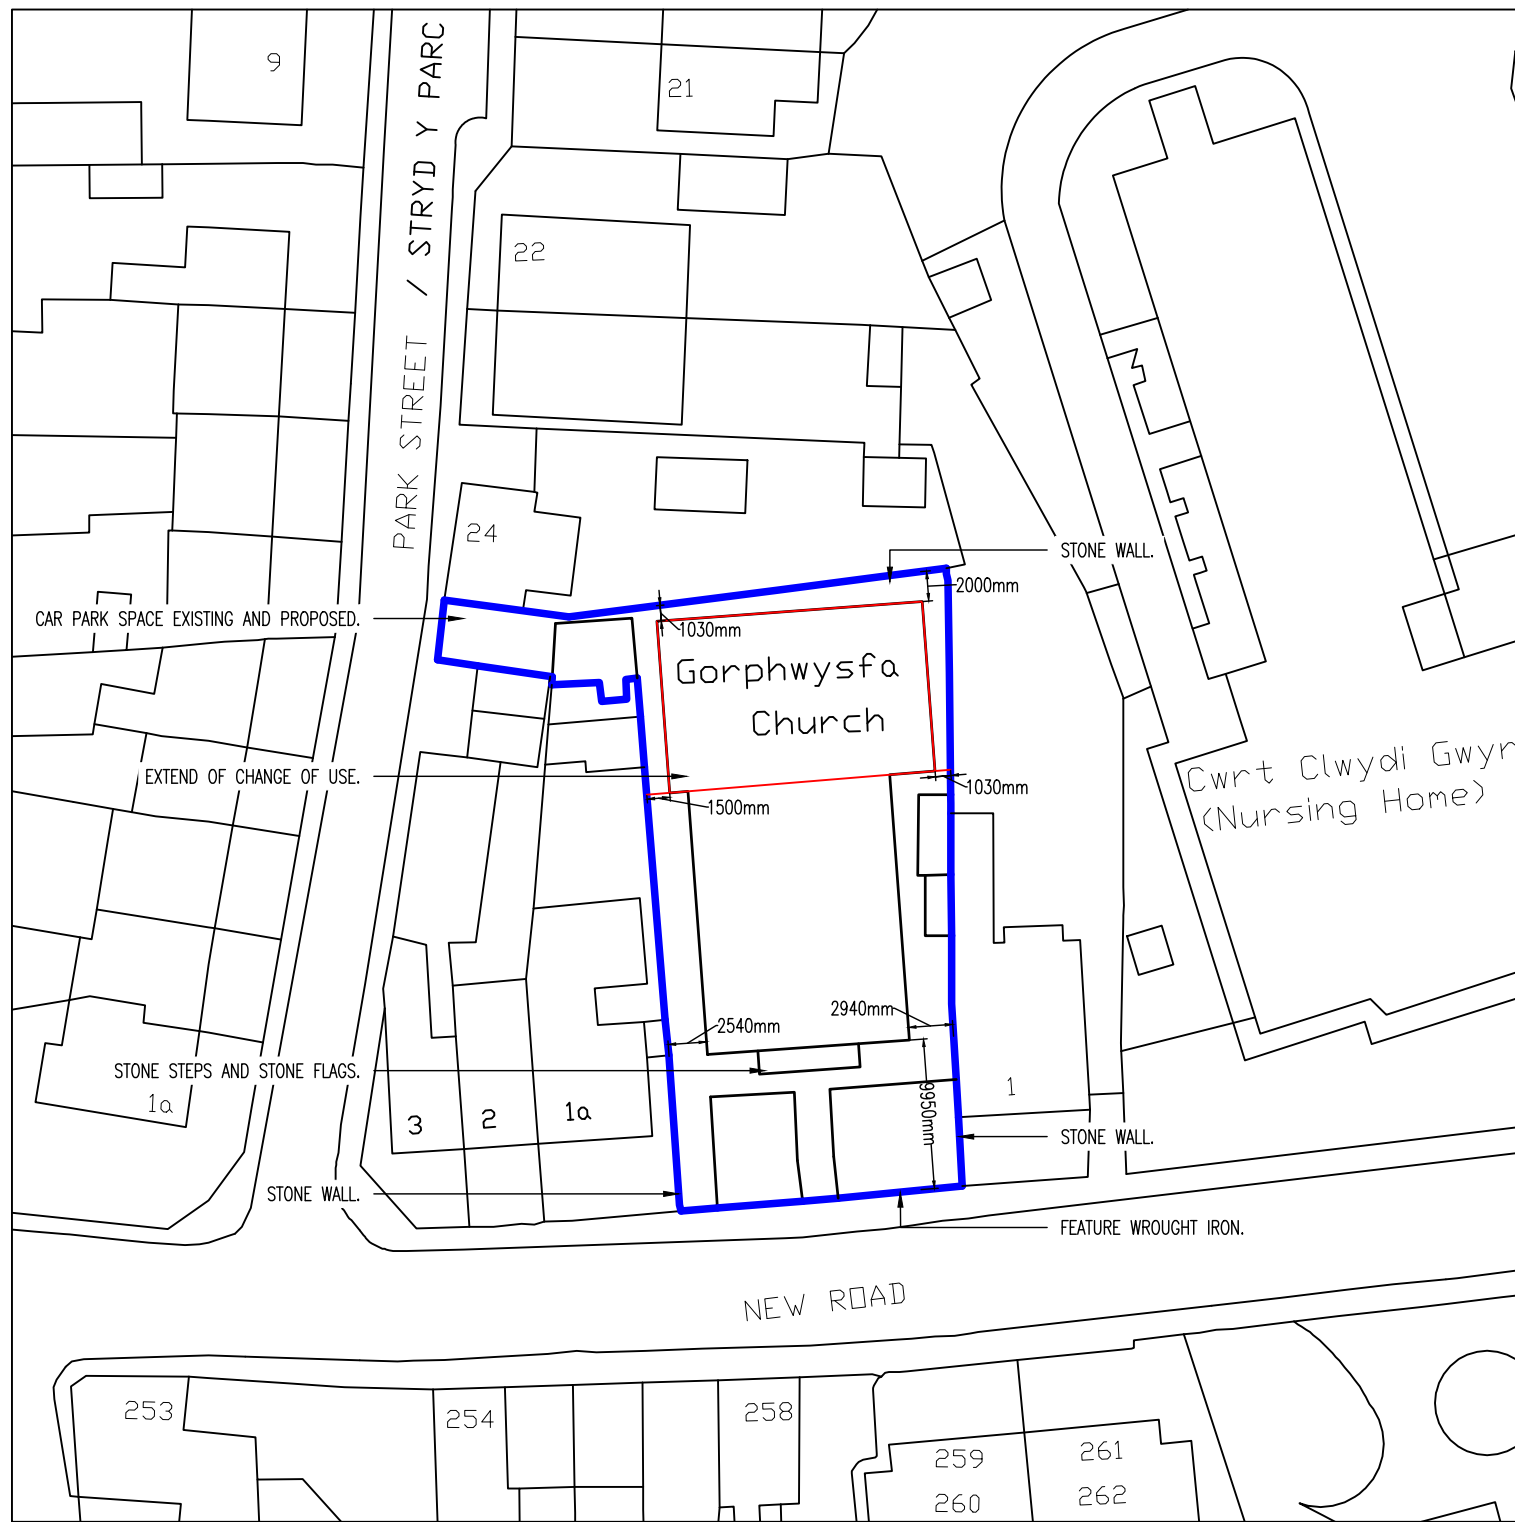


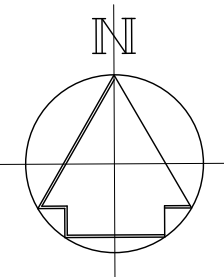

SITE PLAN
SCALE 1:500 @ A3

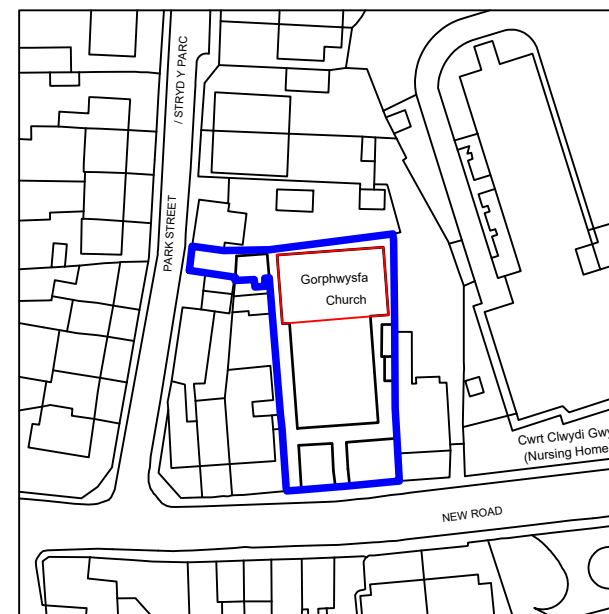

LOCATION PLAN
SCALE 1:1250 @ A3

Job No.	Drawing No.	Rev.	No. REVISION			No. REVISION		
			by	date		by	date	
23.77	A13	A	MM	17.07.24	GENERAL NOTES AND DIMENSIONS ADDED TO THE DRAWING.			

NOTES 1 Do not scale from this drawing 2 All dimensions to be checked on site	
STAGE	PLANNING

CLIENT RHIAN JONES & DANIEL KILBRIDE	
--	--

james&nicholas Grove House, Grove Place, Port Talbot SA13 1XA • Tel 01639 885431 • Fax 01639 891687 admin@jamesandnicholas.com • www.jamesandnicholas.com James & Nicholas Limited Liability Partnership. Registered in the UK No. 0C303071	
Job title PLANNING AND LISTED BUILDING CONSENT, GORFFWYSFA CHAPEL, SKEWEN	
Drawing title LOCATION PLAN AND SITE PLAN	

by drawn MM		date 24.11.23
checked JH		24.11.23
approved JH		24.11.23
Job No. 23.77	Drawing No. A13	Rev. A
scales: 1:1250, 1:500 @ A3		