



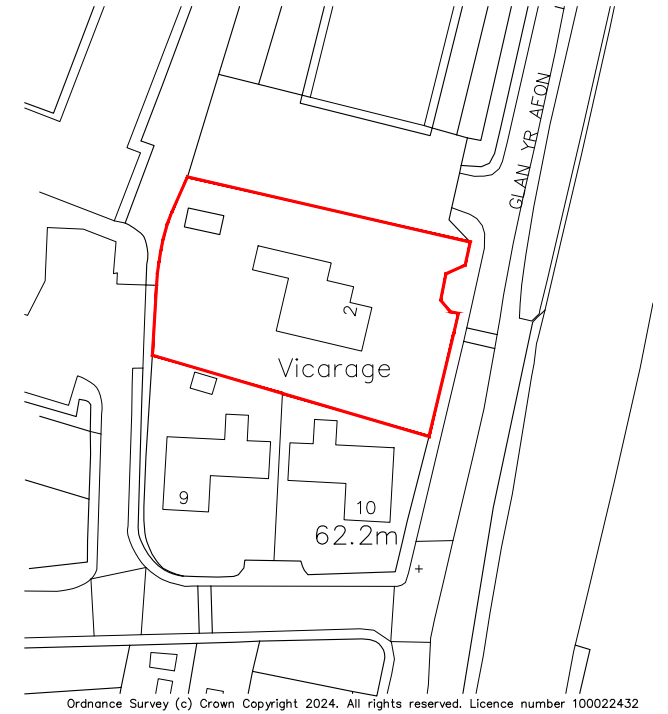

Location Plan
1:1250

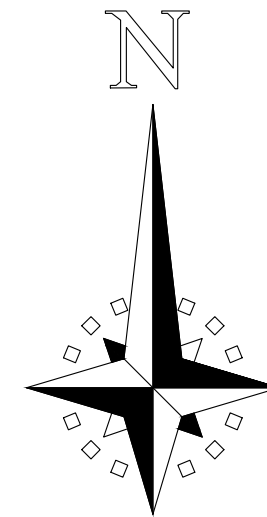

Site Plan
1:250

The Vicarage, Glanyrafon road, Ystalyfera		Job No. 24_040
Title Location Plan		Dwg No. Rev. AL(90)01 *
Date 06/06/2024	Drawn ***	Scale 1:250/ 1:1250 @ A3

C² Architects · Town planners
Environmental & Urban design

Unit 1A, Compass Business Park,
Pacific Road, Cardiff. CF24 5HL

www.c2architects.co.uk
tel: 029 20452100