

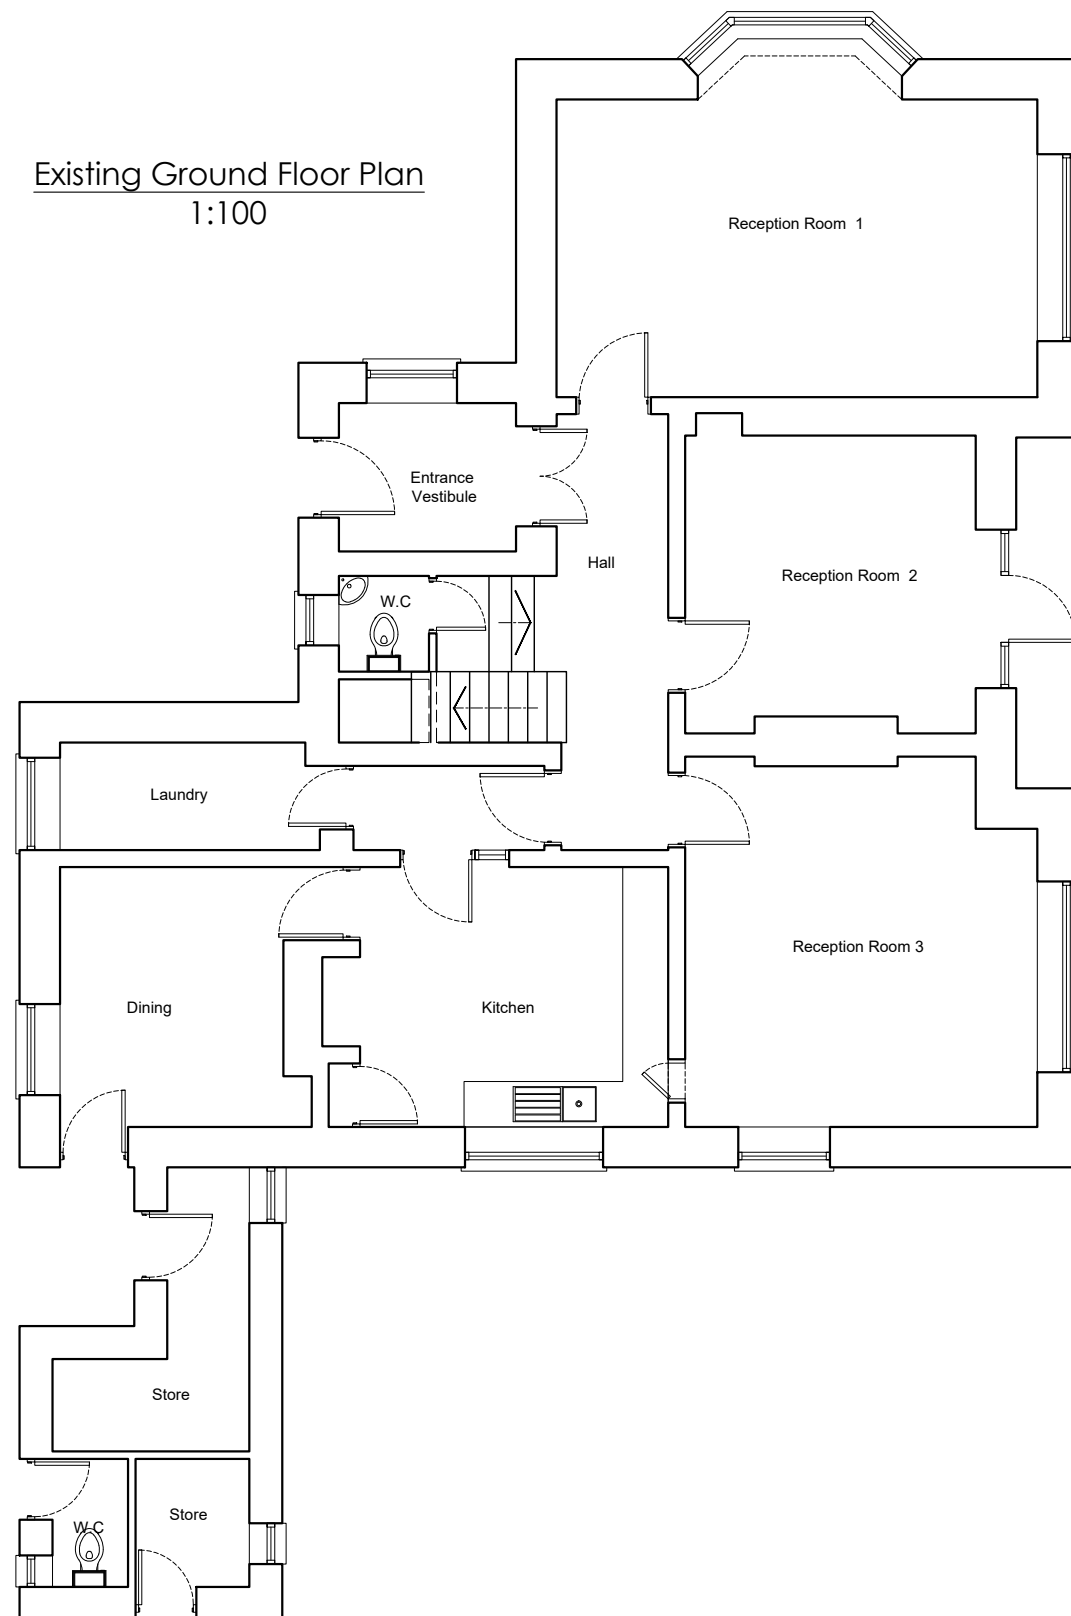


Existing Ground Floor Plan
1:100

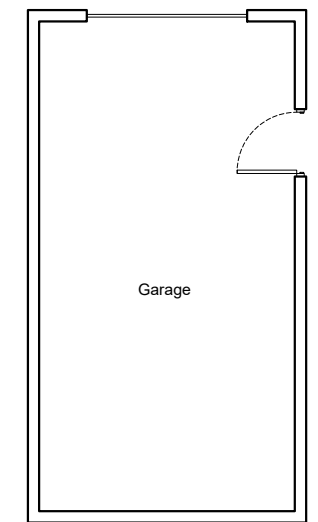

Existing First Floor Plan
1:100

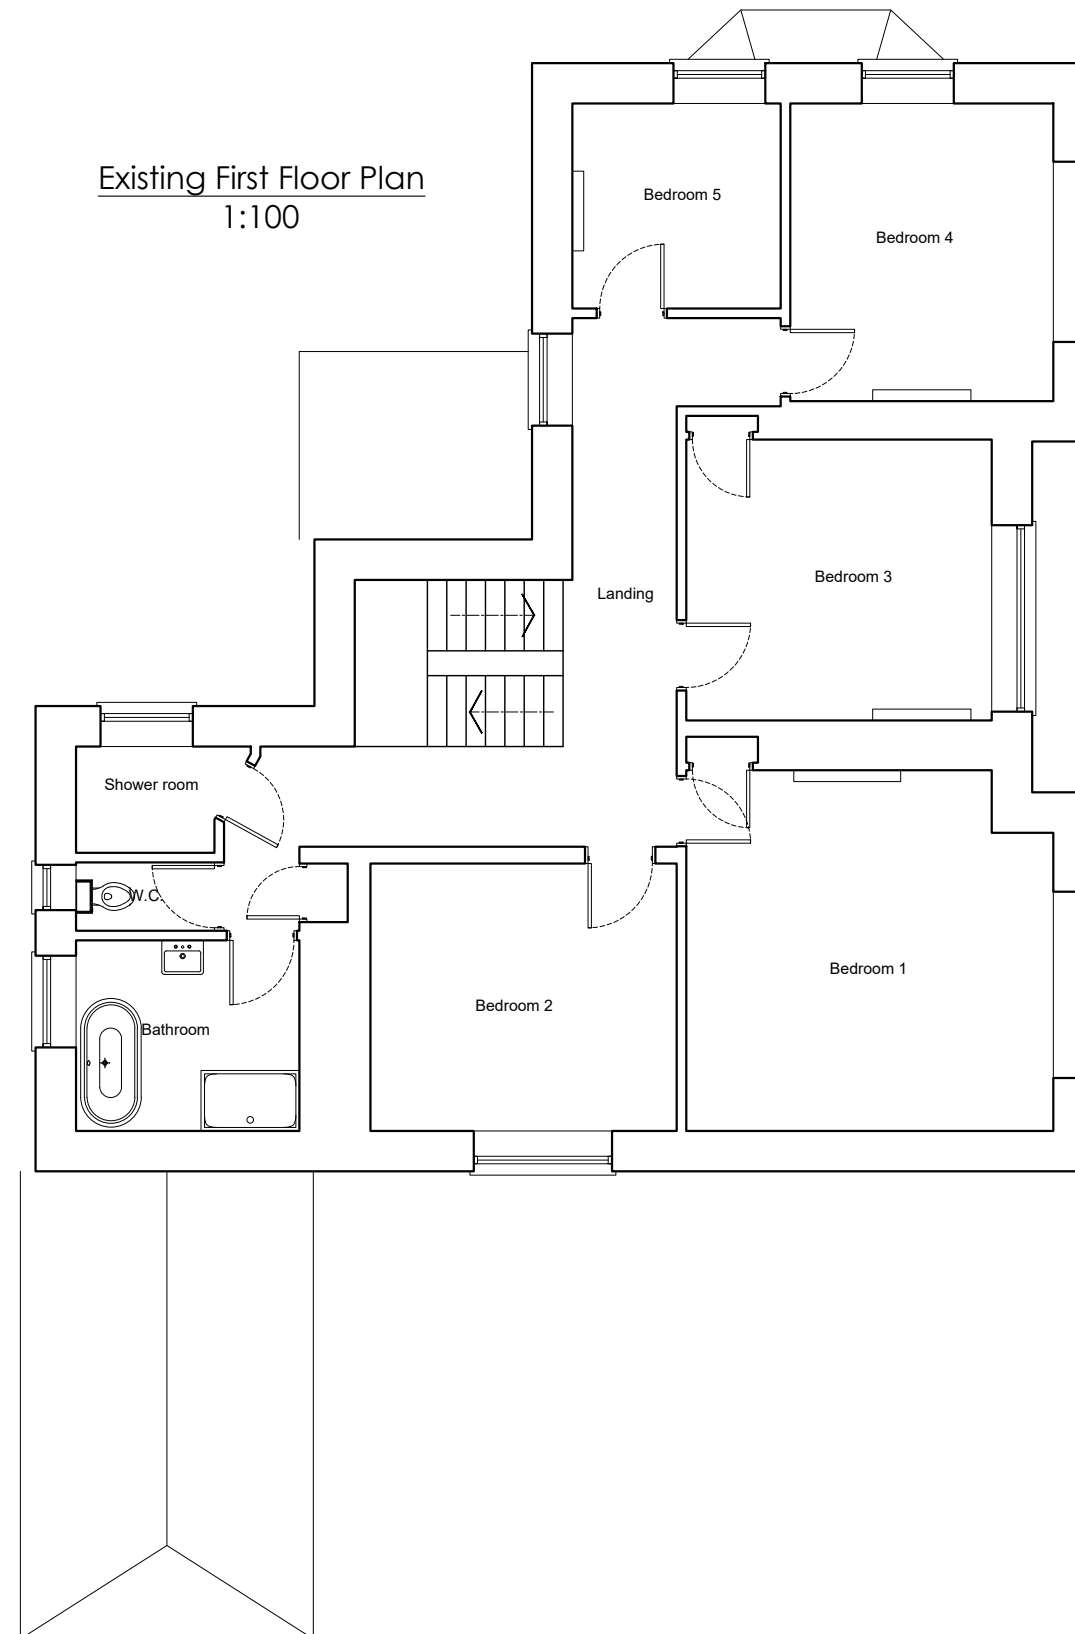

Existing Garage Plan
1:100

The Vicarage, Glanyrafon road, Ystalyfera		Job No. 24_040
Title Existing Floor Plans		Dwg No. AL(00)01
Date 06/06/2024	Drawn ***	Rev. *
Scale 1:100 @ A3		



Architects
Environmental & Urban design

Town planners
& Urban design

Unit 1A, Compass Business Park,
Pacific Road, Cardiff. CF24 5HL

www.c.jarchitects.co.uk
tel: 029 20452100