

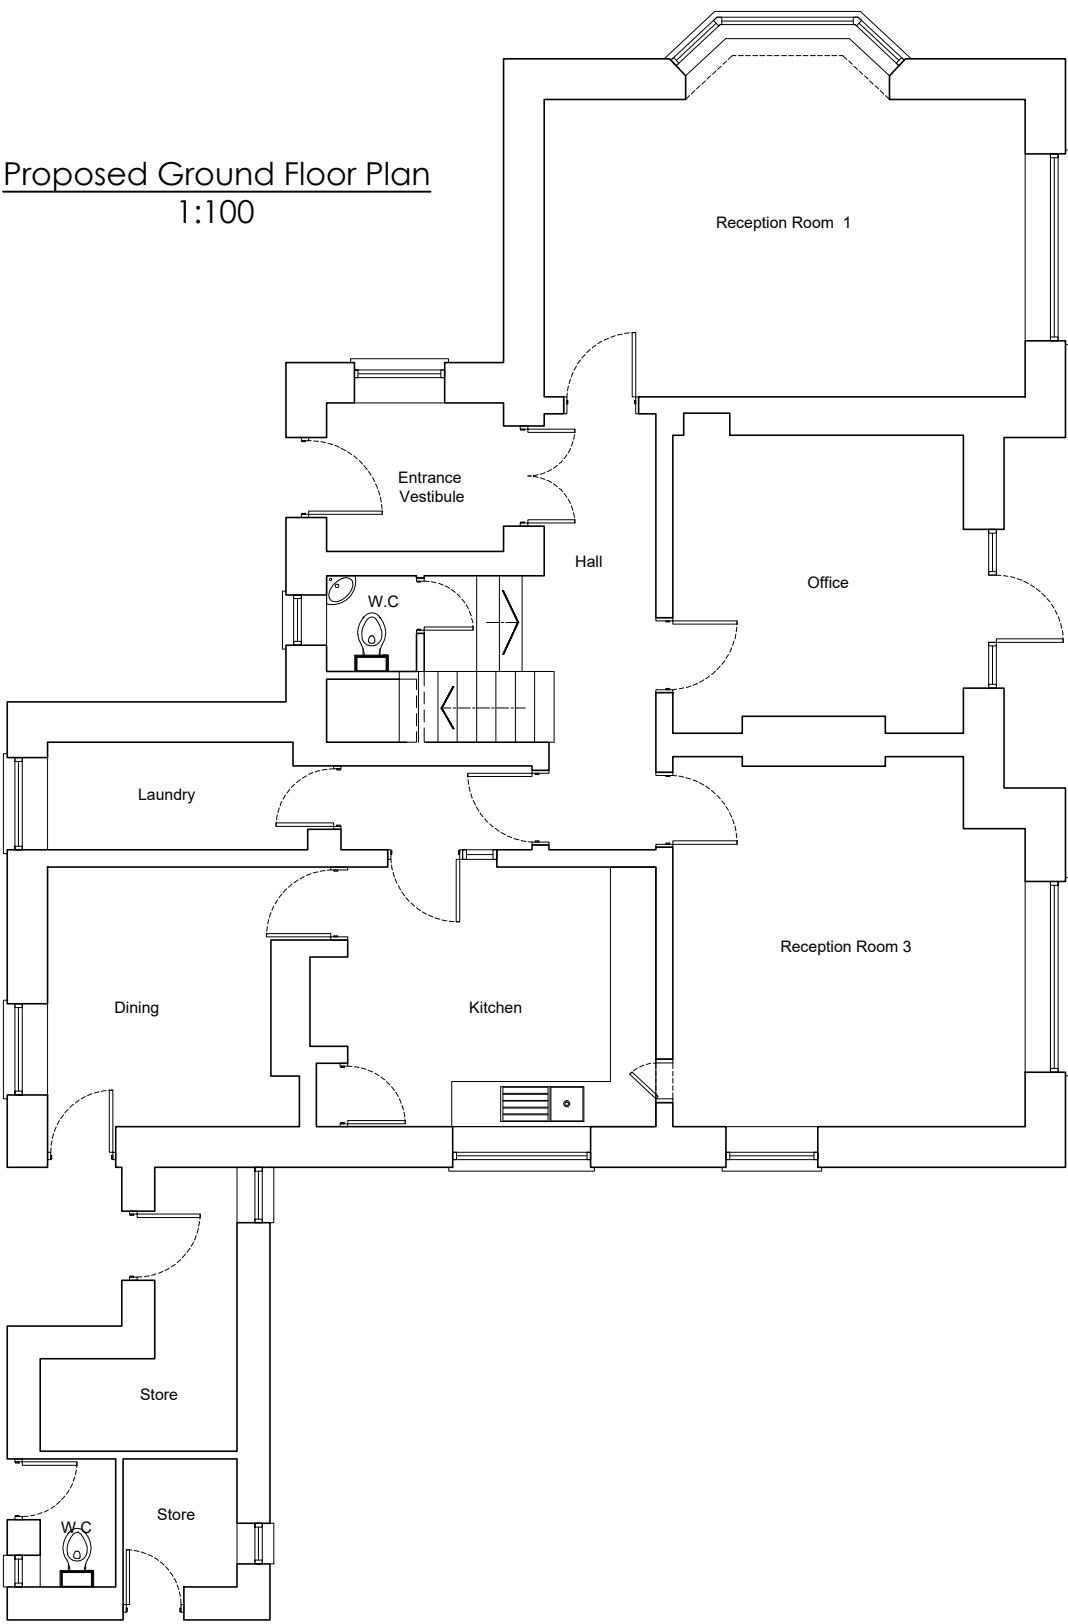


Proposed Ground Floor Plan
1:100

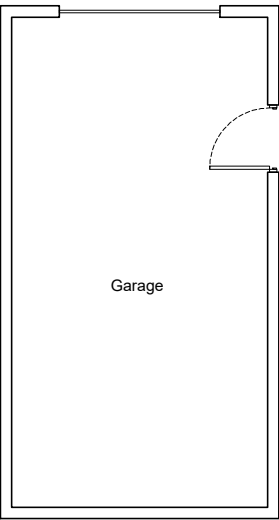

Proposed First Floor Plan
1:100

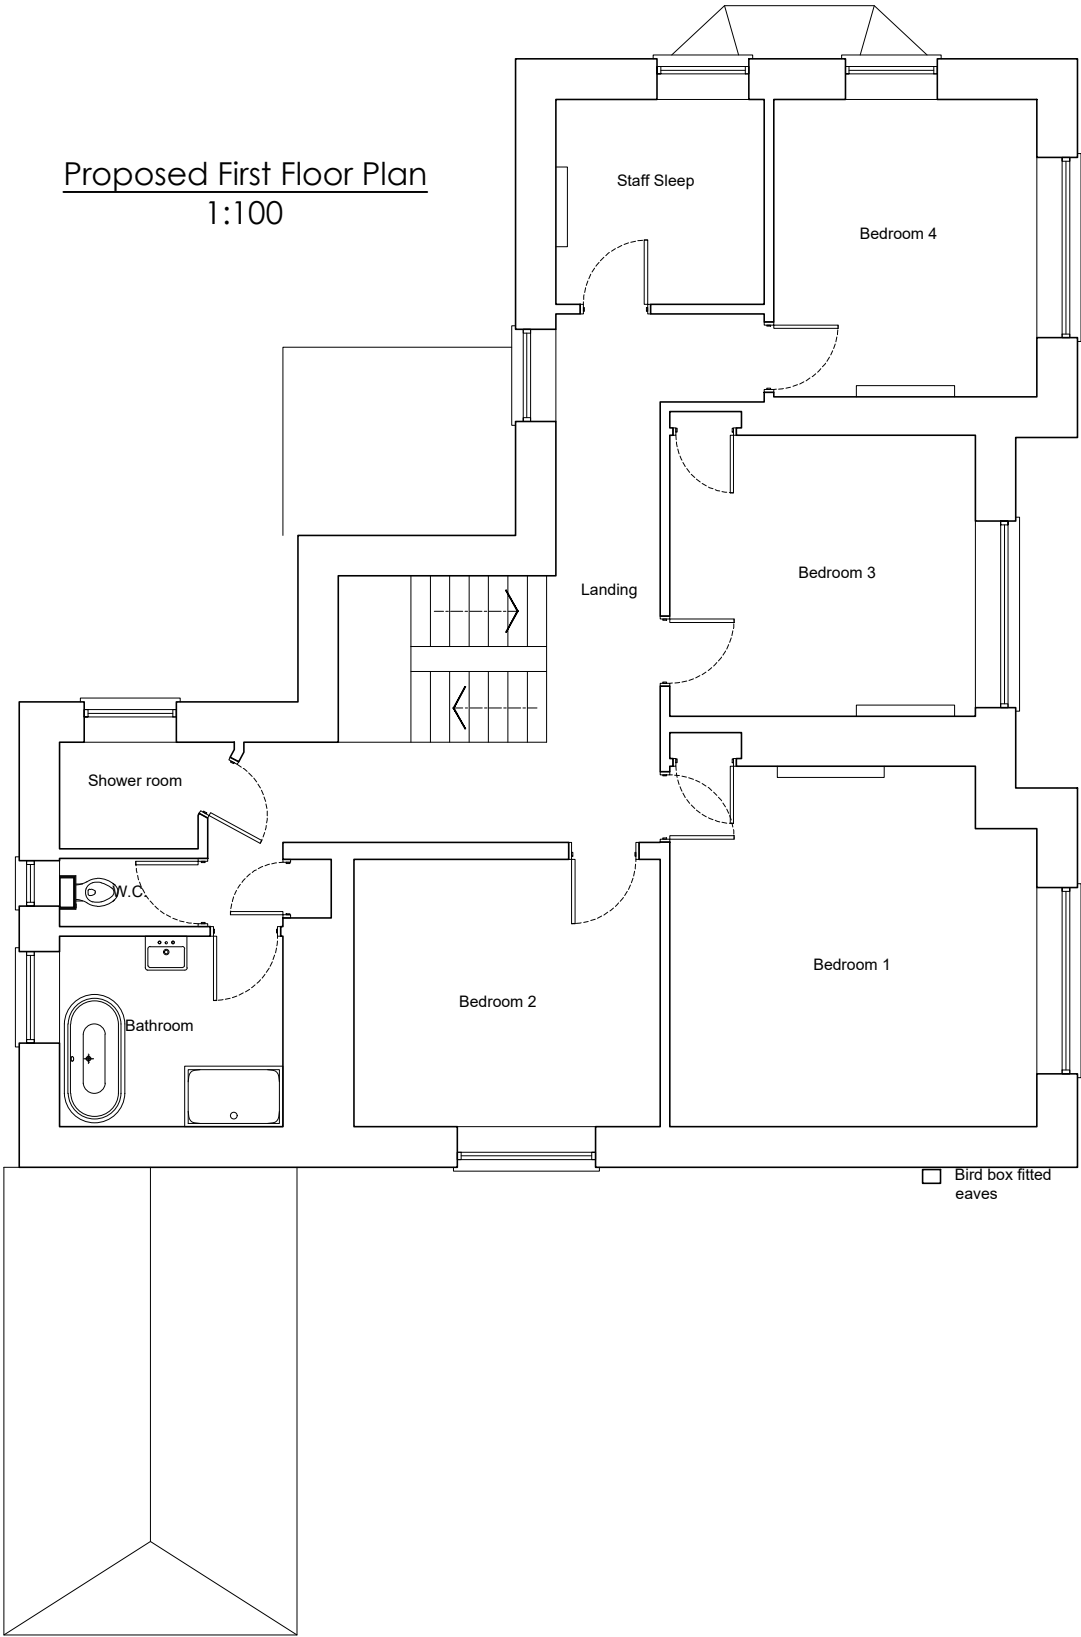

Existing Garage Plan
1:100

The Vicarage, Glanyrafon road, Ystalyfera		Job No. 24_040	Rev. A
Title Proposed Plans			
Date 06/06/2024	Drawn ***	Scale 1:100 @ A3	
		Architects · Town planners Environmental & Urban design	
Unit 1A, Compass Business Park, Pacific Road, Cardiff. CF24 5HL		www.cjarchitects.co.uk tel: 029 20452100	