
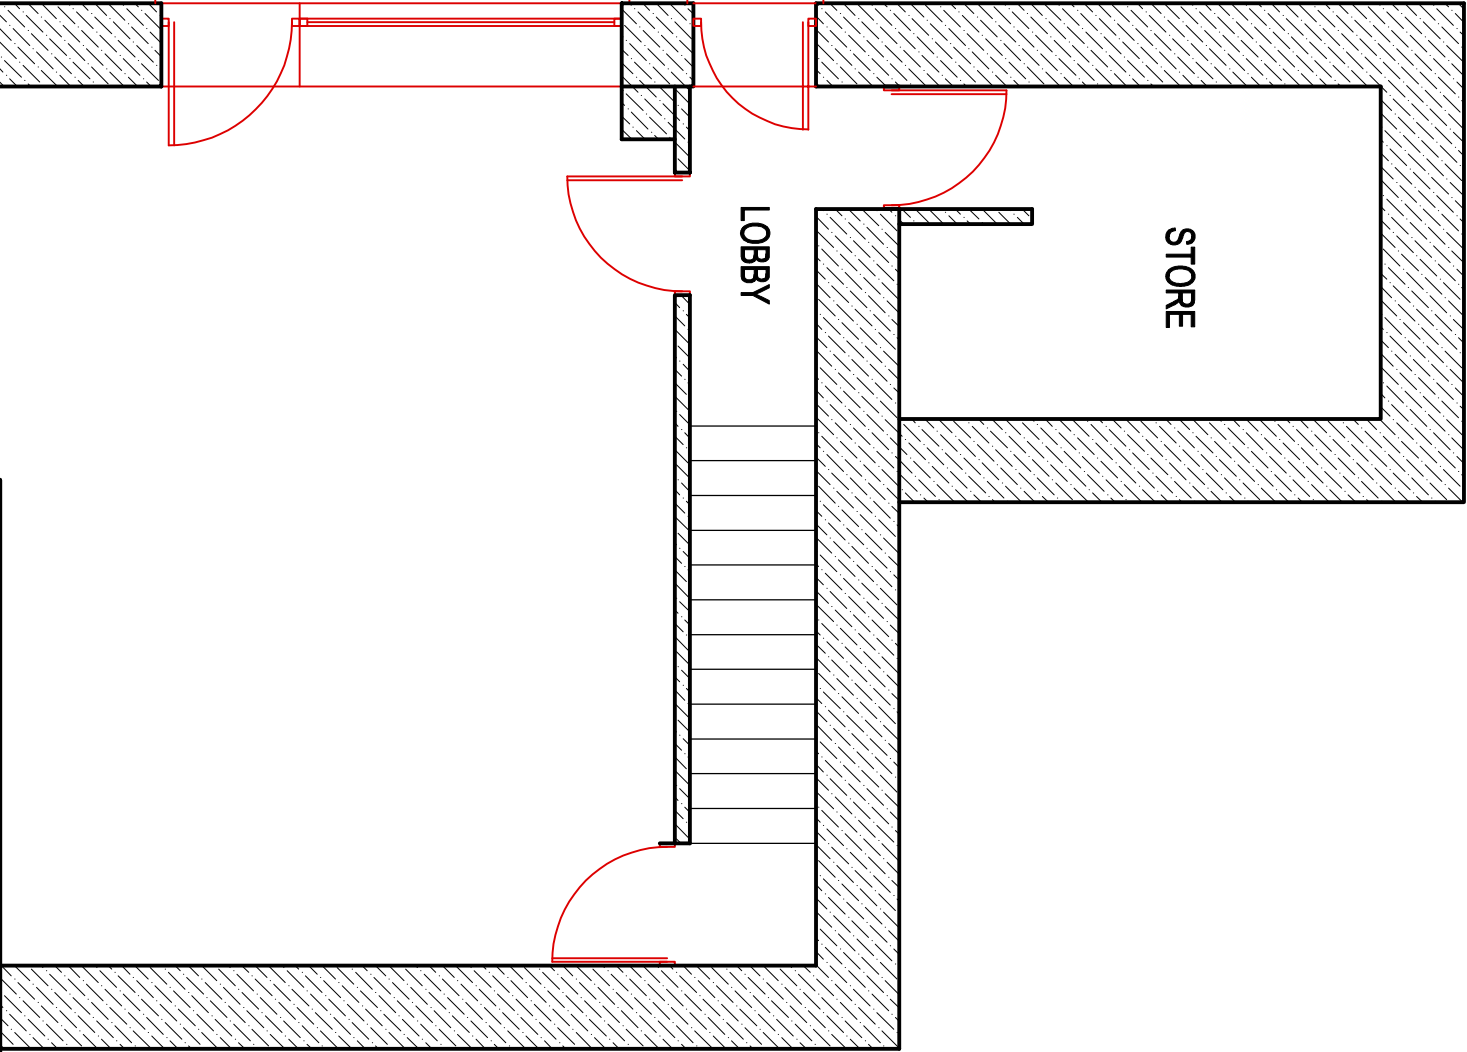


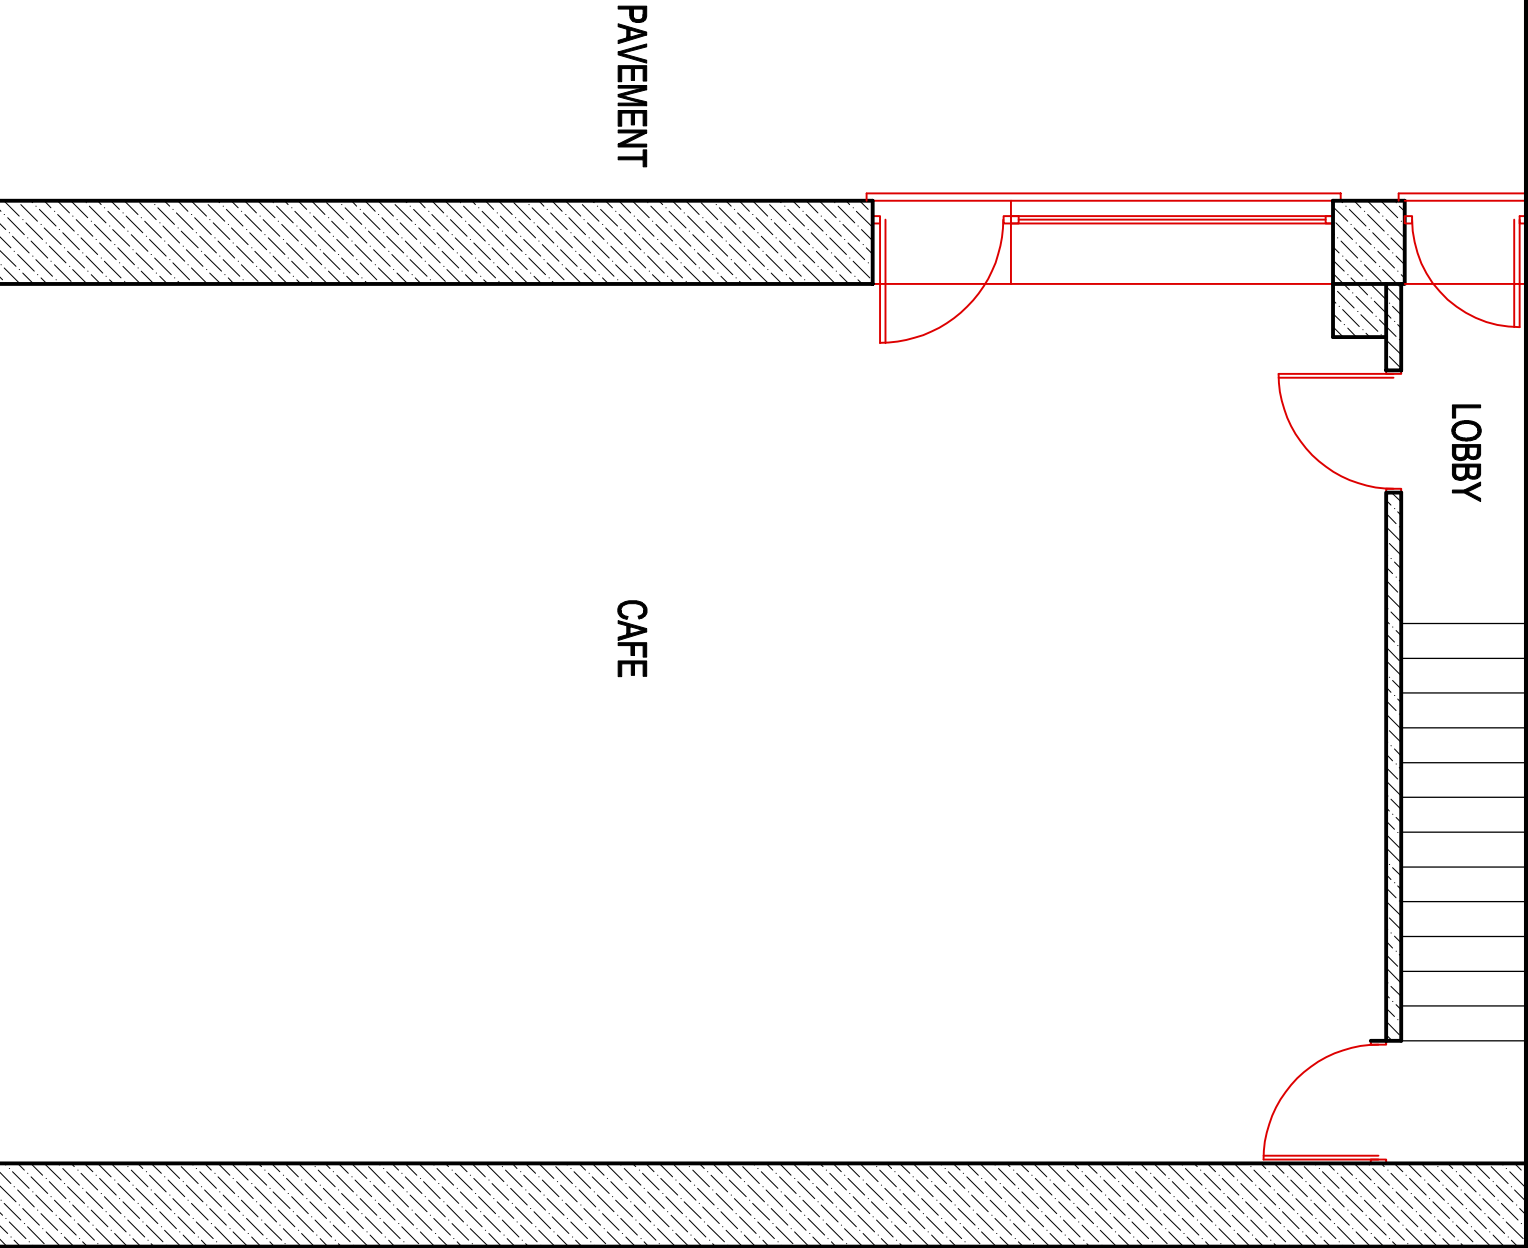

EXISTING GROUND FLOOR PLAN.
(1:50)

PAVEMENT

BRIDGE STREET

CLIENT

MR RAJ PATEL

job title
PROPOSED CHANGE OF USE FROM GROUND FLOOR
CAFE TOO DWELLING UNIT.
@ 8, BRIDGE STREET. GLYNCORRWG. SA13 3AH

drawing title

EXISTING GROUND FLOOR PLAN.

job No:	drawing No:	scales:
17.81	02	1:50