


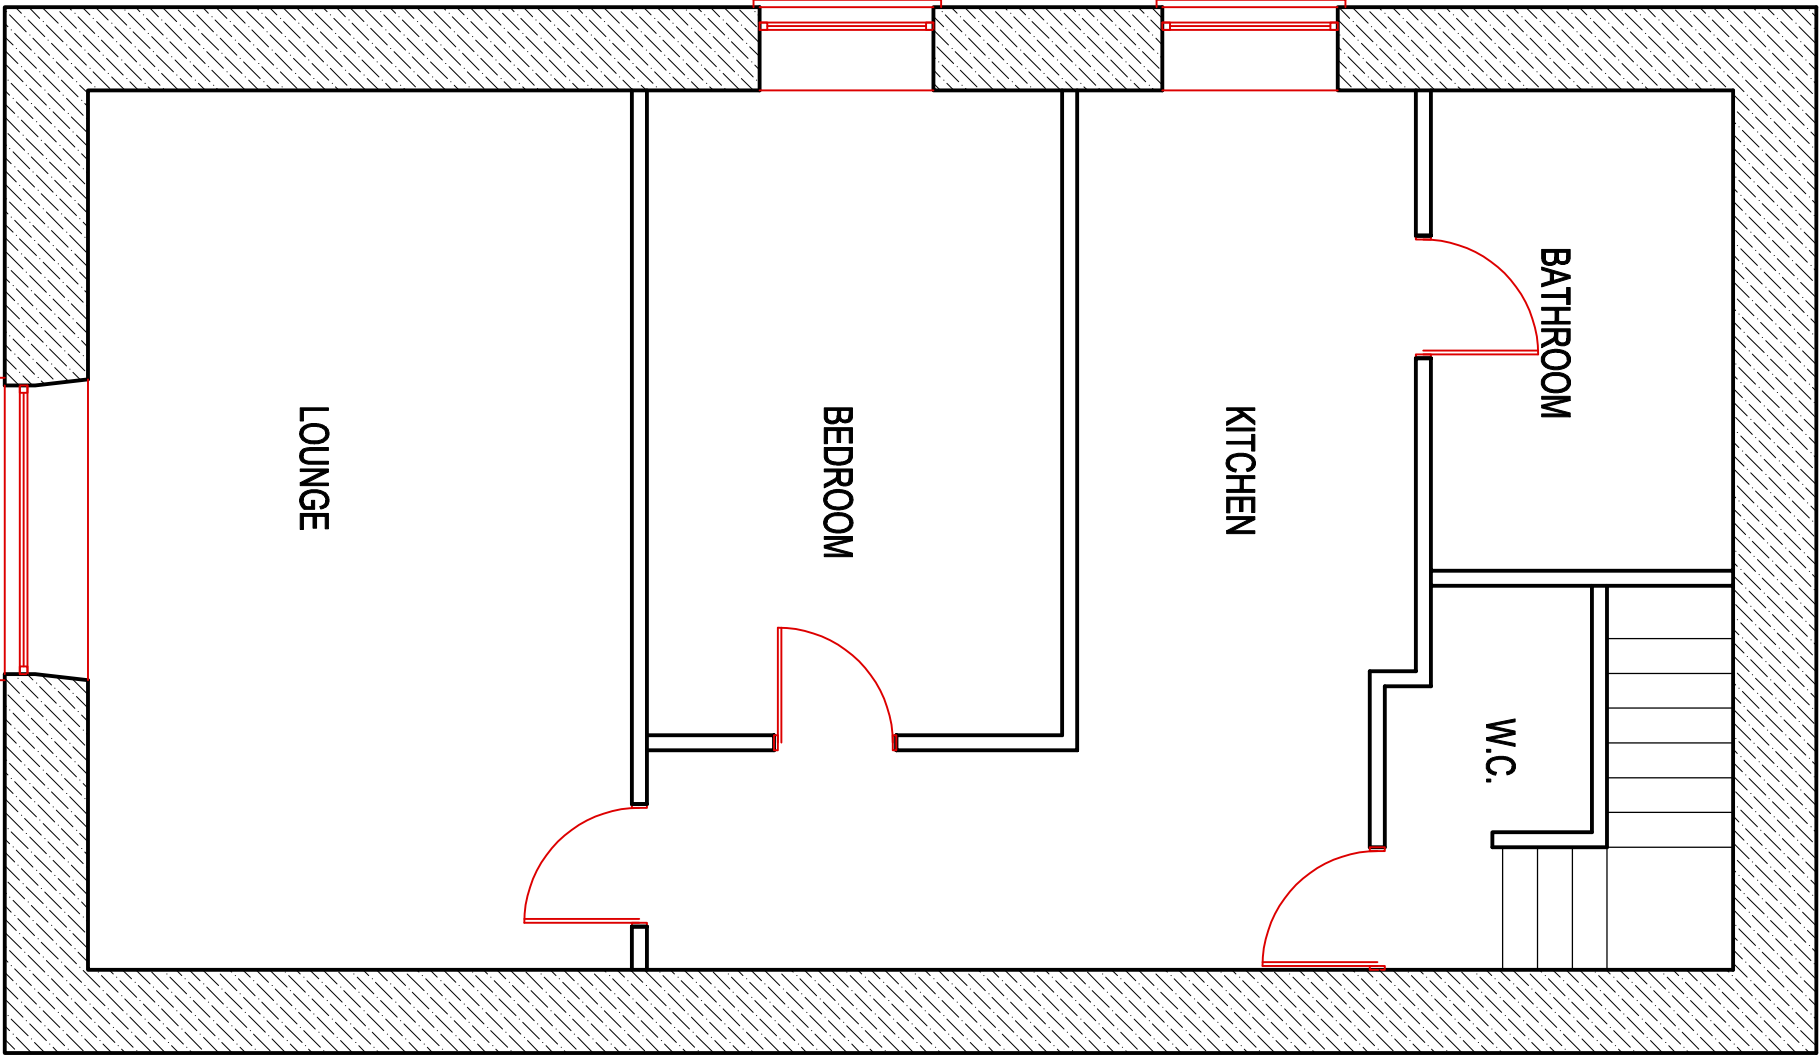

EXISTING FIRST FLOOR PLAN.

(1:50)

CLIENT		
MR & MRS RAJ PATEL		
job title		
PROPOSED CHANGE OF USE FROM GROUND FLOOR CAFE TOO DWELLING UNIT.		
@ 8, BRIDGE STREET. GLYNCORRWG. SA13 3AH		
drawing title		
EXISTING FIRST FLOOR PLAN.		
job No:	drawing No:	scales:
17.81	03	1:50