



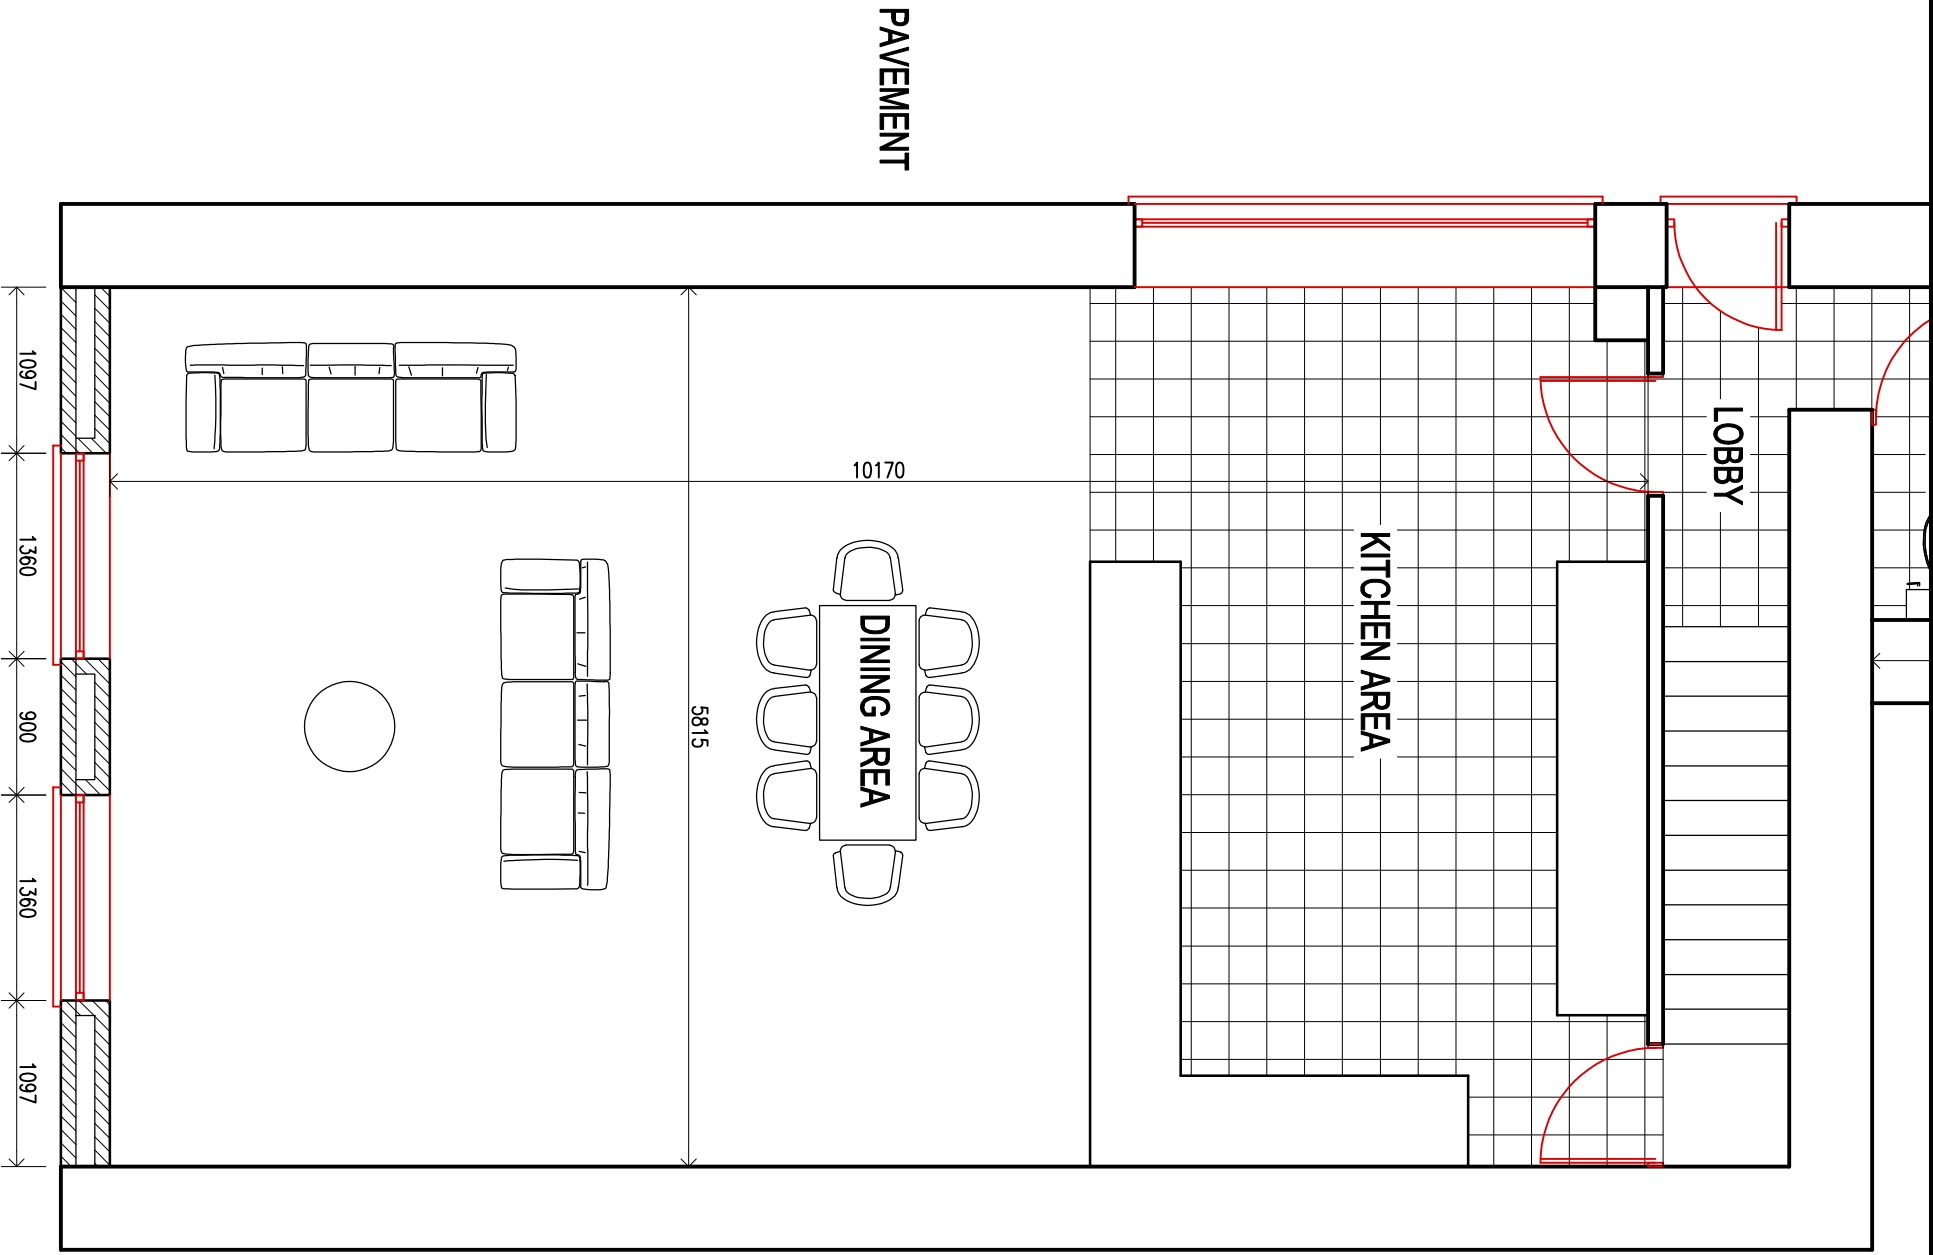

PROPOSED GROUND FLOOR PLAN.
(1:50)

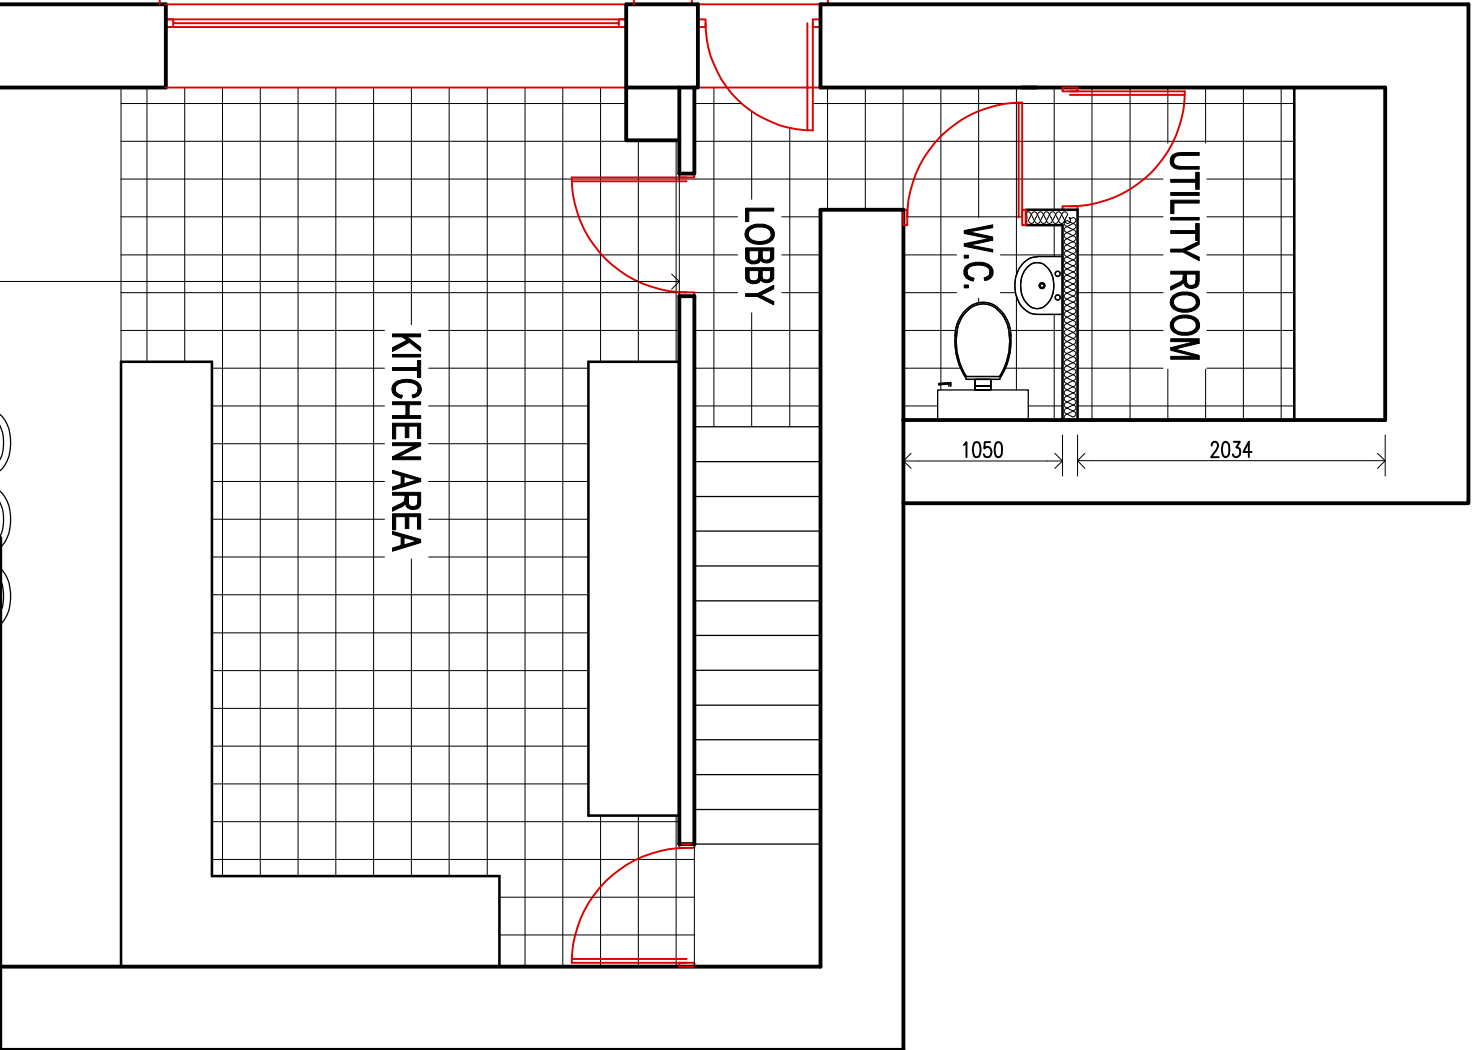

CLIENT		
MR RAJ PATEL		
job title		
PROPOSED CHANGE OF USE FROM GROUND FLOOR CAFE TOO DWELLING UNIT.		
drawing title		
PROPOSED GROUND FLOOR PLAN.		
job No:	drawing No:	scales:
17.81	04	1:50