


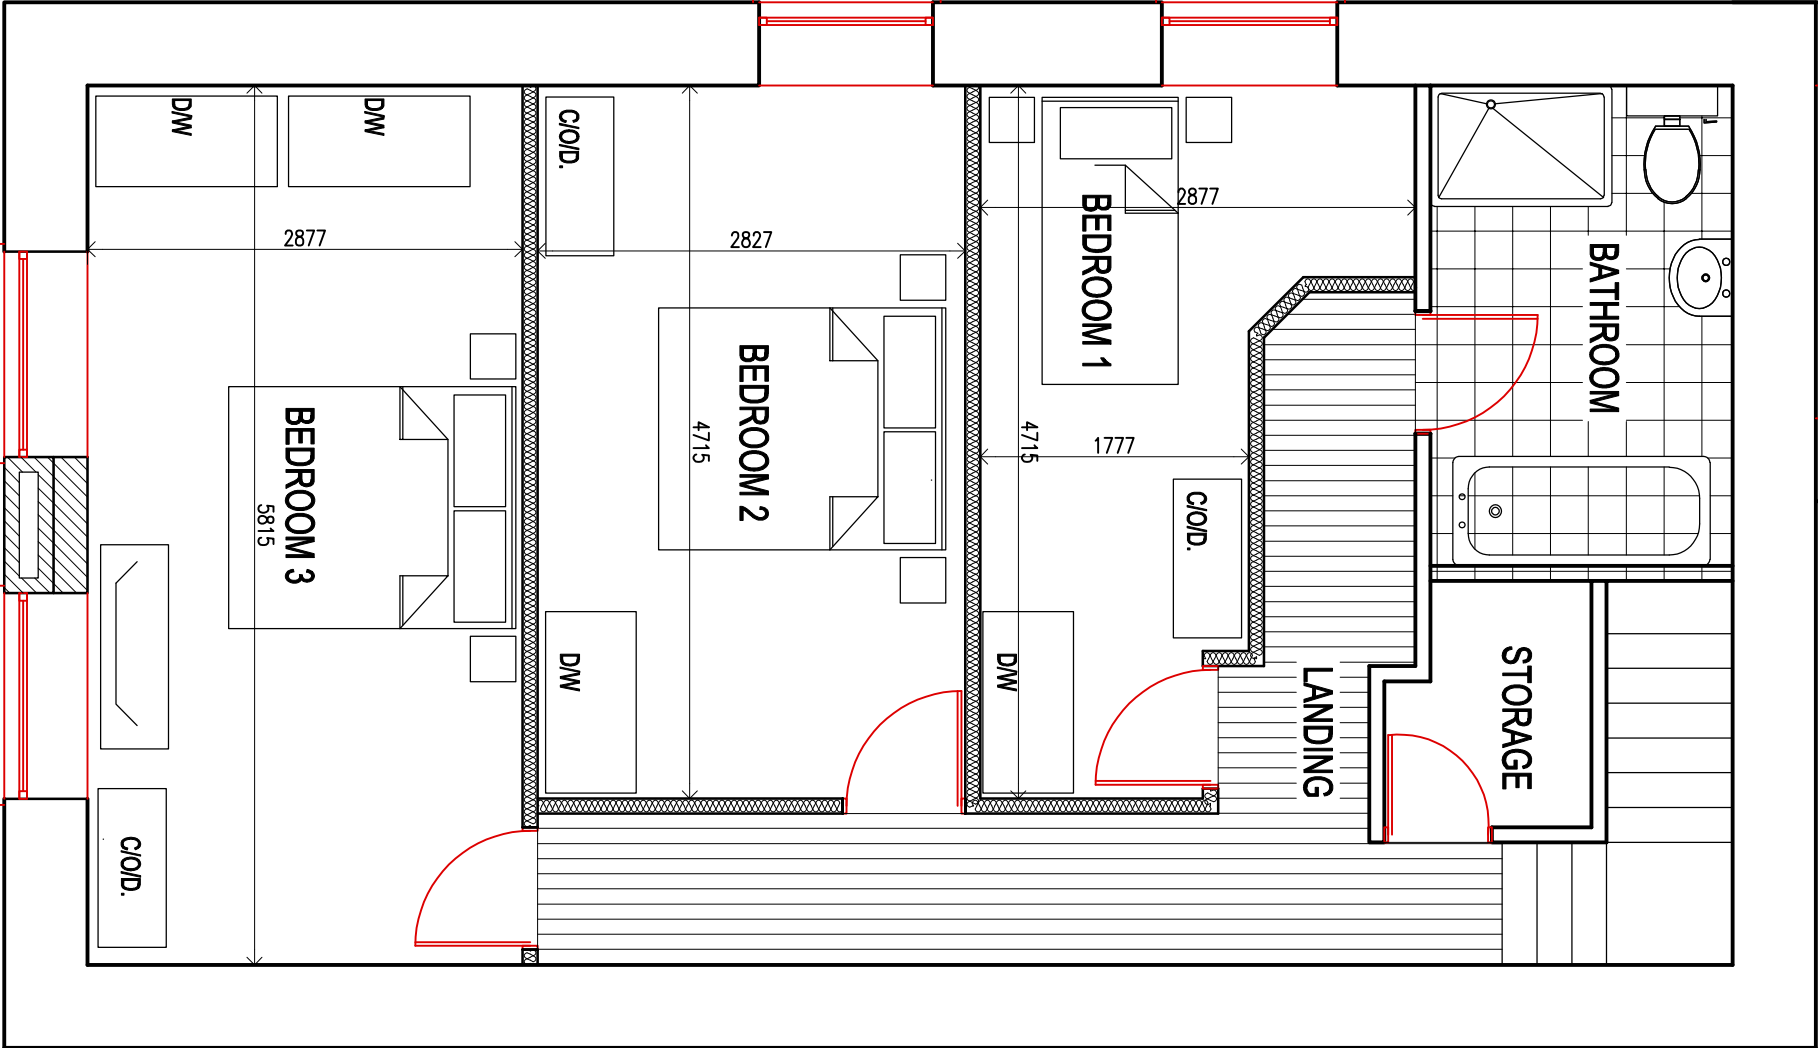

PROPOSED FIRST FLOOR PLAN.
(1:50)

CLIENT		
MR RAJ PATEL		
job title	PROPOSED CHANGE OF USE FROM GROUND FLOOR CAFE TOO DWELLING UNIT. @ 8, BRIDGE STREET. GLYNCORRWG. SA13 3AH	
drawing title	PROPOSED FIRST FLOOR PLAN.	
job No:	drawing No:	scales:
17.81	05	1:50