




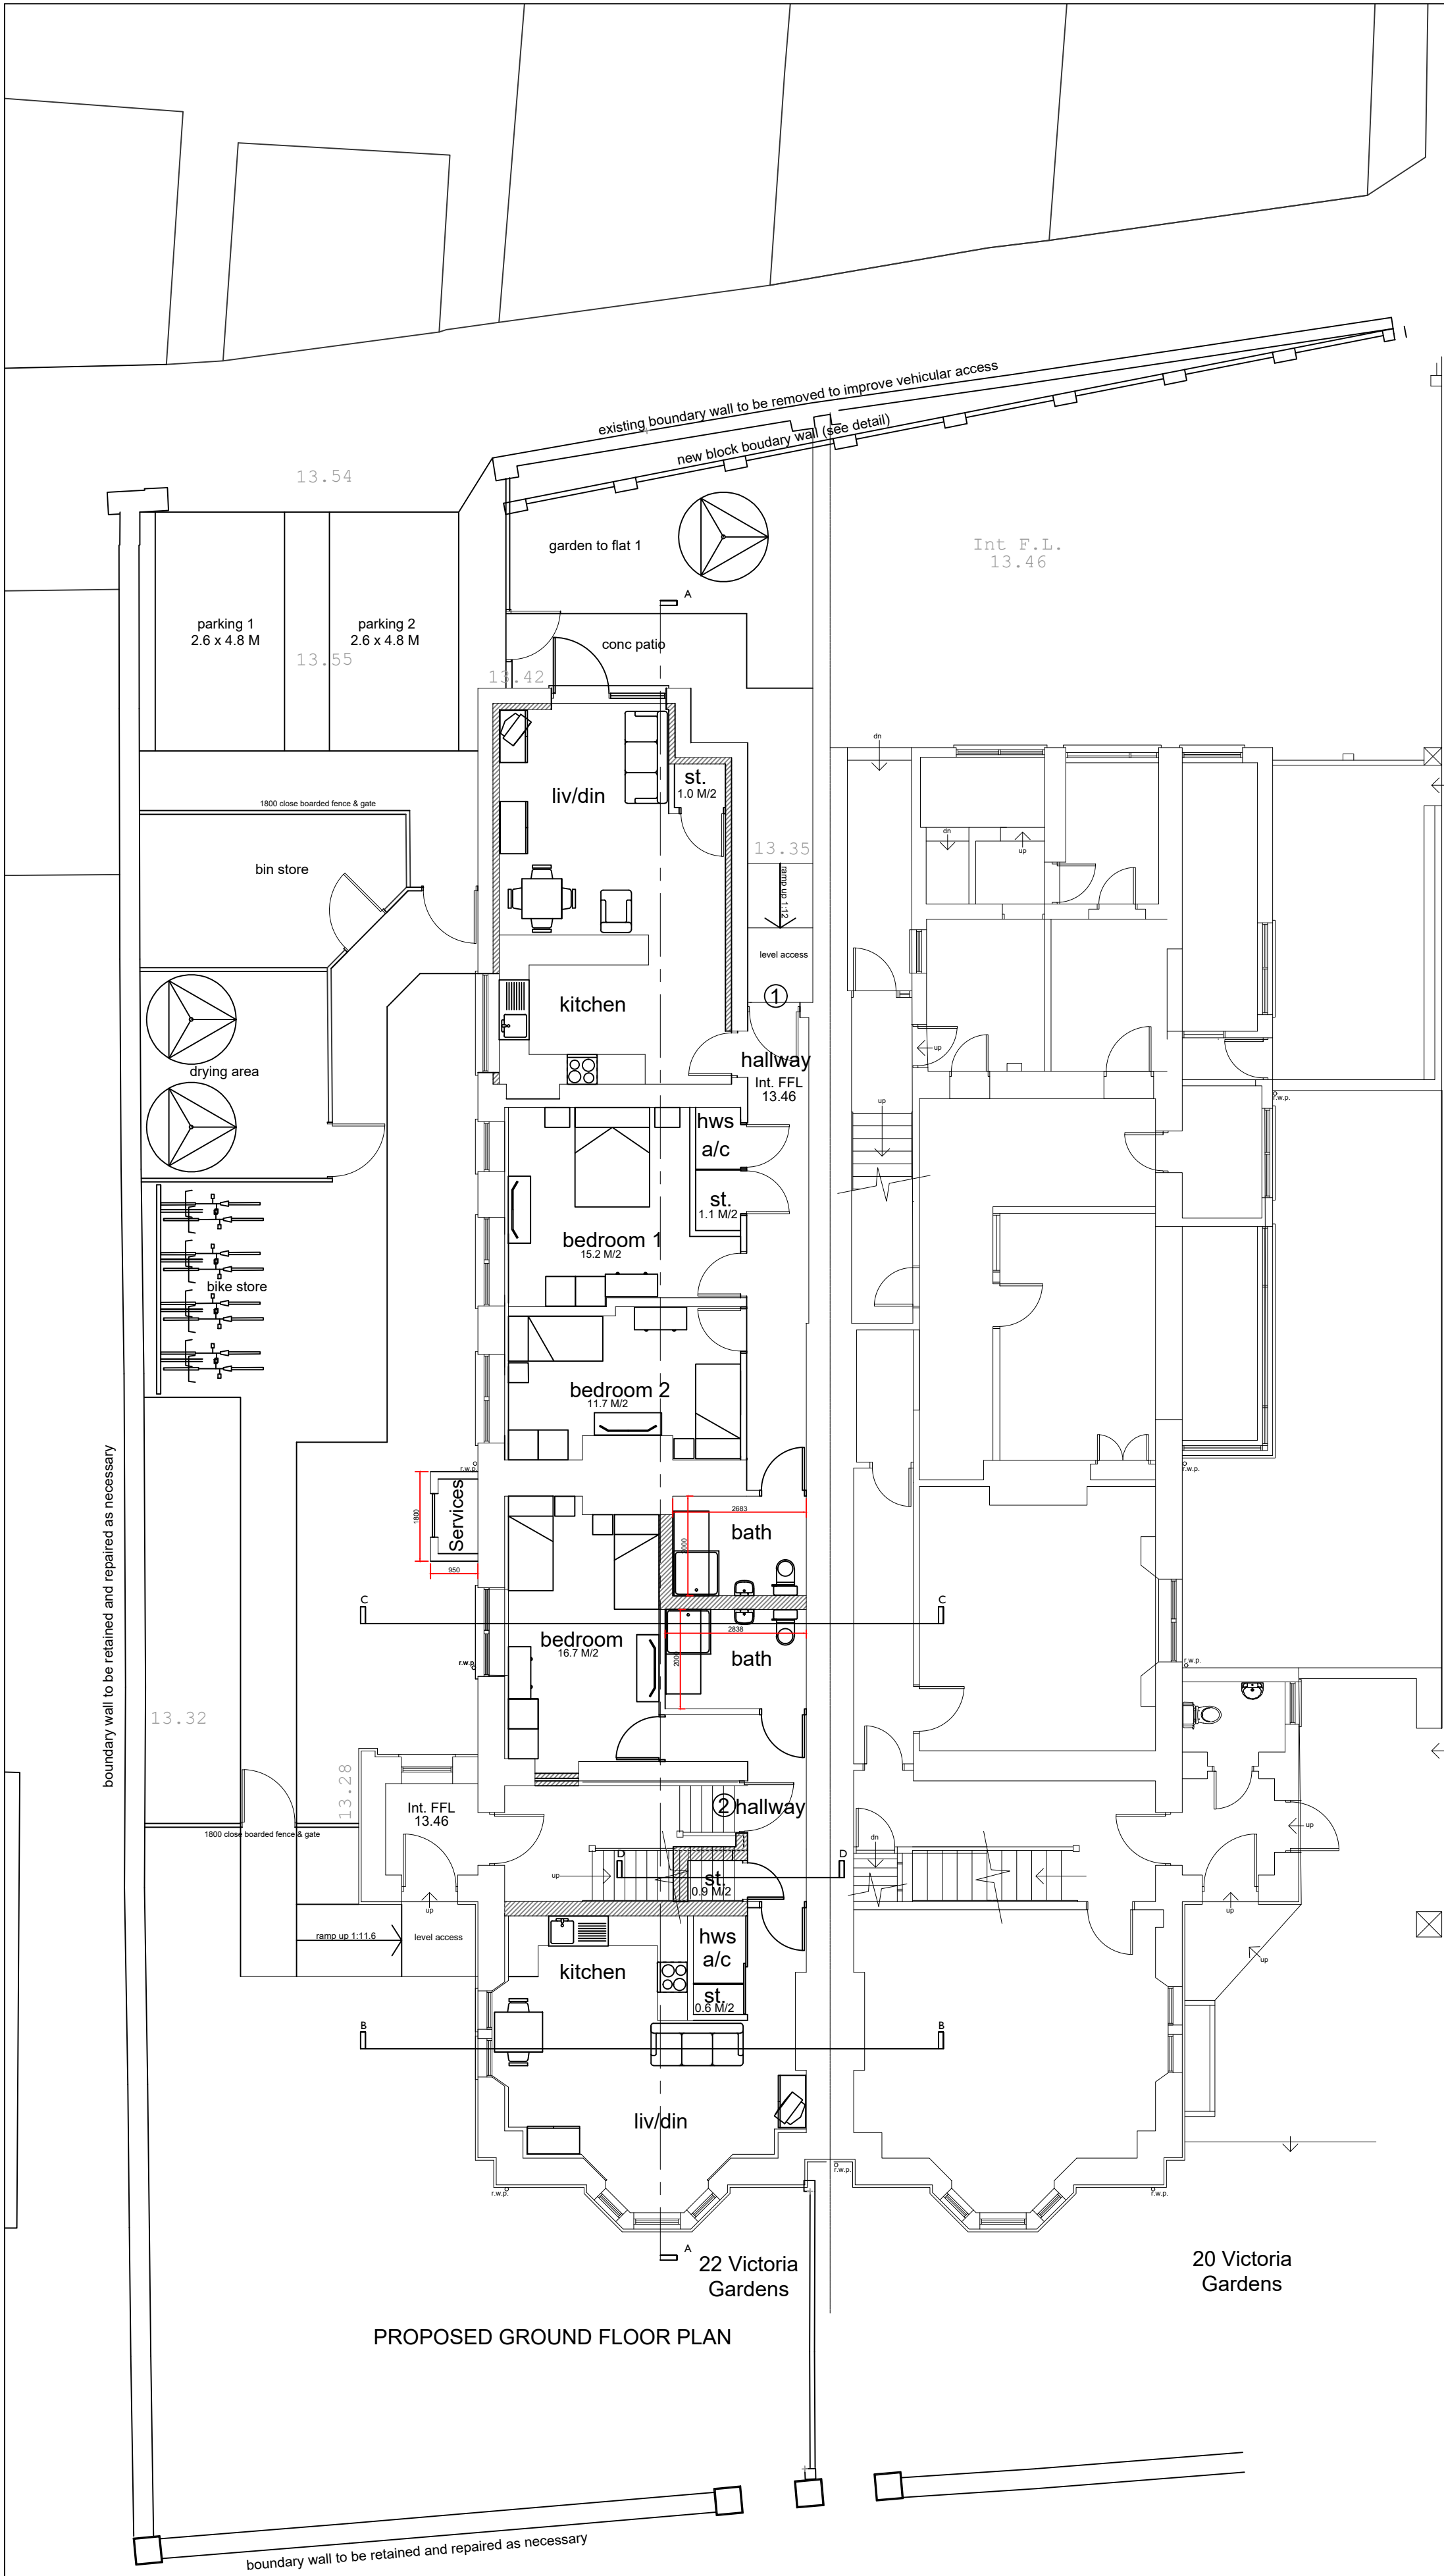

EXISTING BASEMENT FLOOR PLAN

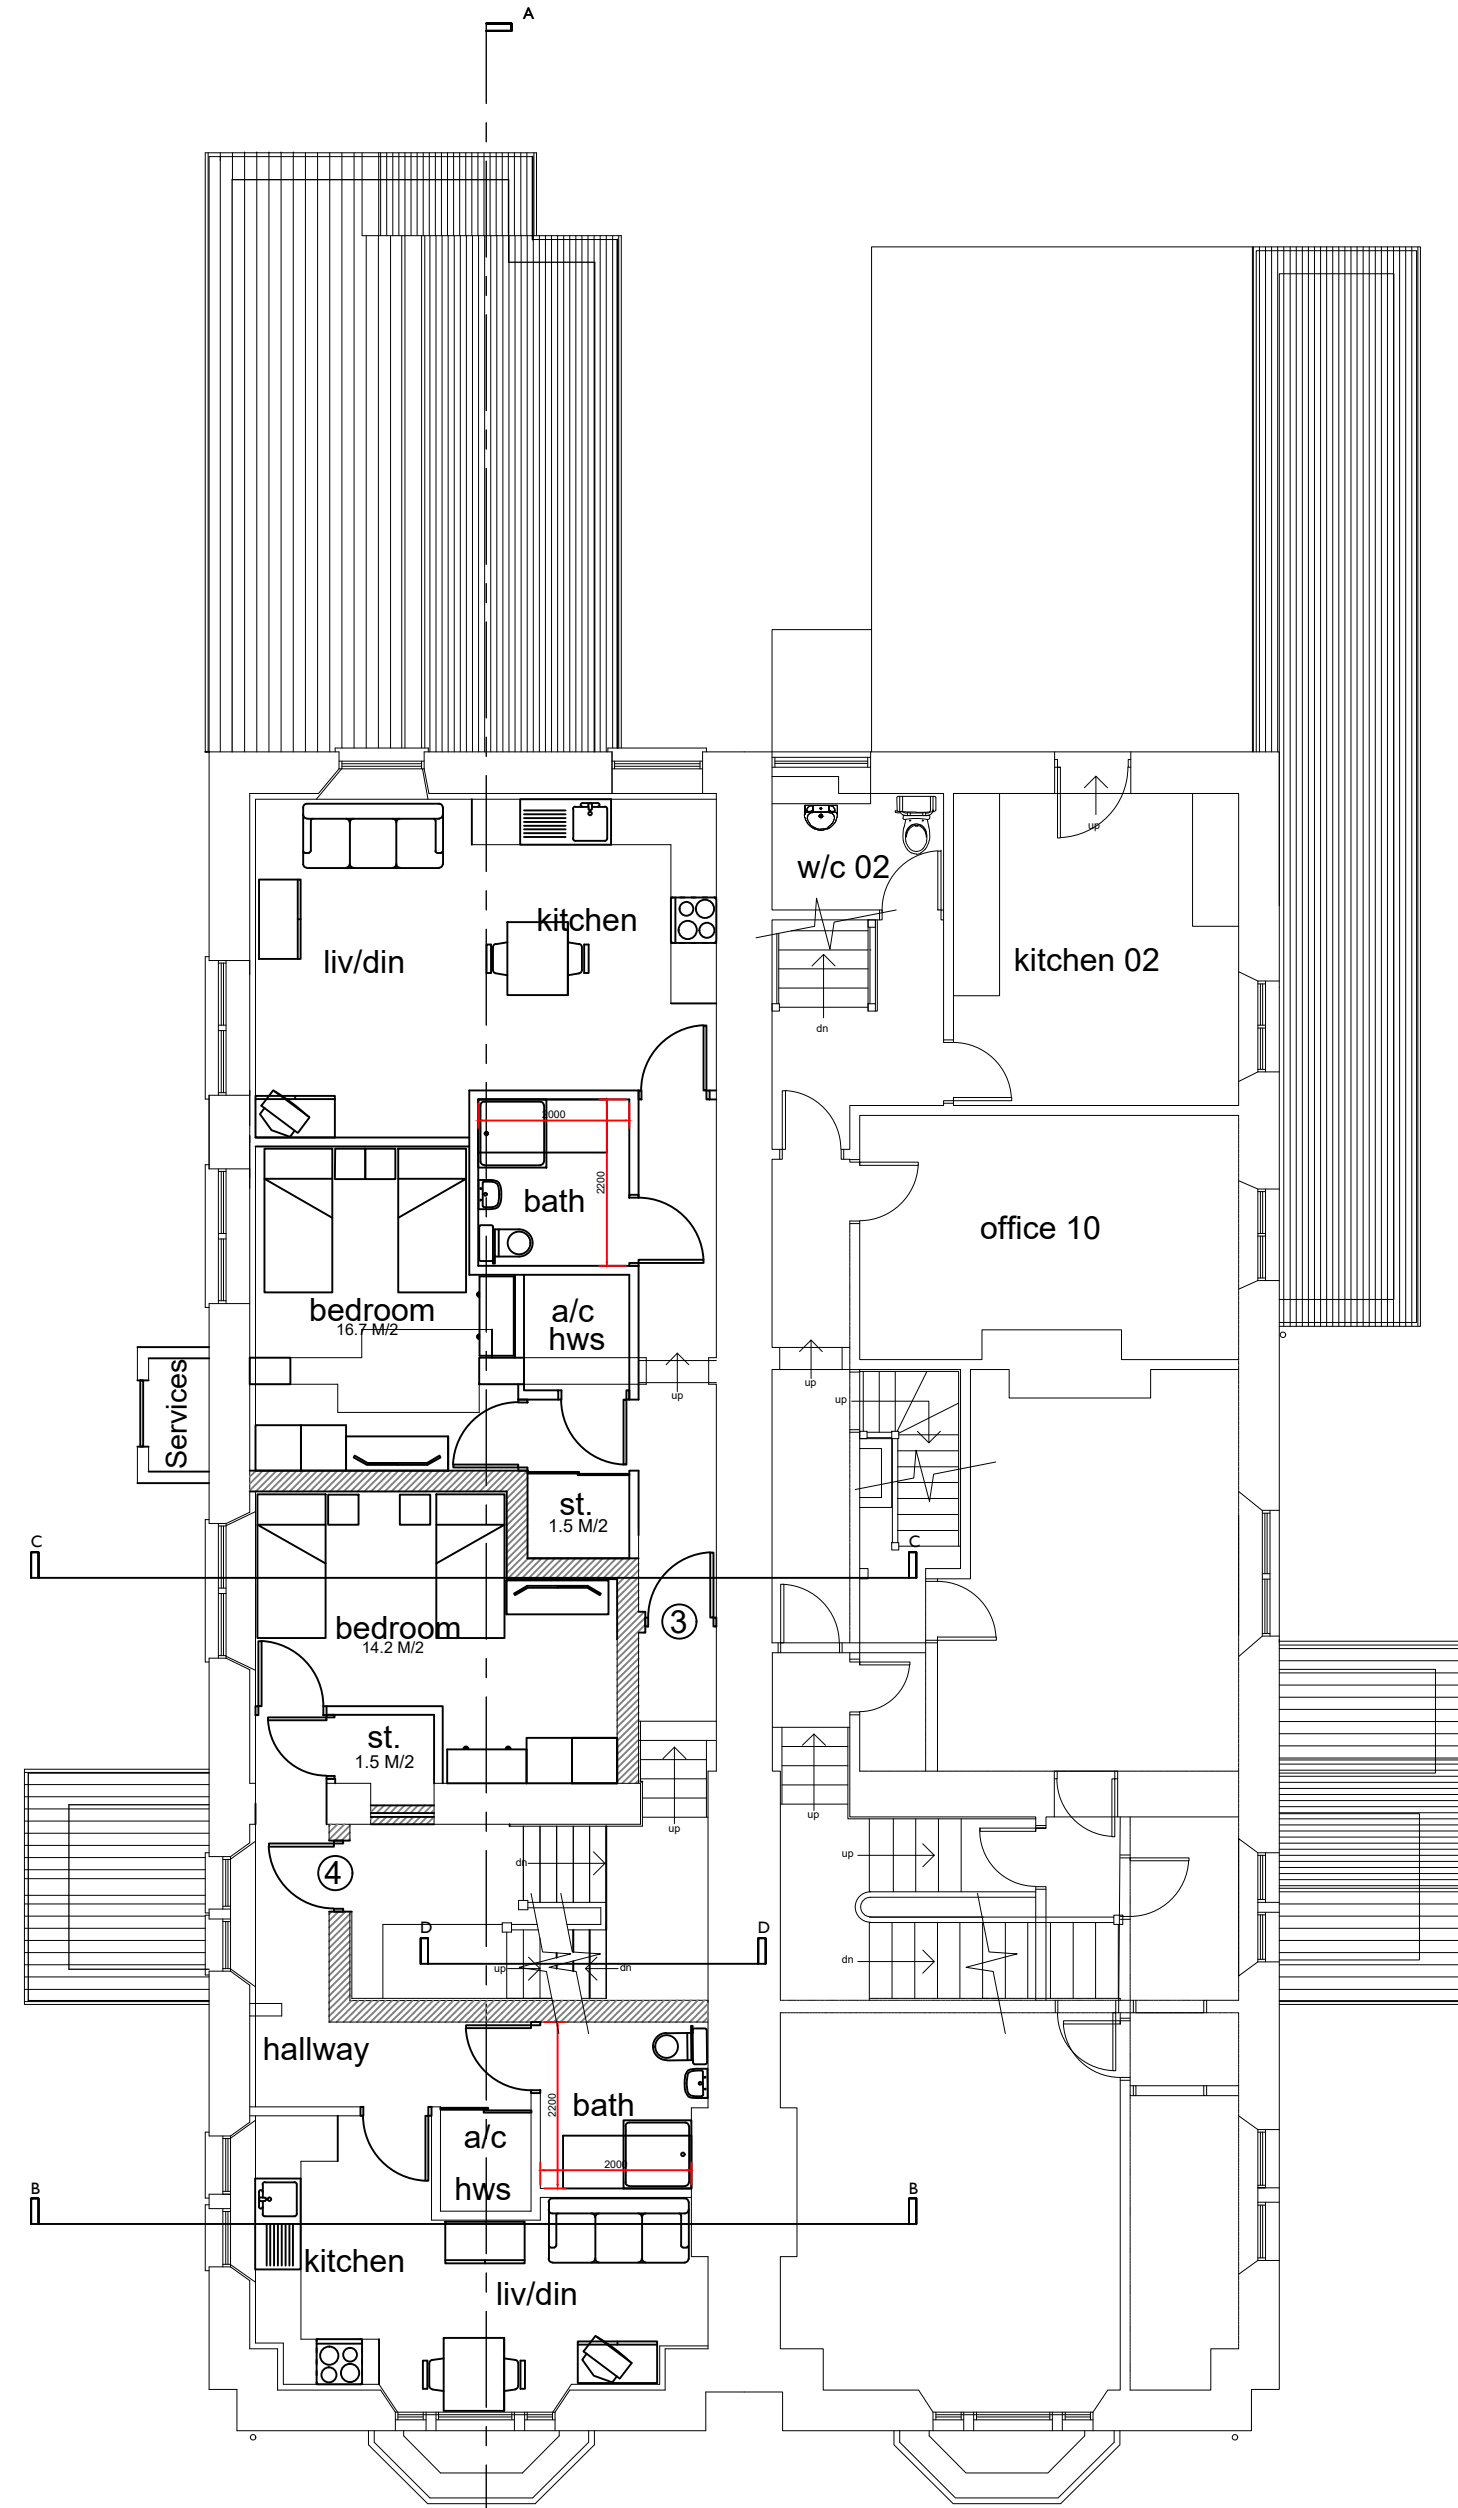

PROPOSED FIRST FLOOR PLAN

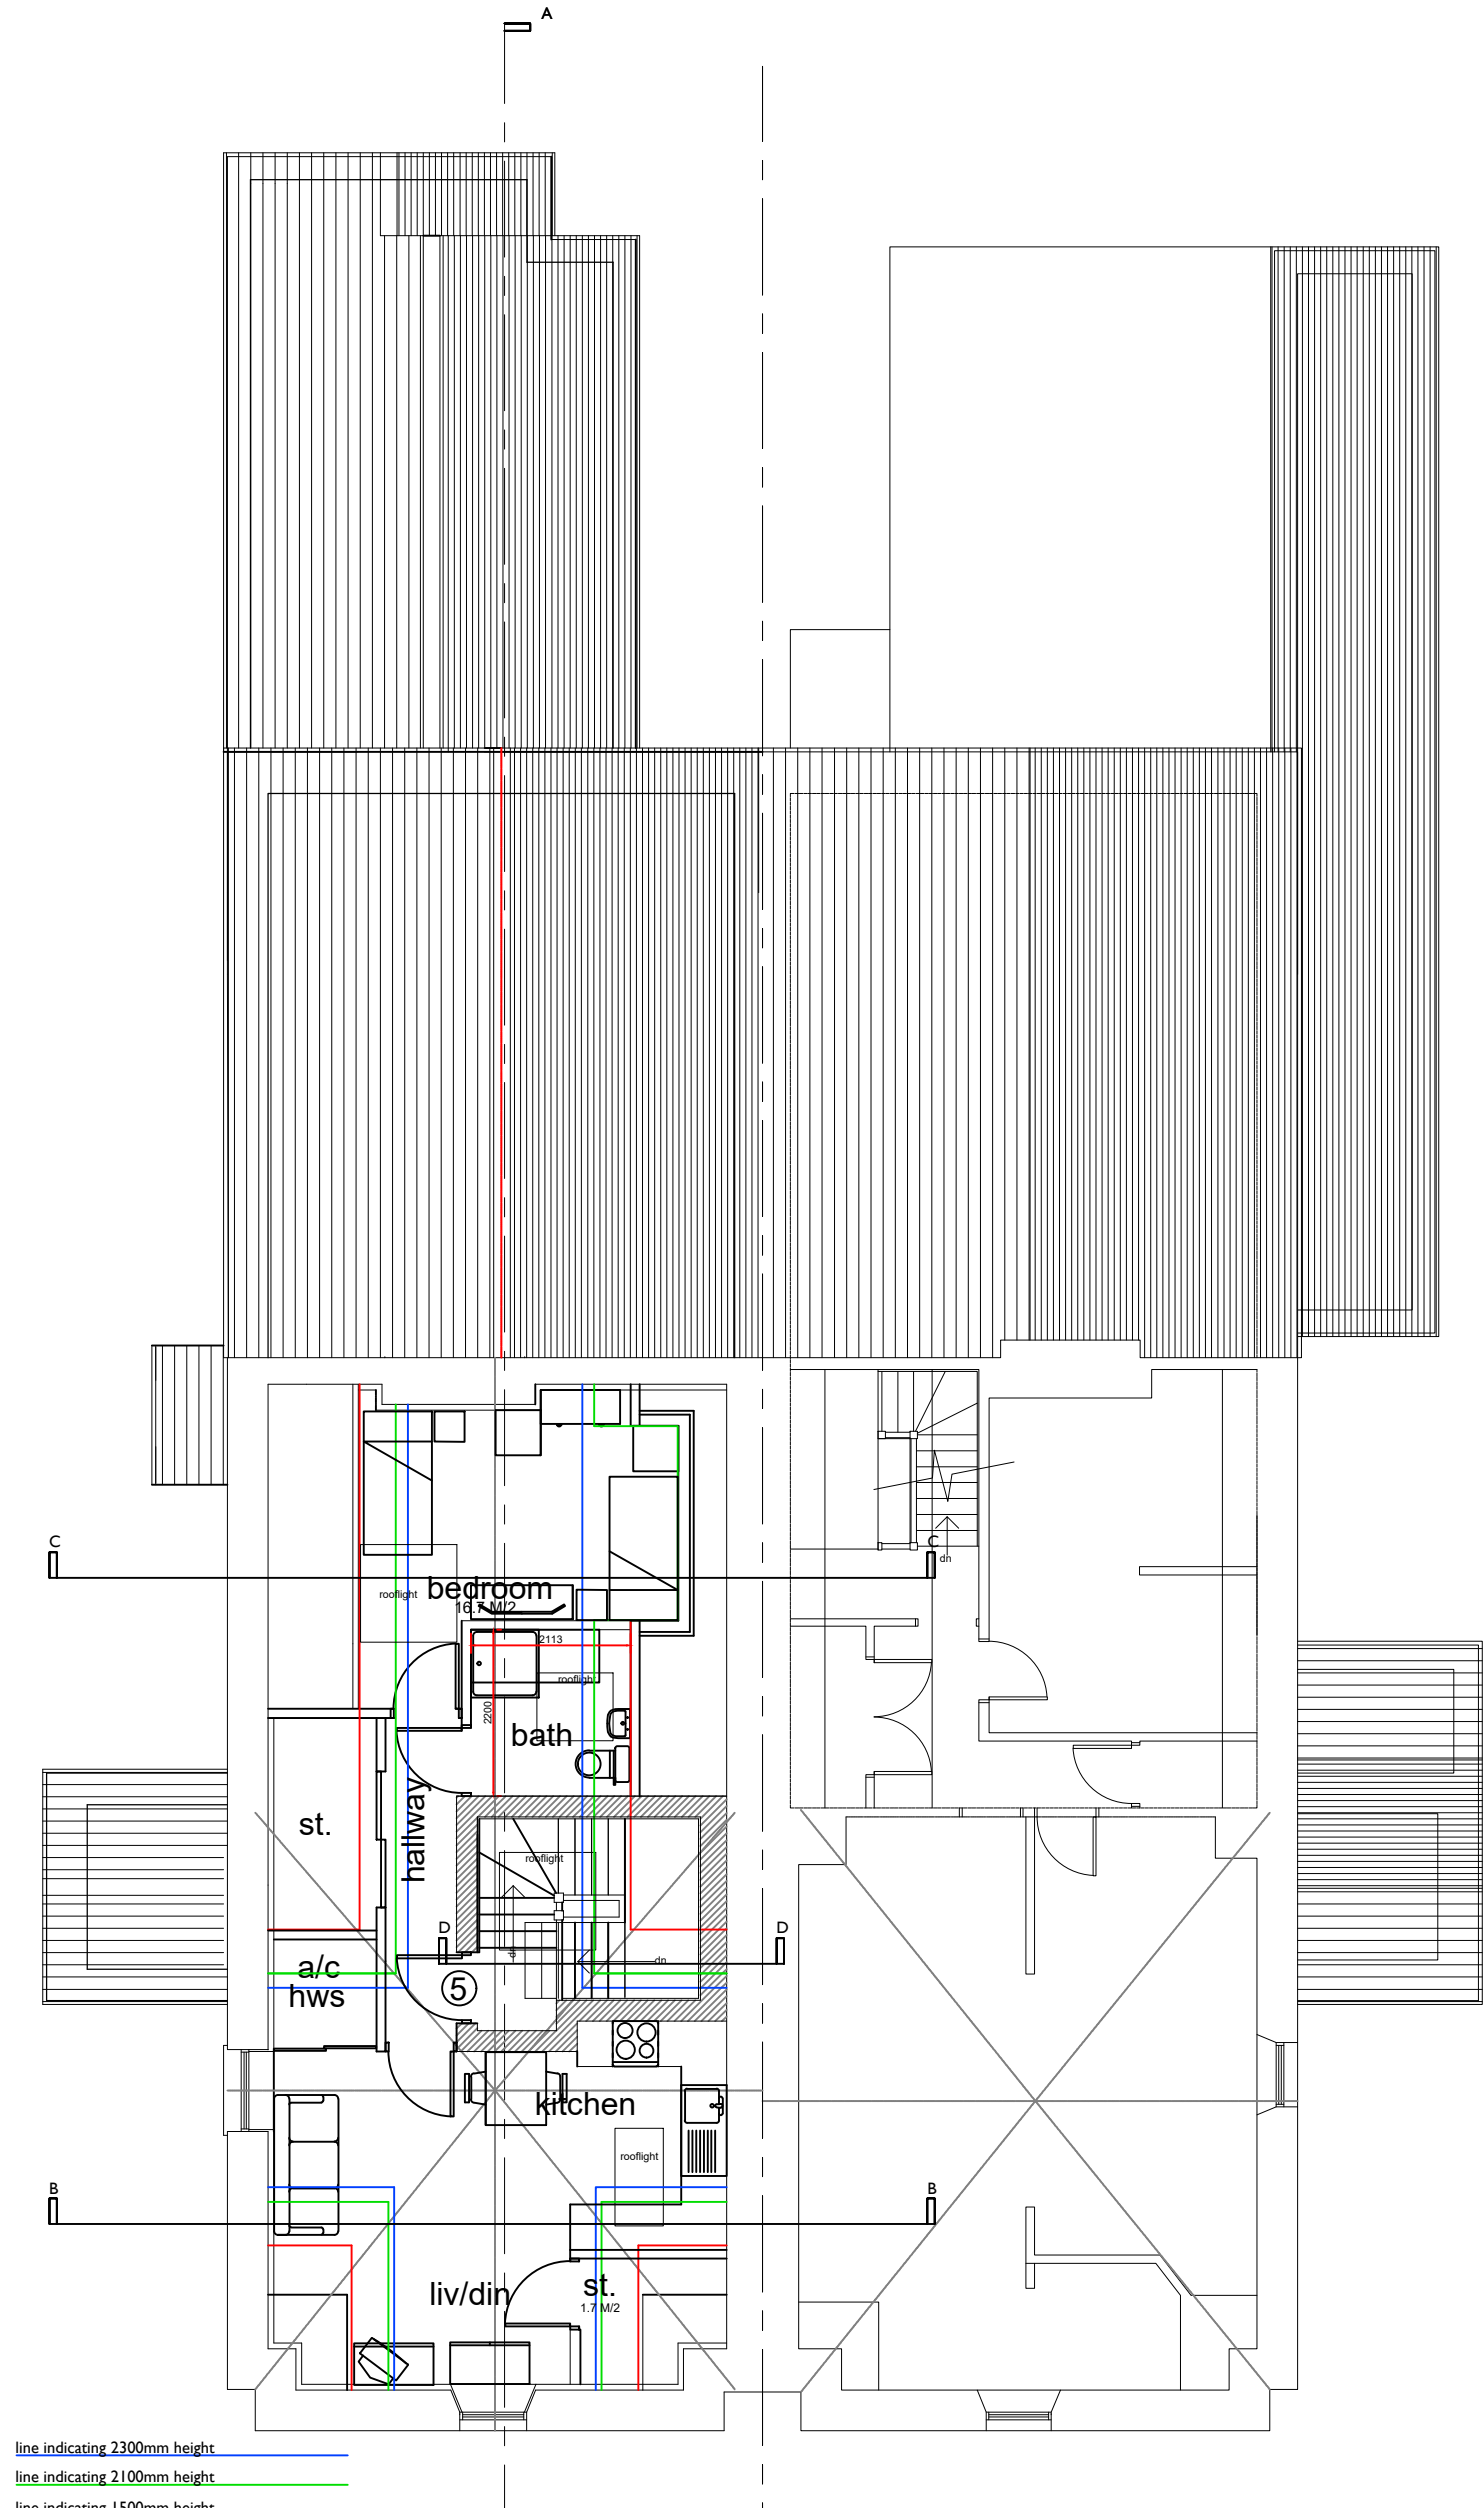

PROPOSED SECOND FLOOR PLAN

KEY	
FLAT 1 - 2 b/4p Flat	86 M/2
FLAT 2 - 1 b/2p Flat	60 M/2
FLAT 3 - 1 b/2p Flat	57 M/2
FLAT 4 - 1 b/2p Flat	49.2 M/2
FLAT 5 - 1 b/2p Flat	50.2 M/2
	38.2 M/2

This Drawing is Copyright. ©

Note: All dimensions to be checked on site and not to be scaled from drawing.

AMENDMENTS:	
Revision	Date
B. Service duct added to 1st and 2nd floors, existing dormer to be removed	15.07.24

BUCKMASTERBATCUP
Architects Ltd.

CLIENT:
CAREDIG Housing Association

PROJECT TITLE:
22 Victoria Gardens, Neath,
SA11 3AA


DRAWING TITLE:
Proposed Site Plan & Floor Plans

SCALE: 1:100 @ A1 DATE: Feb. 2024

SWANSEA 70 Water Road Swansea, SA1 4QA T - 01792 466060 F - 01792 644646 www.bbarch.co.uk info@bbarch.co.uk	LONDON One Kingdom Street Paddington Central London, W2 6BD
--	---

BBA 940.P.03B

DRAWINGS ISSUED SUBJECT TO FUTURE MEASURED SURVEY

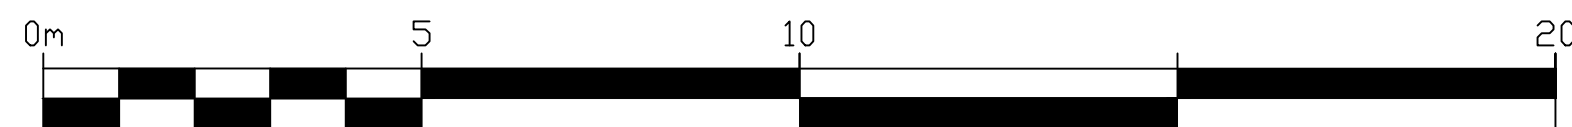

SCALE: 1:100

