


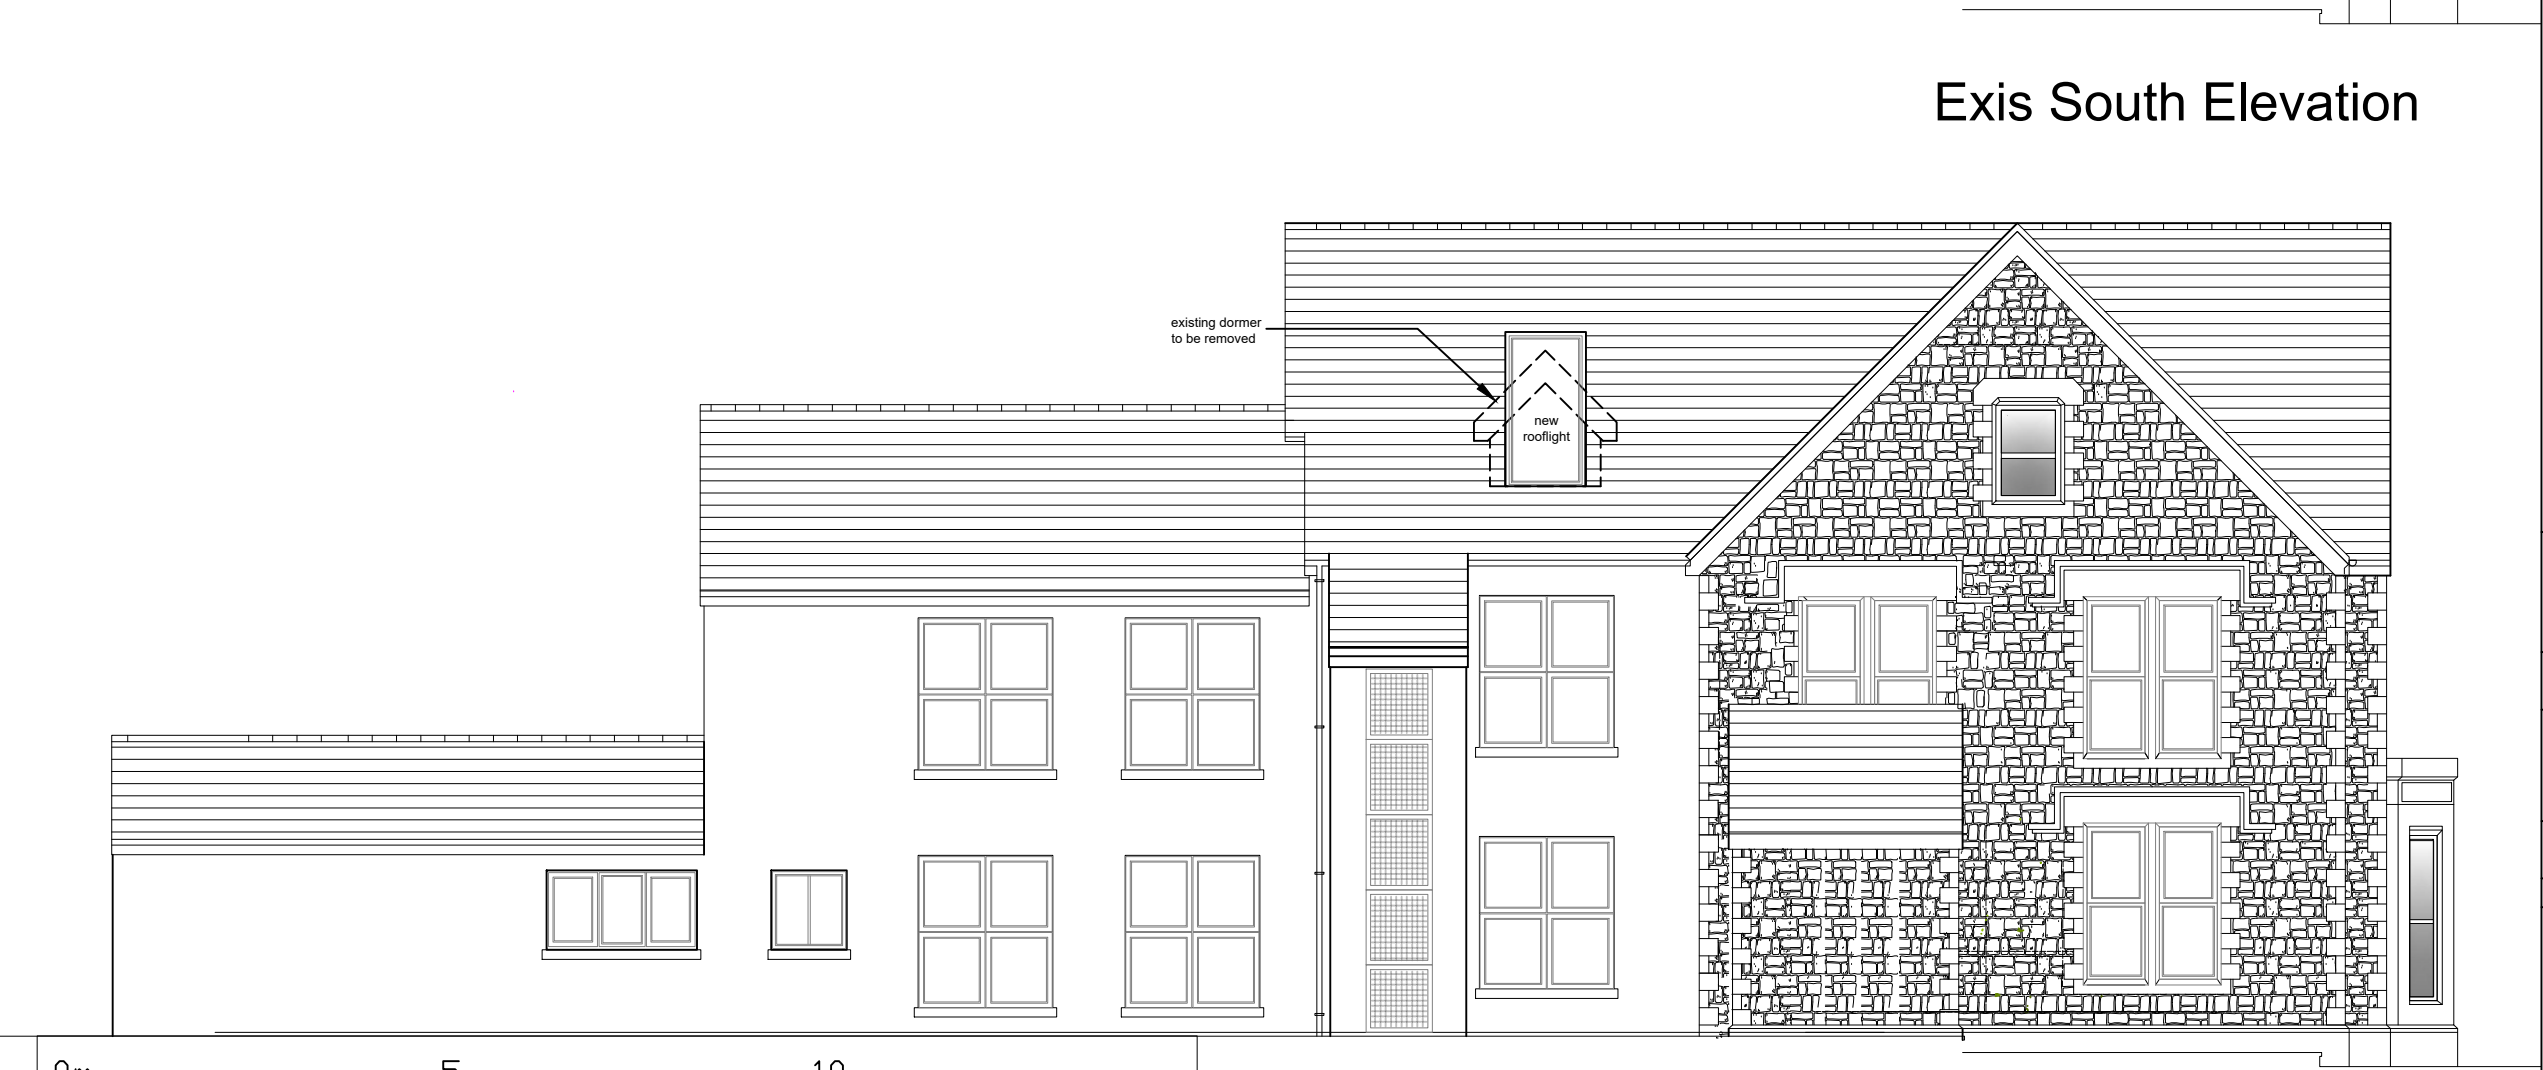

Exis South Elevation



Prop South Elevation



This Drawing is Copyright. ©
Note: All dimensions to be checked on site and not to be scaled from drawing.

AMENDMENTS:	
Revision	Date
A. extg dormer to be removed	15.07.24

BUCKMASTERBATCUP
Architects Ltd.

CLIENT:
CAREDIG Housing Association
PROJECT TITLE:
**22 Victoria Gardens, Neath,
SA11 3AA**

DRAWING TITLE:
Existing / Proposed Elevations Sheet I
SCALE:1:100 @ A3 | DATE:May, 2024

SWANSEA	LONDON
70 Walter Road Swansea, SA1 4QA T - 01792 466060 F - 01792 644646 www.bbarch.co.uk info@bbarch.co.uk	One Kingdom Street Paddington Central London, W2 6BD

BBA940.P.04A