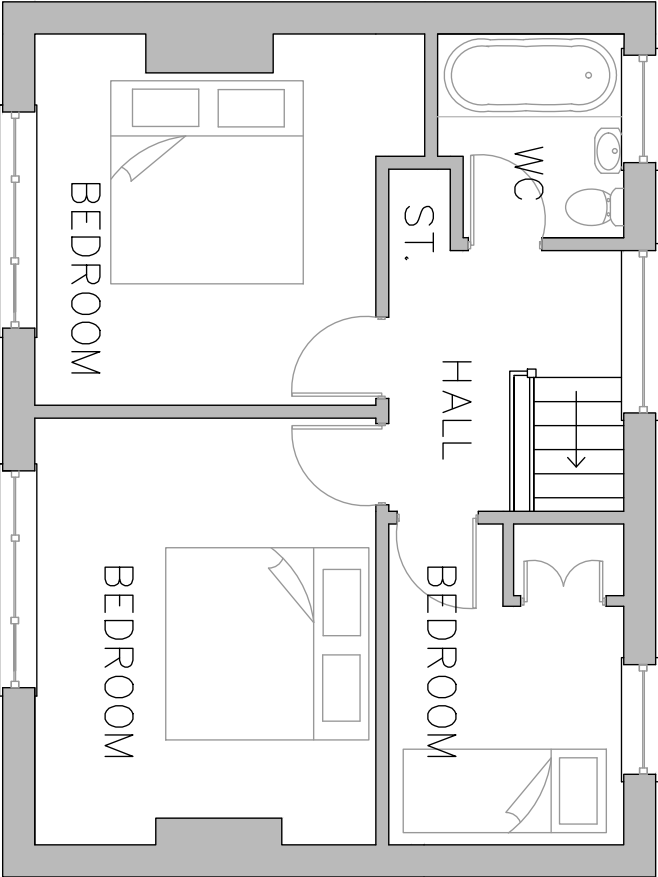
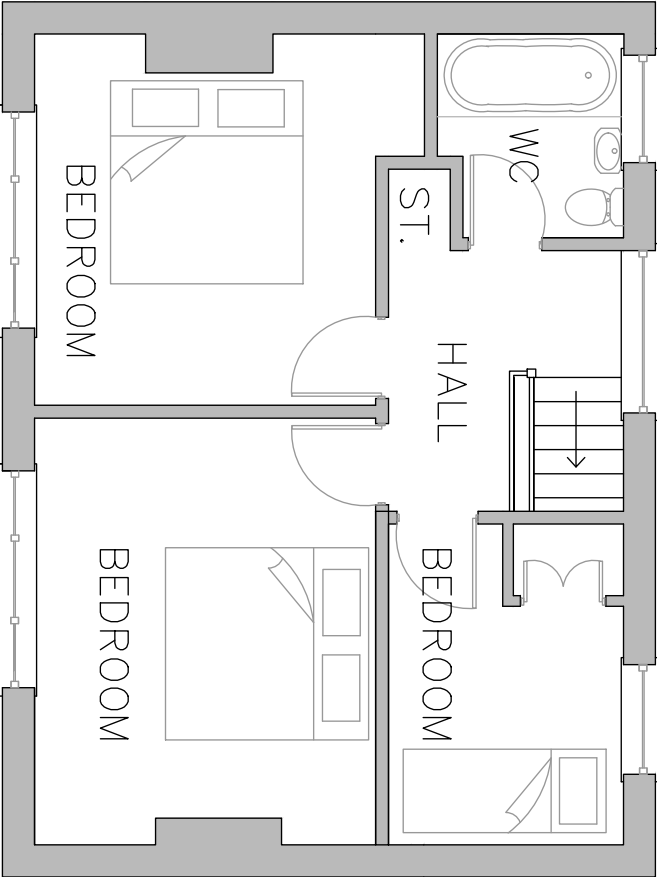


Superseded

Project		Drawing No.	
FIRST FLOOR PLAN – PROPOSED Scale 1:50 @ A3  FIRST FLOOR PLAN – EXISTING Scale 1:50 @ A3 			
NOTES 1 THIS IS A C.A.D. DRAWING AND SHOULD NOT BE AMENDED BY HAND. 2 All dimensions in millimetres unless otherwise stated. Rev Details Dr Ch Ap Date Start Garry Tucker 10 Heol Penhydd, Bryn SA13 2SF JW DESIGNS JOSEFF WILLIAMS joewill131998@aol.com 07585609748 Project SINGLE STORY SIDE EXTENSION EXISTING & PROPOSED FLOOR PLANS File No. Financial Code No. Drawn Checked Date JW JULY 24 Approved Date Scales Drawing No. 1:50 @ A3 JW-23-02			