



REVISIONS		
REV.	DESCRIPTION	DATE
A		24/07/2024

PLAN ELEVATION OF THE EXISITING OUTBUILDING

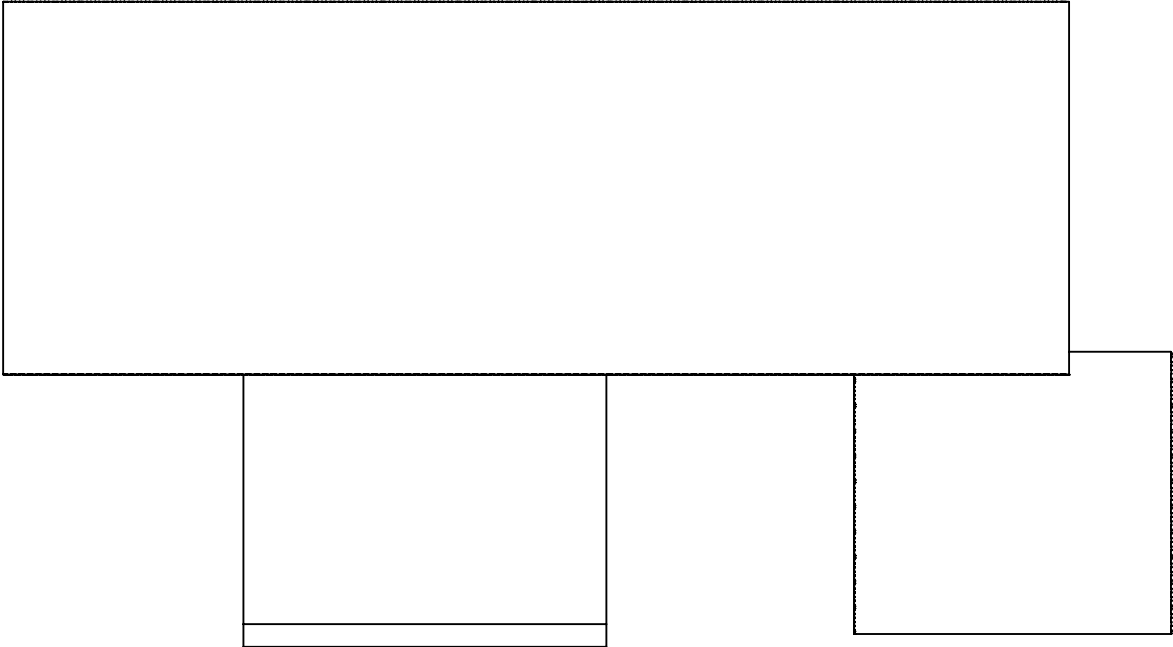

PLAN ELEVATION DETAILING THE LOCATION OF
2x VITOSOL 300 TM 3m² SOLAR THERMAL TUBES

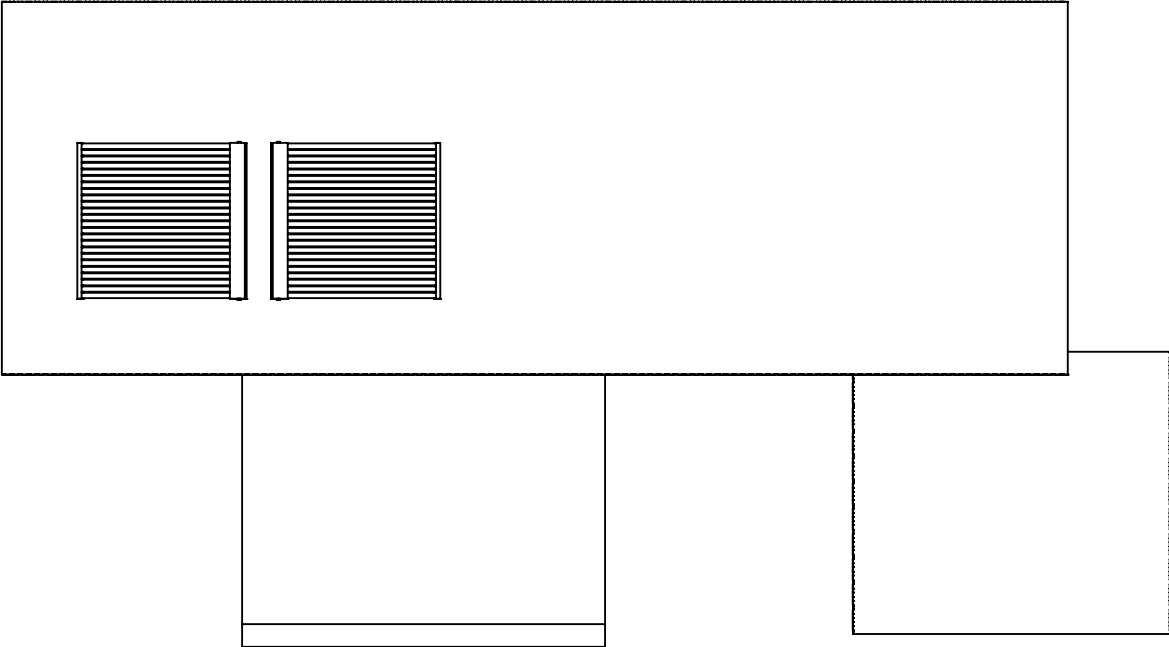





ADDRESS: LLWYN Y FFYNNON FARM, SA13 3DB
EMAIL: HELLO@WILLOWSPRINGSCAMPSITE.CO.UK
TELEPHONE: 01639 865485




EAST ELEVATION OF THE
EXISTING OUTBUILDING

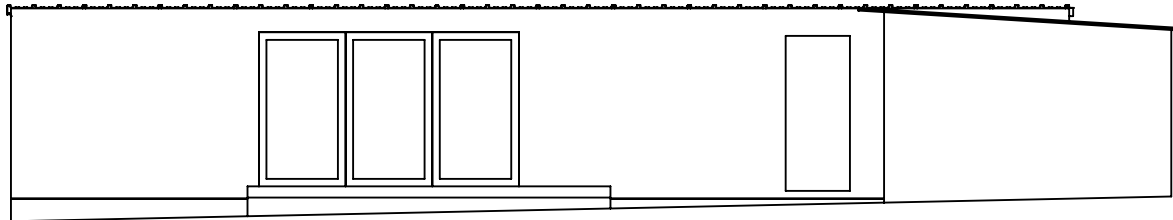


NORTH ELEVATION OF THE
EXISTING OUTBUILDING

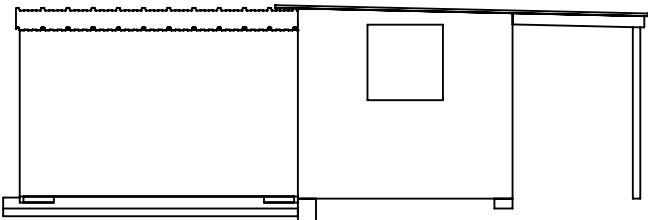

EAST ELEVATION DETAILING THE LOCATION OF 2x
VITOSOL 300 TM 3m² SOLAR THERMAL TUBES

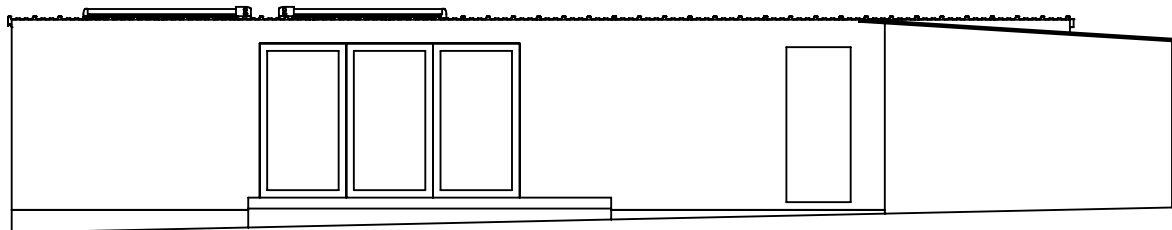

NORTH ELEVATION DETAILING THE LOCATION OF
2x VITOSOL 300 TM 3m² SOLAR THERMAL TUBES

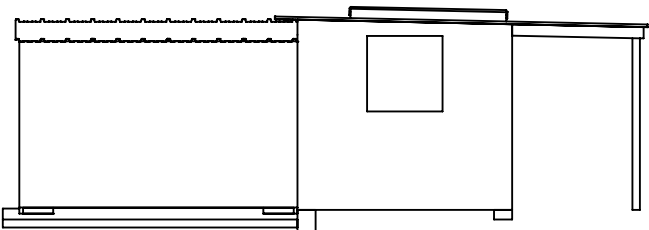

ADDRESS: LLWYN Y FFYNNON FARM, SA13 3DB
EMAIL: HELLO@WILLOWSPRINGSCAMPSITE.CO.UK
TELEPHONE: 01639 865485



PROJECT: LLWYN Y FFYNNON SOLAR THERMAL

TITLE: ELEVATION PLANS

DRAWING NO: WS 30 - D01

DRAWN: WTH

DATE: 24/07/2024


PAPER SIZE: A3

SCALE: 1:100


Pg 2/4

ISSUE: A


WEST ELEVATION OF THE
EXISTING OUTBUILDING

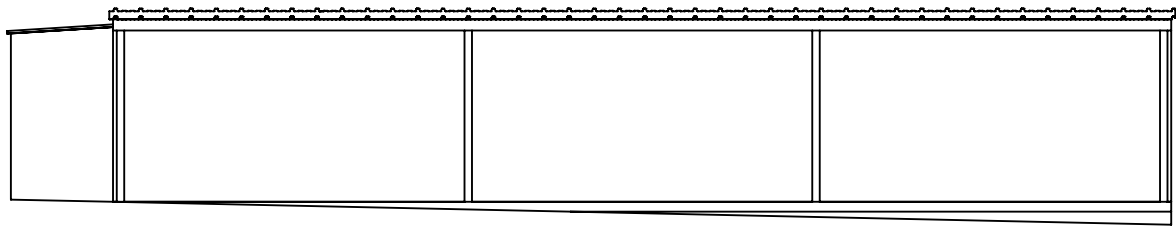


SOUTH ELEVATION OF THE
EXISTING OUTBUILDING

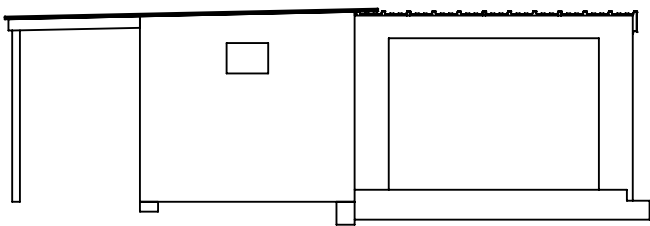

WEST ELEVATION DETAILING THE LOCATION OF
2x VITOSOL 300 TM 3m² SOLAR THERMAL TUBES

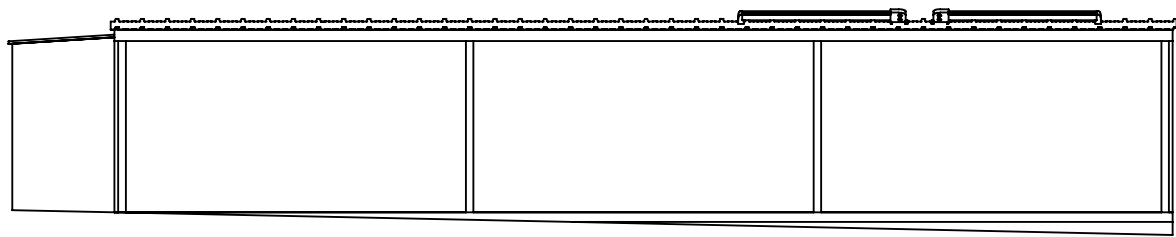

SOUTH ELEVATION DETAILING THE LOCATION OF
2x VITOSOL 300 TM 3m² SOLAR THERMAL TUBES

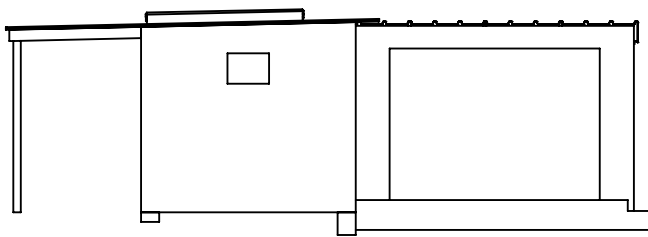

**LLWYN Y
FFYNNON
FARM**

ADDRESS: LLWYN Y FFYNNON FARM, SA13 3DB
EMAIL: HELLO@WILLOWSPRINGSCAMPSITE.CO.UK
TELEPHONE: 01639 865485



PROJECT: LLWYN Y FFYNNON SOLAR THERMAL

TITLE: ELEVATION PLANS

DRAWING NO: WS 30 - D01

DRAWN: WTH





DATE: 24/07/2024

PAPER SIZE: A3

SCALE: 1:100

Pg 3/4

ISSUE: A

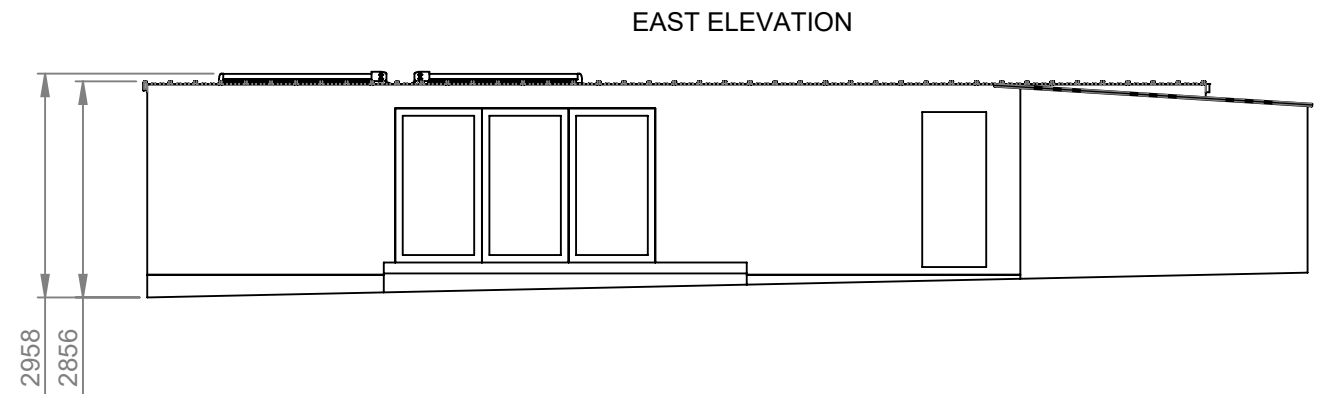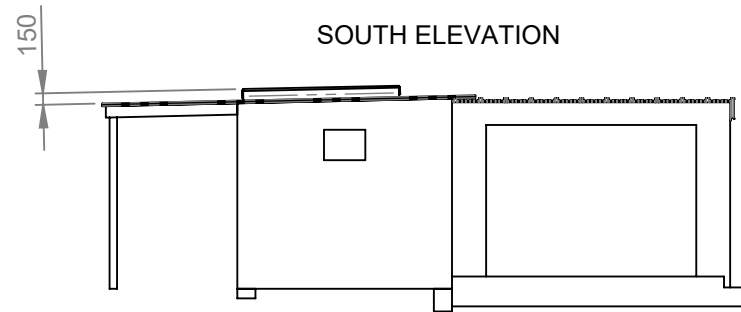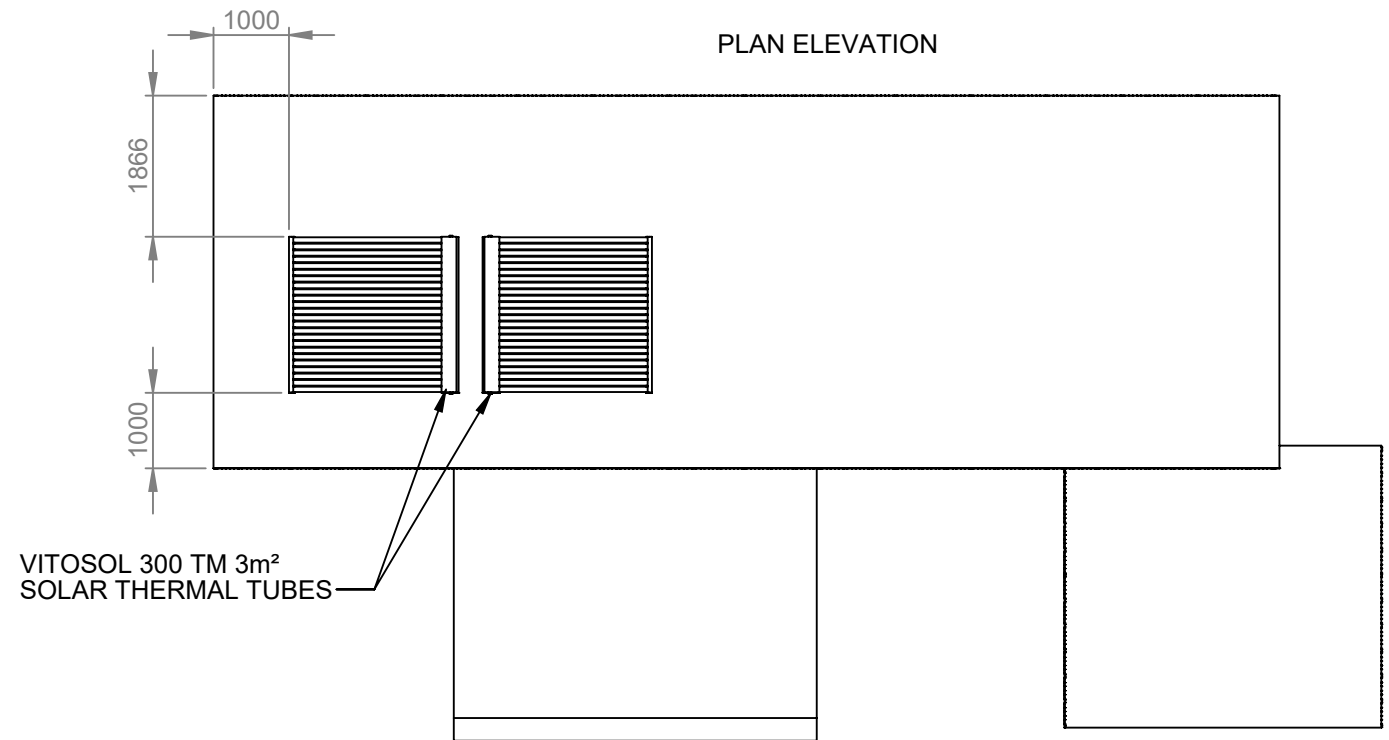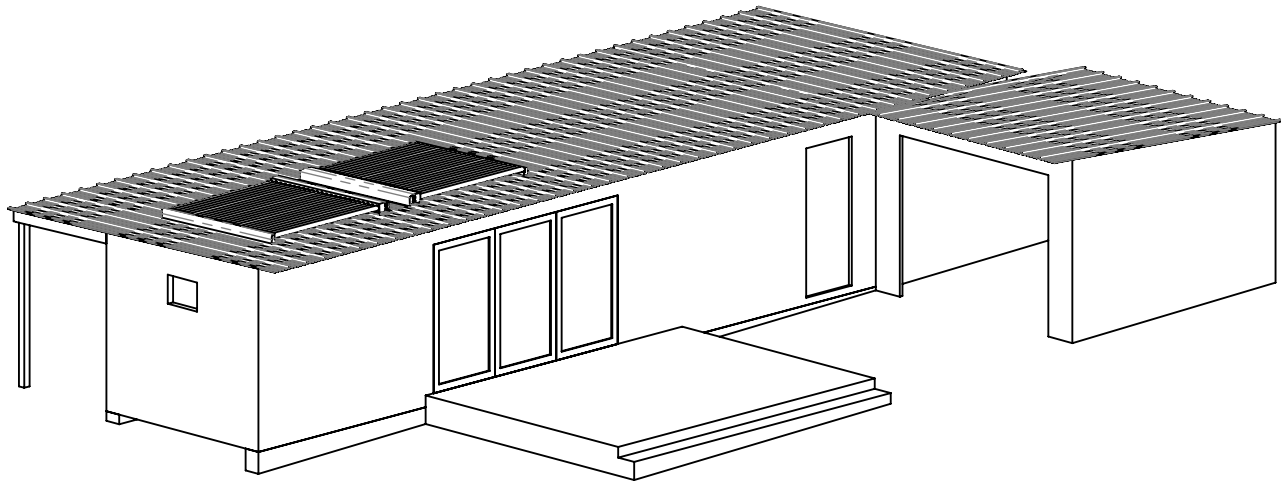

LLWYN Y
FFYNNON
FARM

ADDRESS: LLWYN Y FFYNNON FARM, SA13 3DB
EMAIL: HELLO@WILLOWSRINGSCAMPSITE.CO.UK
TELEPHONE: 01639 865485



PROJECT: LLWYN Y FFYNNON SOLAR THERMAL

TITLE: ELEVATION PLANS

DRAWING NO: WS 30 - D01

DRAWN: WTH

DATE: 24/07/2024

PAPER SIZE: A3

SCALE: 1:100

Pg 4/4

ISSUE: A