



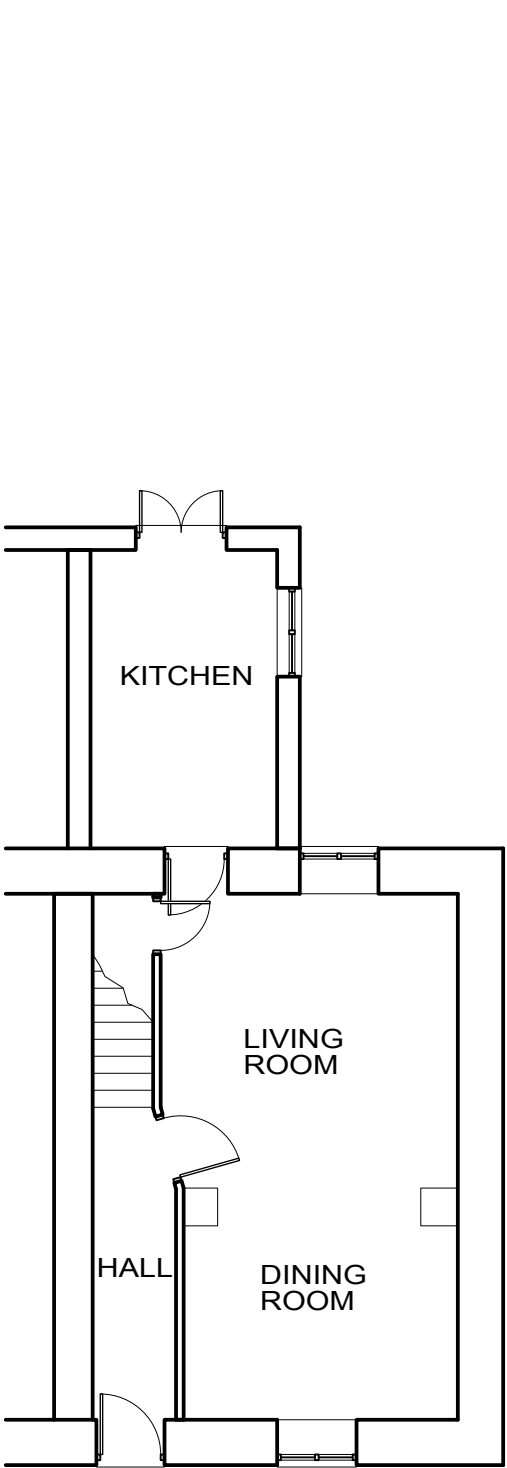

GROUND FLOOR PLAN
EXISTING

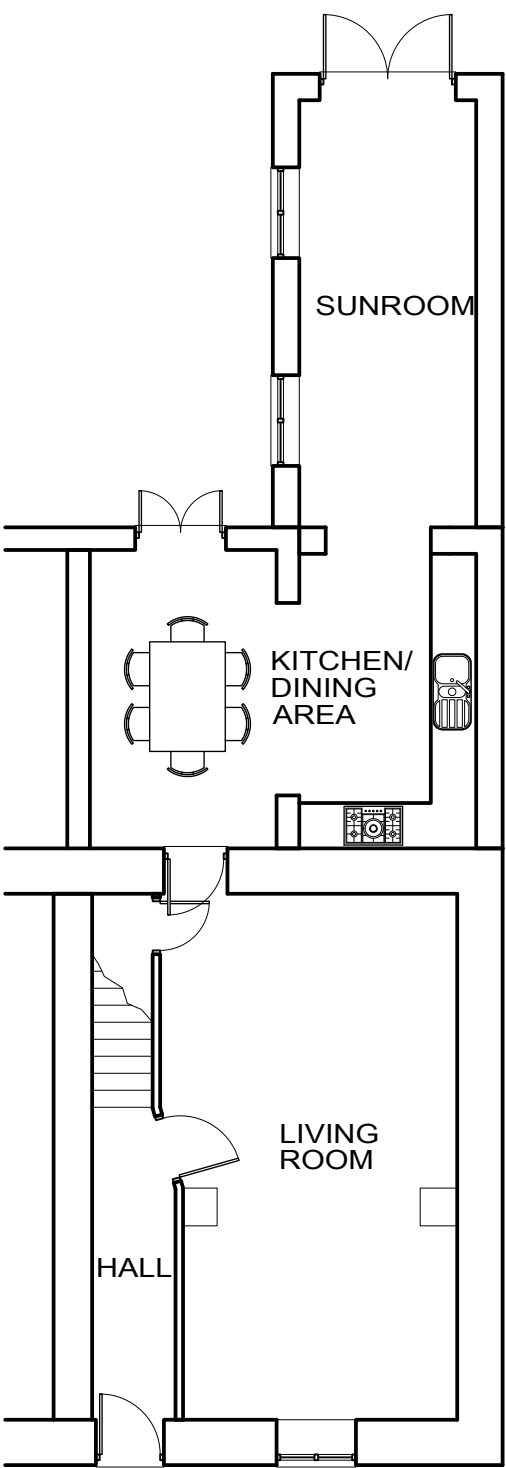

GROUND FLOOR PLAN
PROPOSED

NOTES:
All dimensions must be checked on site and not
scaled from this drawing.

@copyright
GWYN EVANS & SON
PLANNING &
BUILDING CONSULTANTS
07977107352
G.EVANSANDSONPBC@GMAIL.COM

Client
MR D BIRMINGHAM

Job Title
PART TWO STOREY &
PART SINGLE STOREY SIDE &
REAR EXTENSIONS &
NEW REAR DORMER

Drawing Title
EXISTING & PROPOSED
GROUND FLOOR PLANS

Scale
1:100 @A3

Date
01/07/2024

Drawn by
JE

Dwg No.
35T6 - 2024/023 - PLN01

Rev.
0