

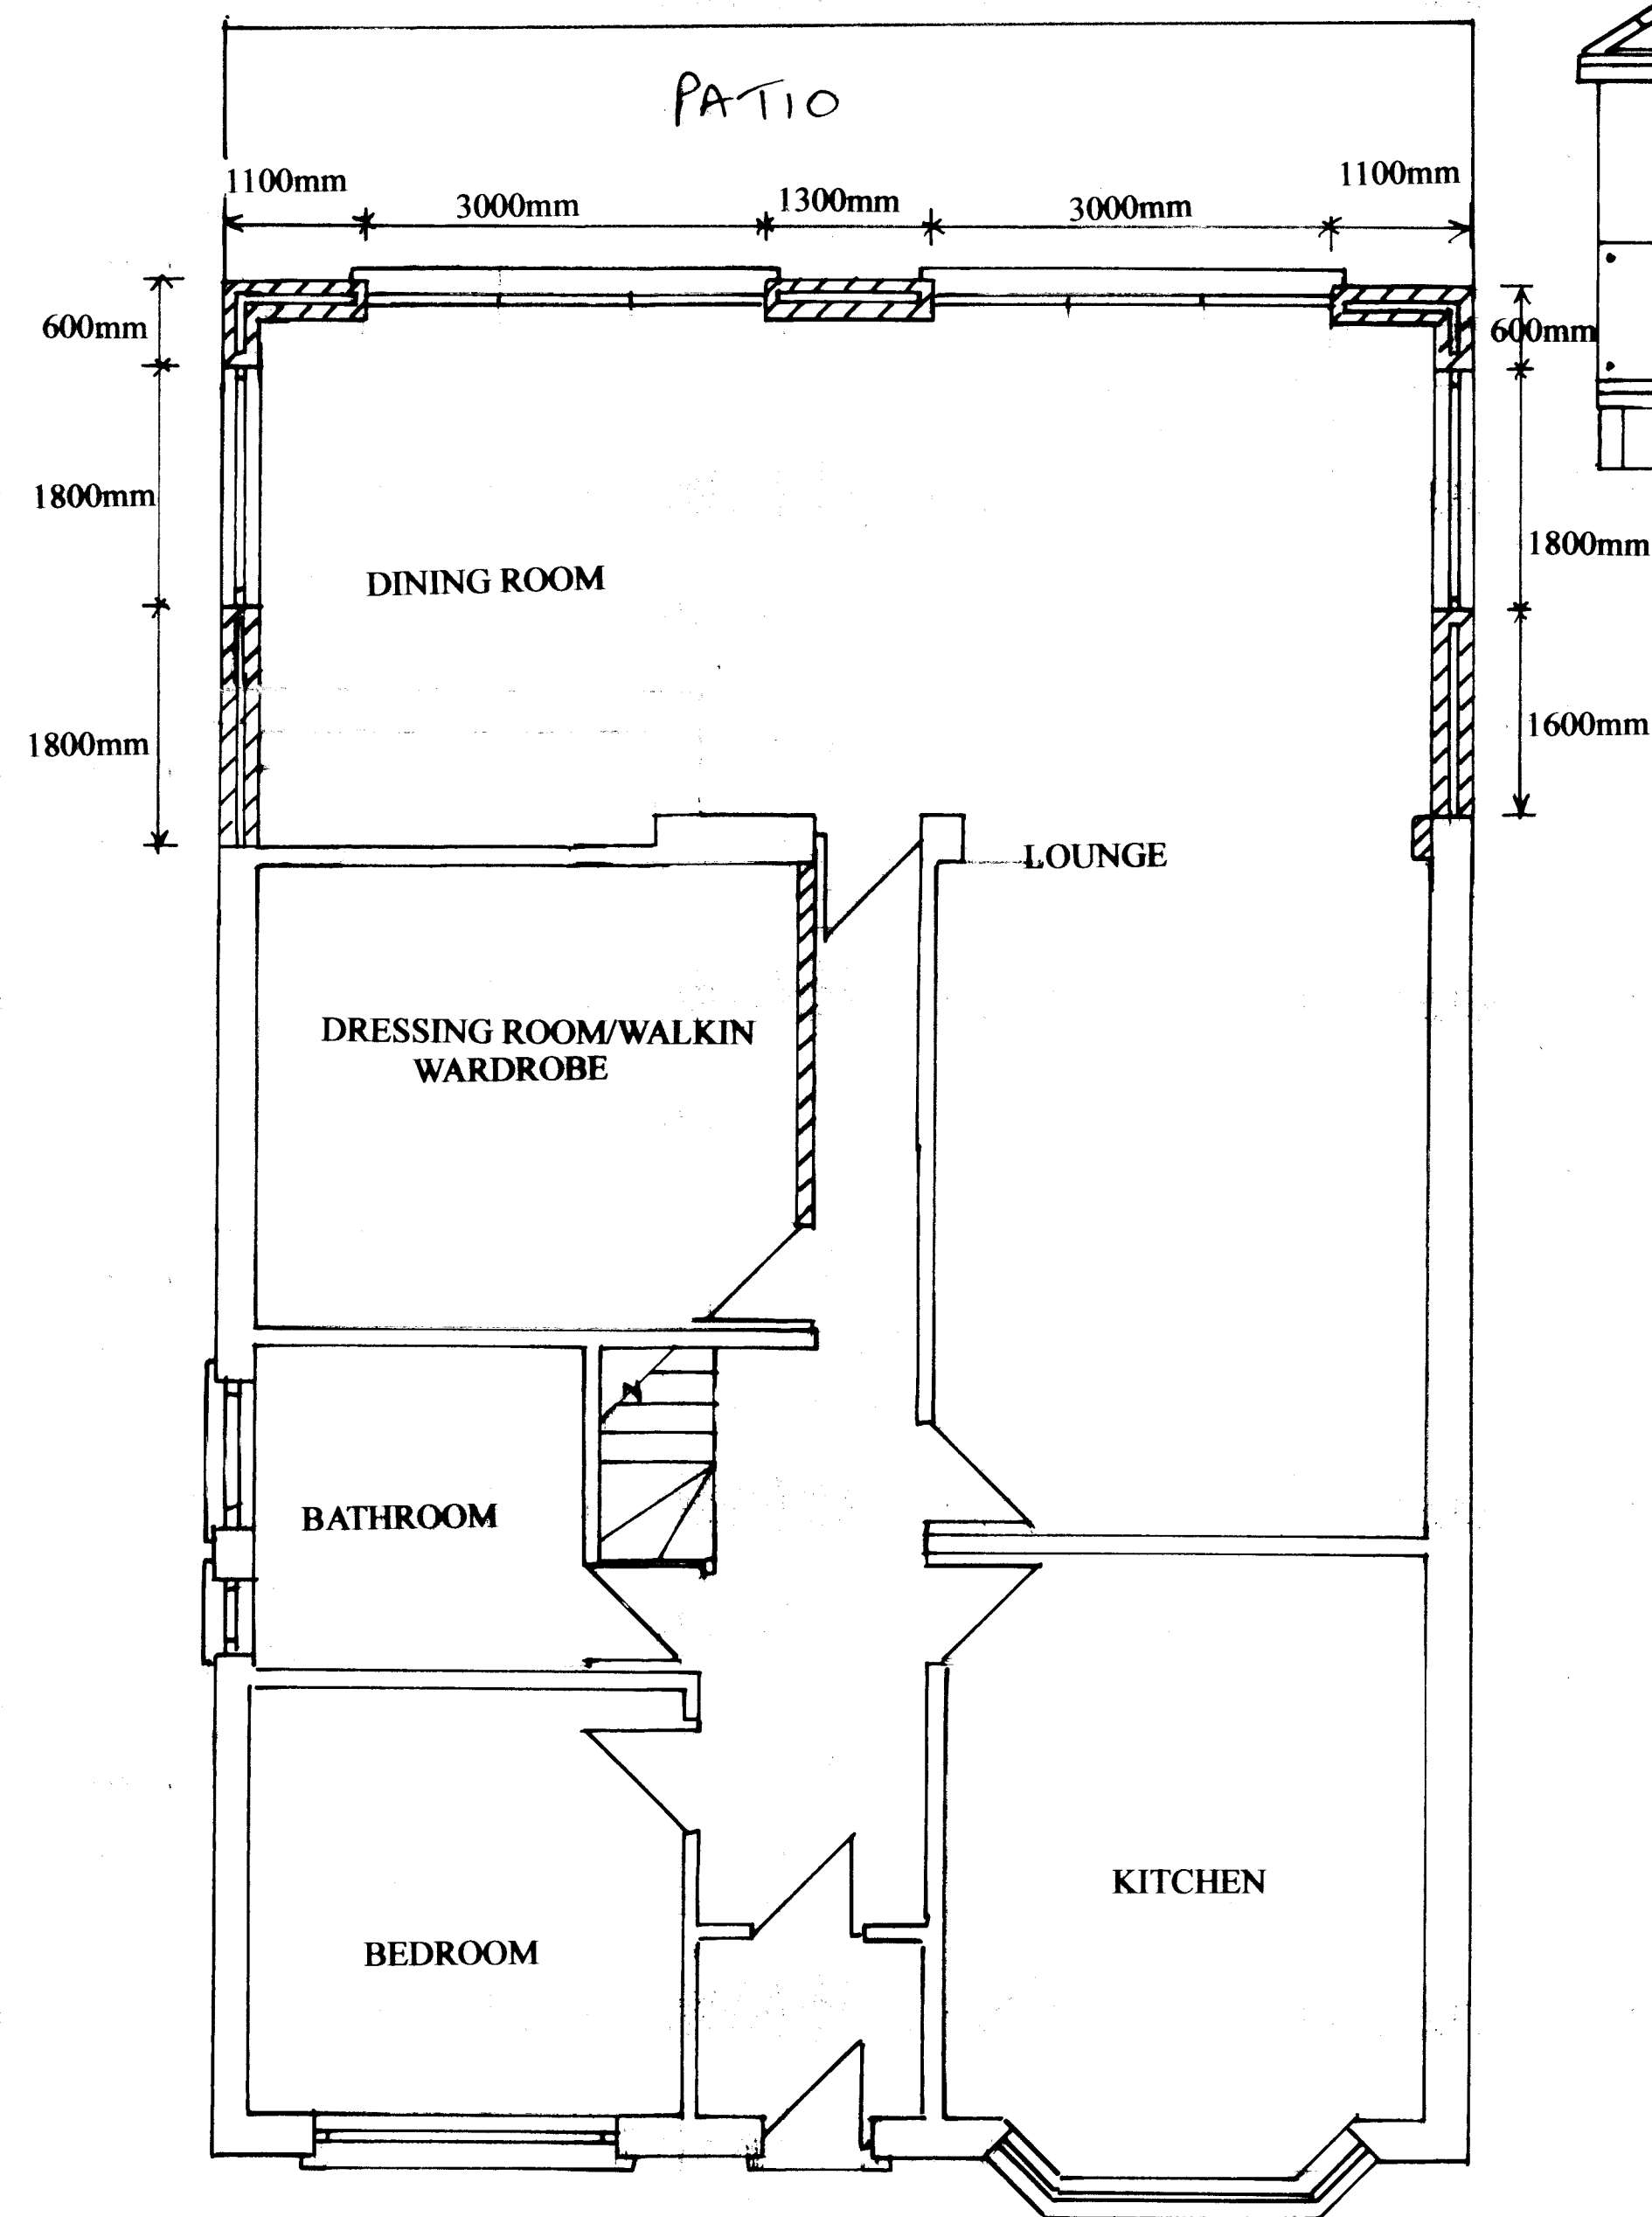
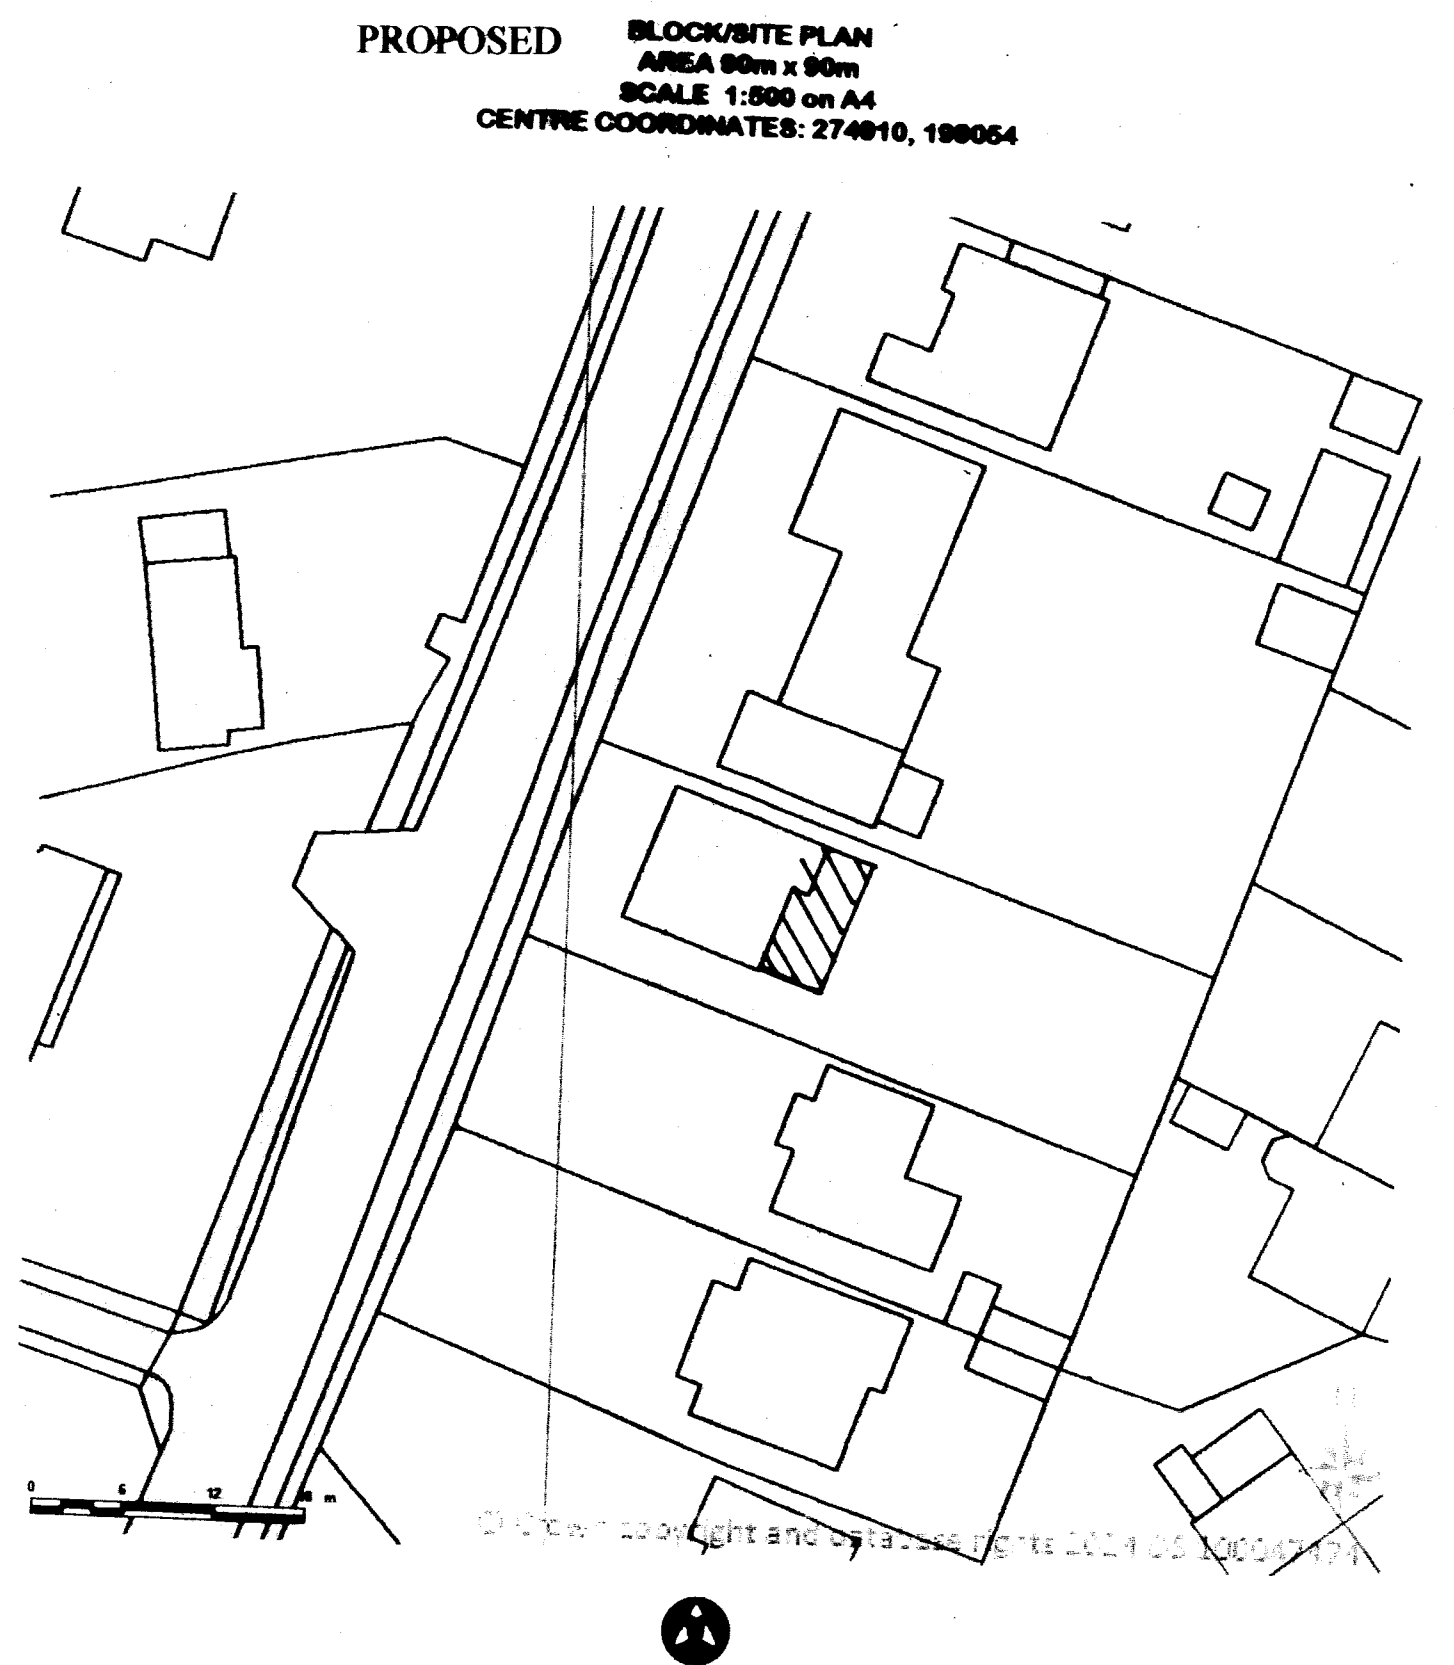
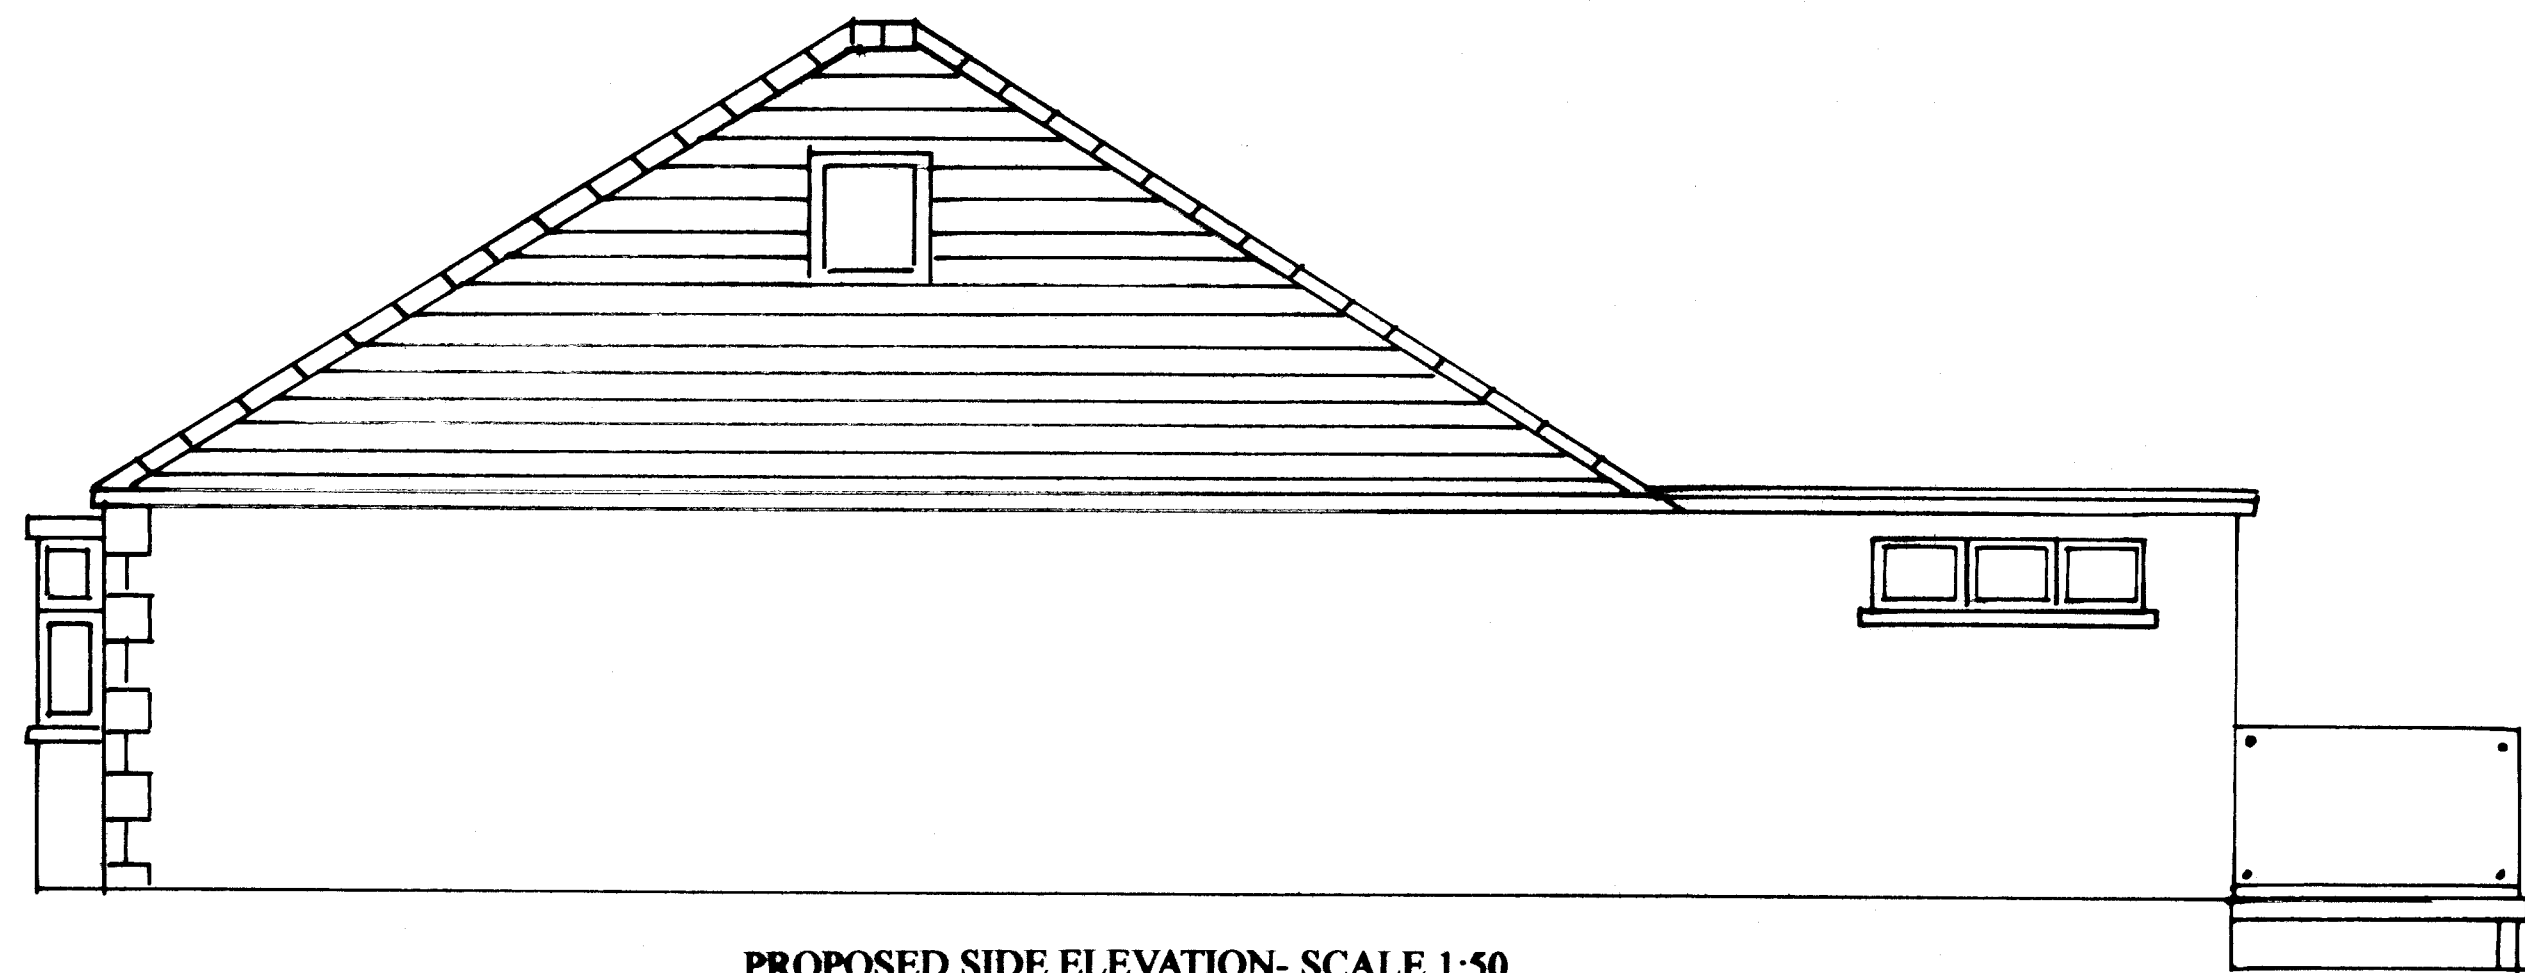


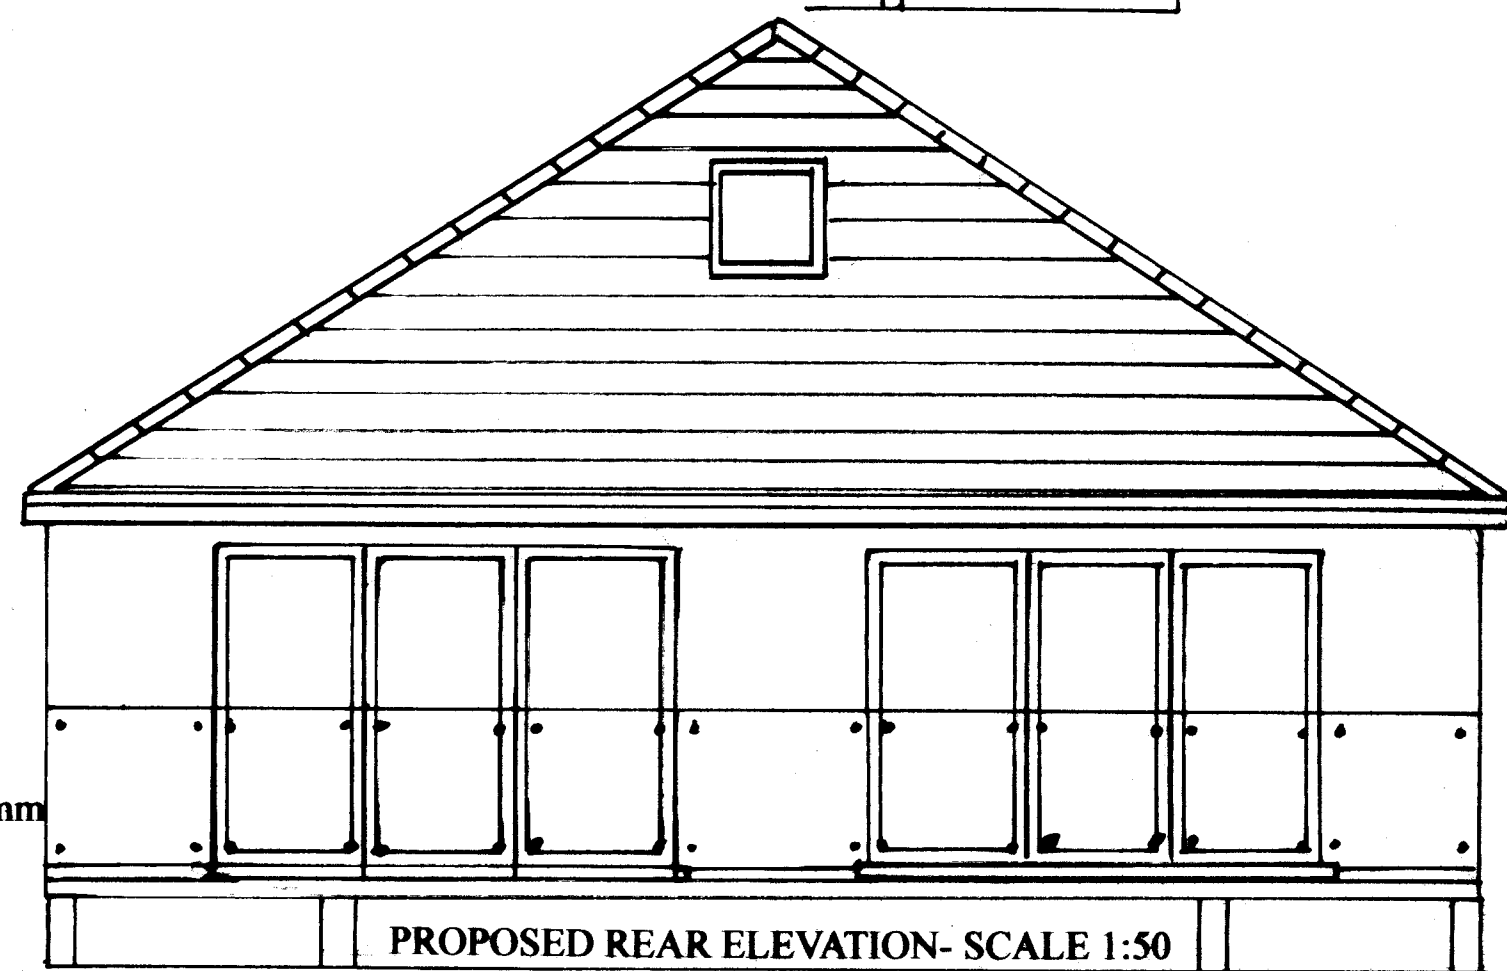

PROPOSED GROUND FLOOR PLAN- SCALE 1:50

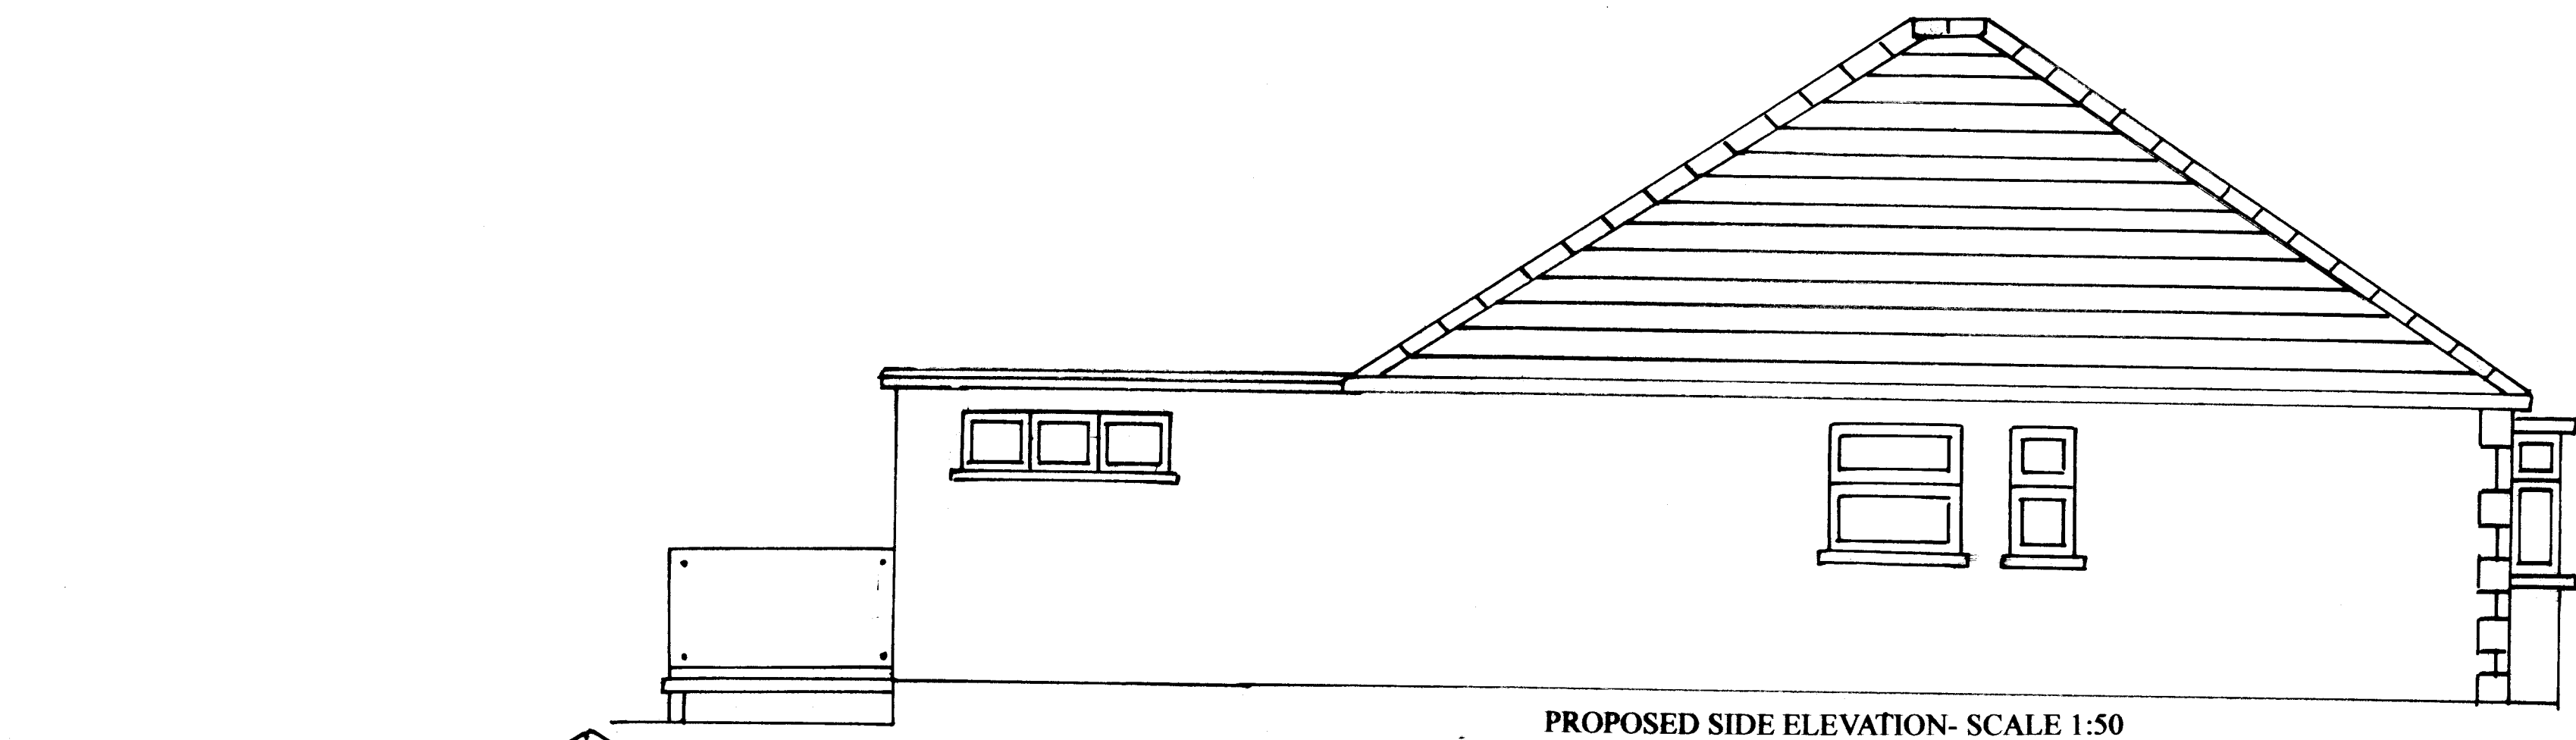

CLIENT		SCALE	
MR LEWIS JOHN		AS SHOWN	
ADDRESS			
8 GILFACH ROAD			
RHYDDINGS			
NEATH			
SA10 8EH			
PROJECT			DRWG.NO.
PROPOSED GROUND FLOOR REAR EXTENSION			02
PROPOSED FLOOR PLANS AND ELEVATIONS			