



Rev

Dwg No


Project

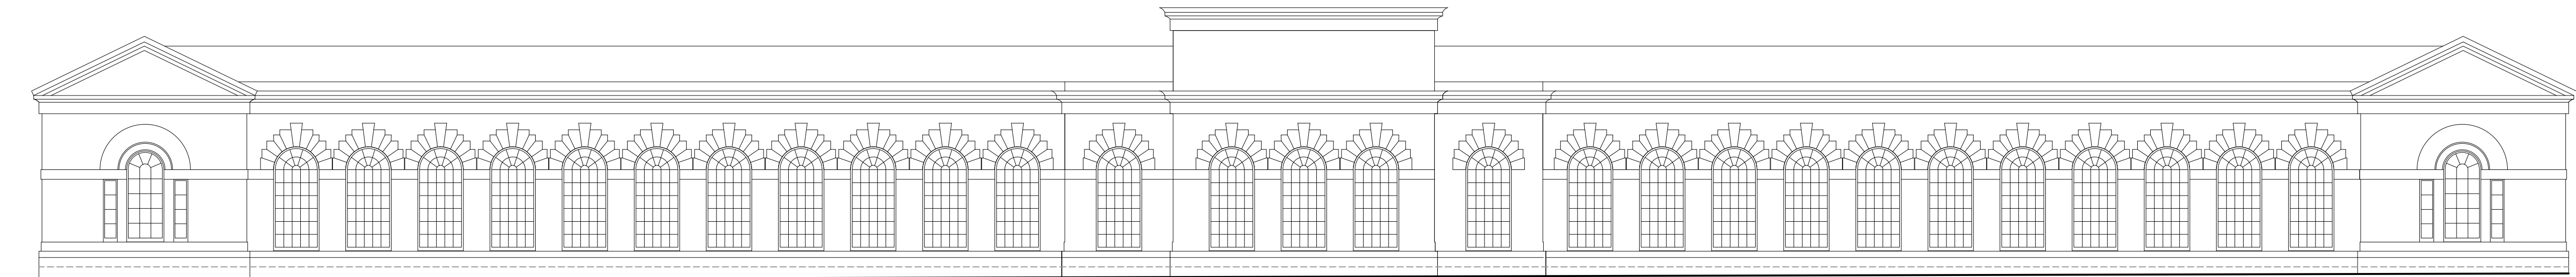


SOUTH ELEVATION

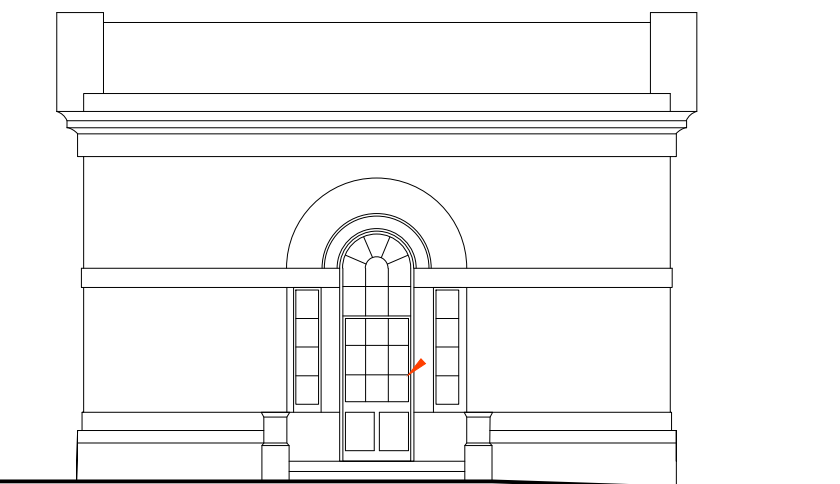

WEST ELEVATION

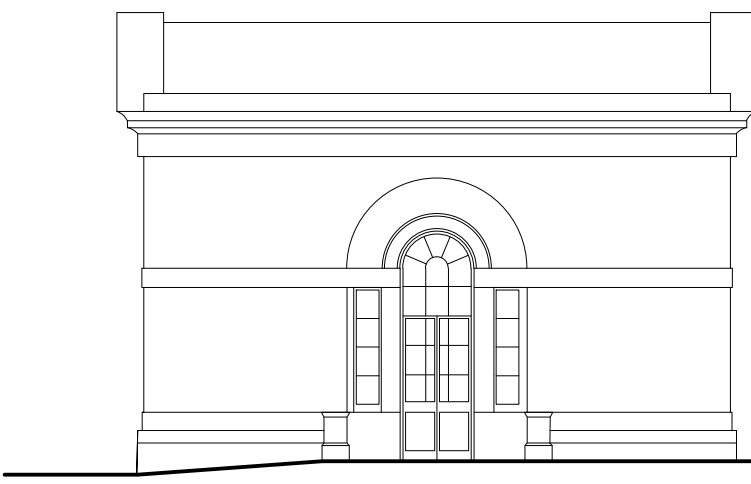

EAST ELEVATION

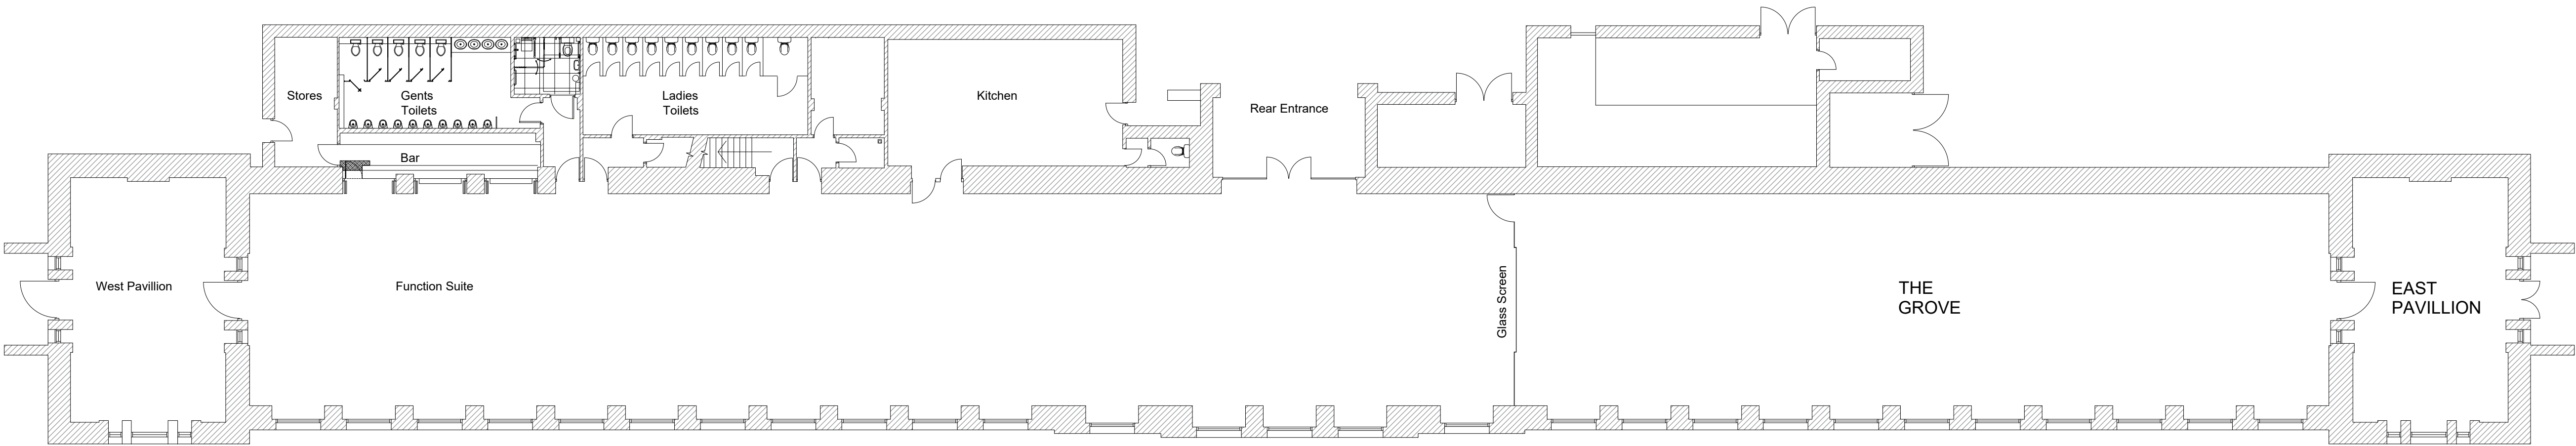

GROUND FLOOR PLAN

NOTES

1. All dimensions in millimetres unless otherwise stated.

Rev	Details	Dr	Ch	Apr	Date



Neath Port Talbot
Castell-nedd Port Talbot
County Borough Council Cyngor Bwrdeistref Sirol
Making a difference Gwahaniaeth er gwell

PROPERTY & REGENERATION
Nicola Pearce BSc(Hons) DipTP MRTPI
DIRECTOR OF ENVIRONMENT AND REGENERATION
THE QUAYS, BRUNEL WAY
BAGLAN ENERGY PARK, SA11 2GG
www.npt.gov.uk

Project
MARGAM ORANGERY
BAR REPLACEMENT

Drawing Title
EXISTING
GENERAL ARRANGEMENT

File No.		Property Ref. No.			
Drawn	TJE	Checked		Approved	
Date	April 2024	Date		Date	
Scales	1:150 @ A1				
Drawing No. A1285-02					Rev.