



LOCATION PLAN

Scale 1 : 1250



MOLD ARCHITECTURAL DESIGN RESEARCH LAB.

37 Side, 2nd Floor,
Newcastle Upon Tyne, NE13JE

T.: +4407864642142
E.: info@molddesignlab.co.uk
W.: https://molddesignlab.co.uk/

PROJECT ADDRESS

The Princess Margaret Way, Port Talbot
SA12 7PH, United Kingdom

DRAWN BY

SUNAZ GULER

CHECKED BY

BURAK TOSUN

DATE

09/07/2024

LOCATION PLAN

A100



**MOLD ARCHITECTURAL
DESIGN
RESEARCH LAB.**

37 Side, 2nd Floor,
Newcastle Upon Tyne, NE13JE

T.: +4407864642142
E.: info@molddesignlab.co.uk
W.: <https://molddesignlab.co.uk/>

PROJECT ADDRESS

The Princess Margaret Way, Port Talbot
SA12 7PH, United Kingdom

DRAWN BY

SUNAZ GULER

CHECKED BY


BURAK TOSUN

DATE

09/07/2024


EXISTING SITE PLAN

A101

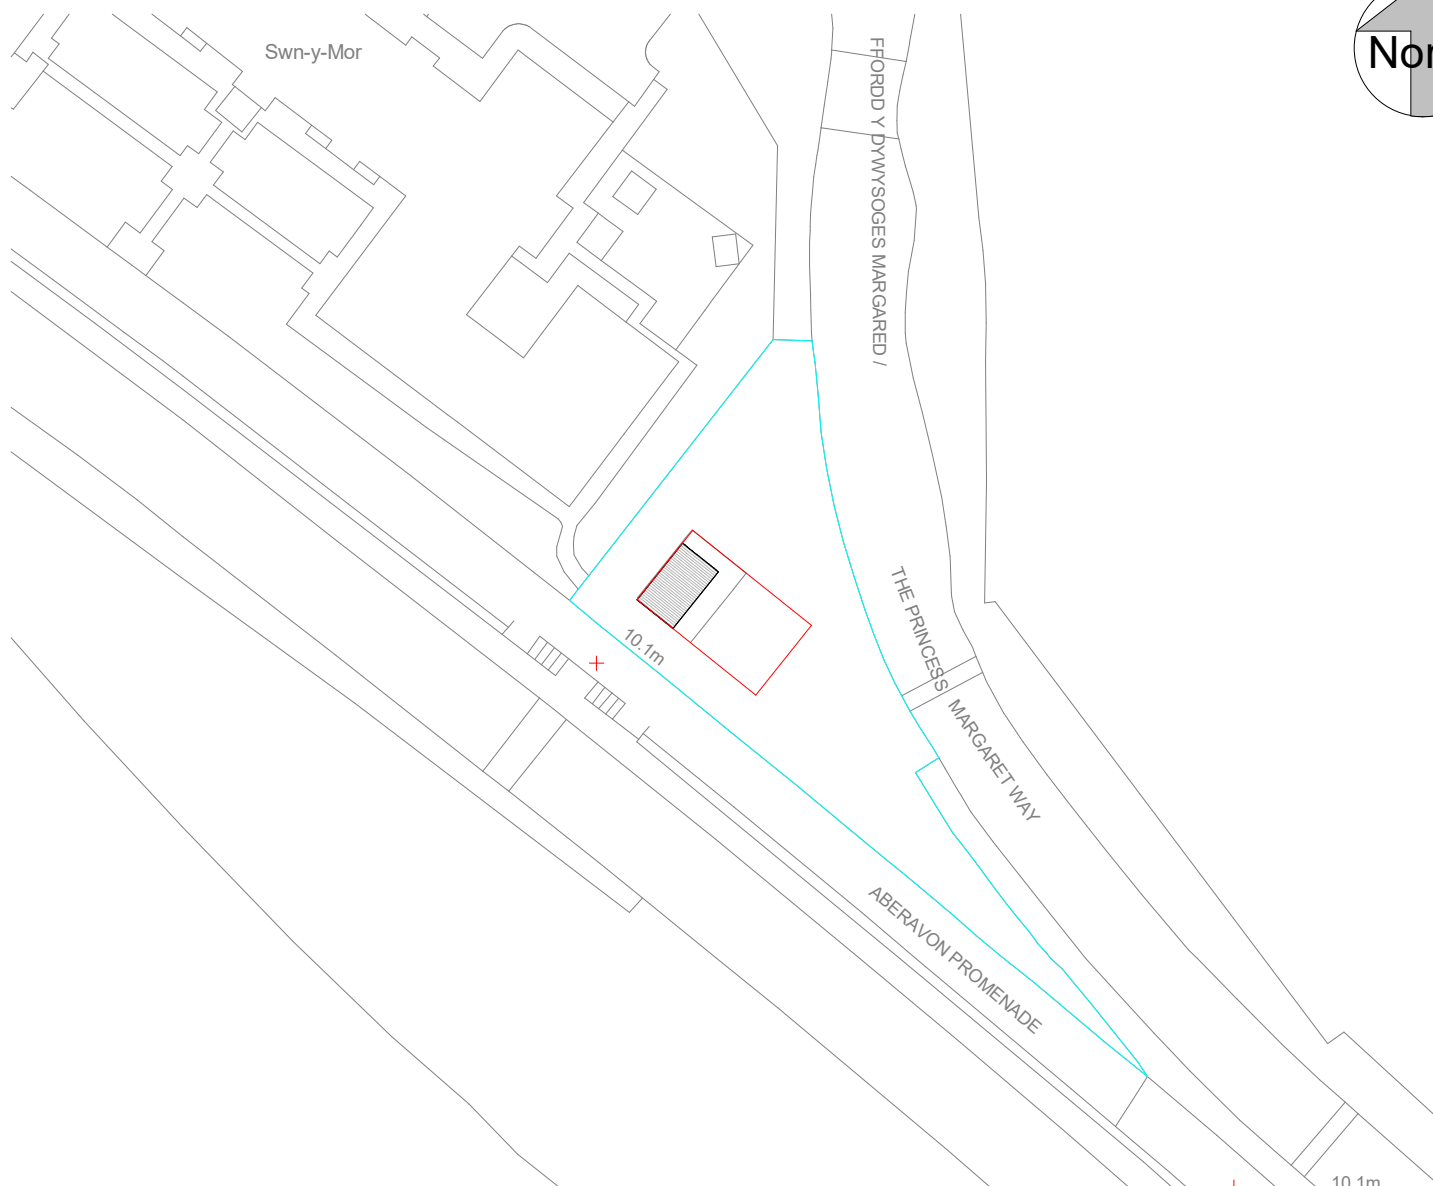

SITE PLAN

Scale 1 : 500

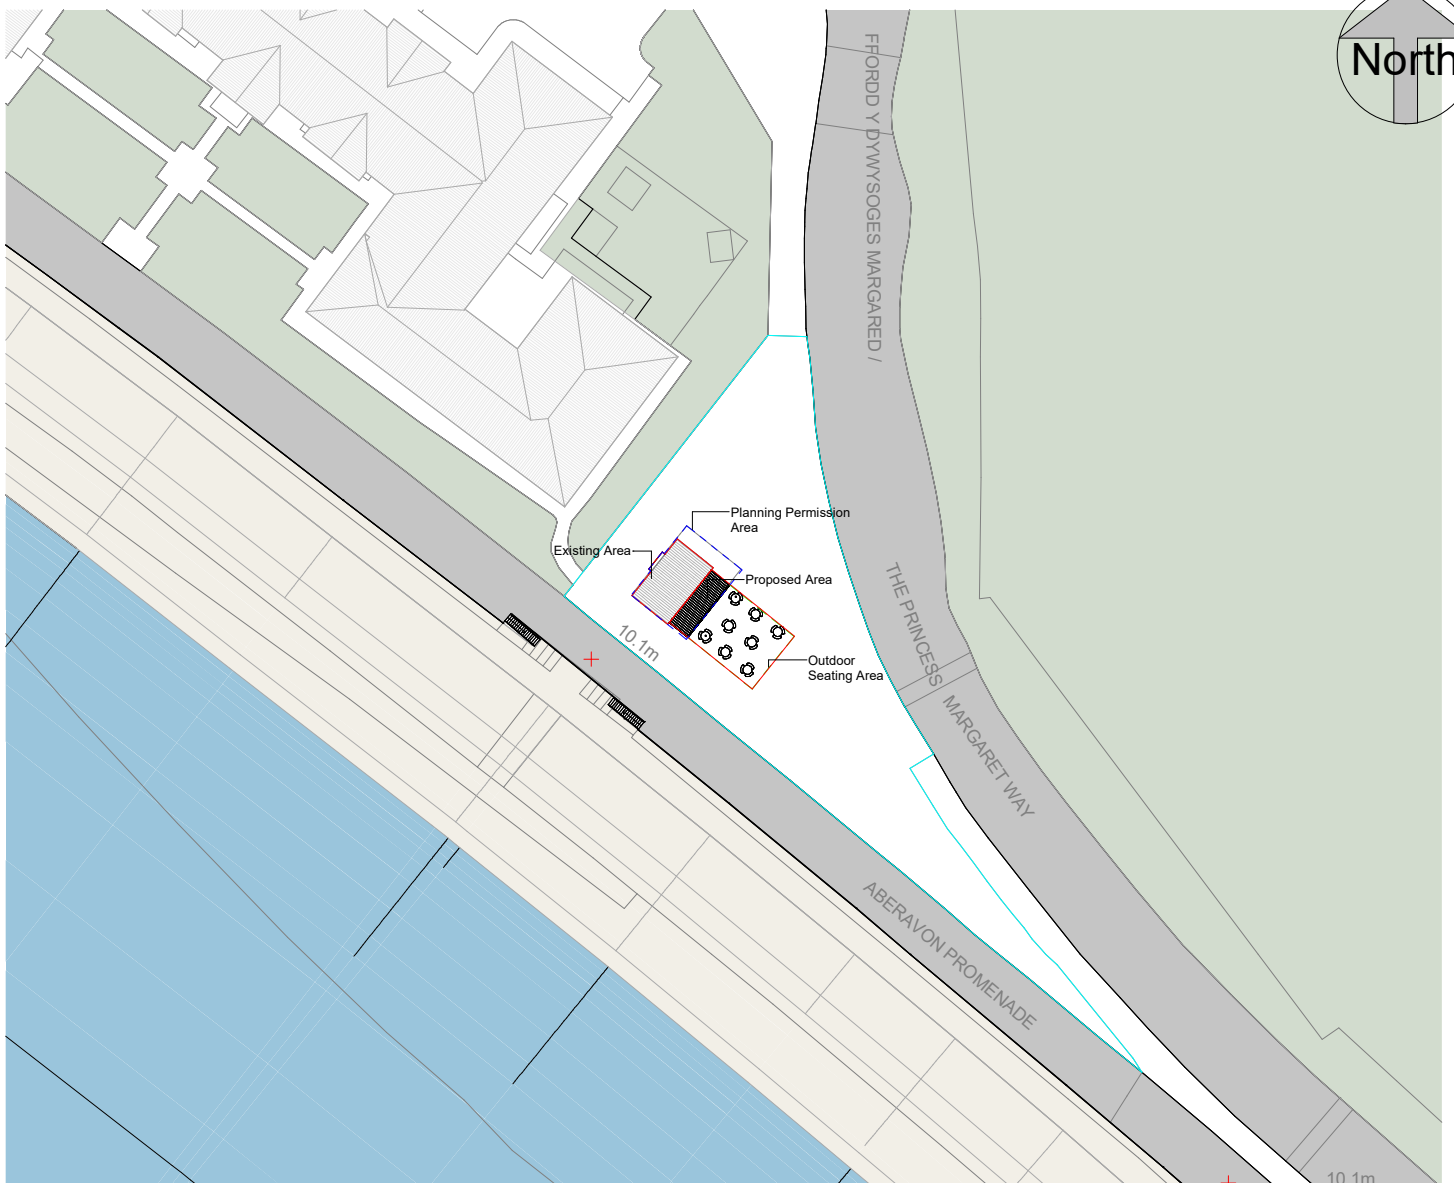

PROPOSED SITE PLAN

Scale 1:500



MOLD ARCHITECTURAL DESIGN RESEARCH LAB.

37 Side, 2nd Floor,
Newcastle Upon Tyne, NE13JE

T.: +4407864642142
E.: info@molddesignlab.co.uk
W.: <https://molddesignlab.co.uk/>

PROJECT ADDRESS

The Princess Margaret Way, Port Talbot
SA12 7PH, United Kingdom

DRAWN BY

SUNAZ GULER

CHECKED BY


BURAK TOSUN

DATE

09/07/2024

PROPOSED SITE PLAN

A102

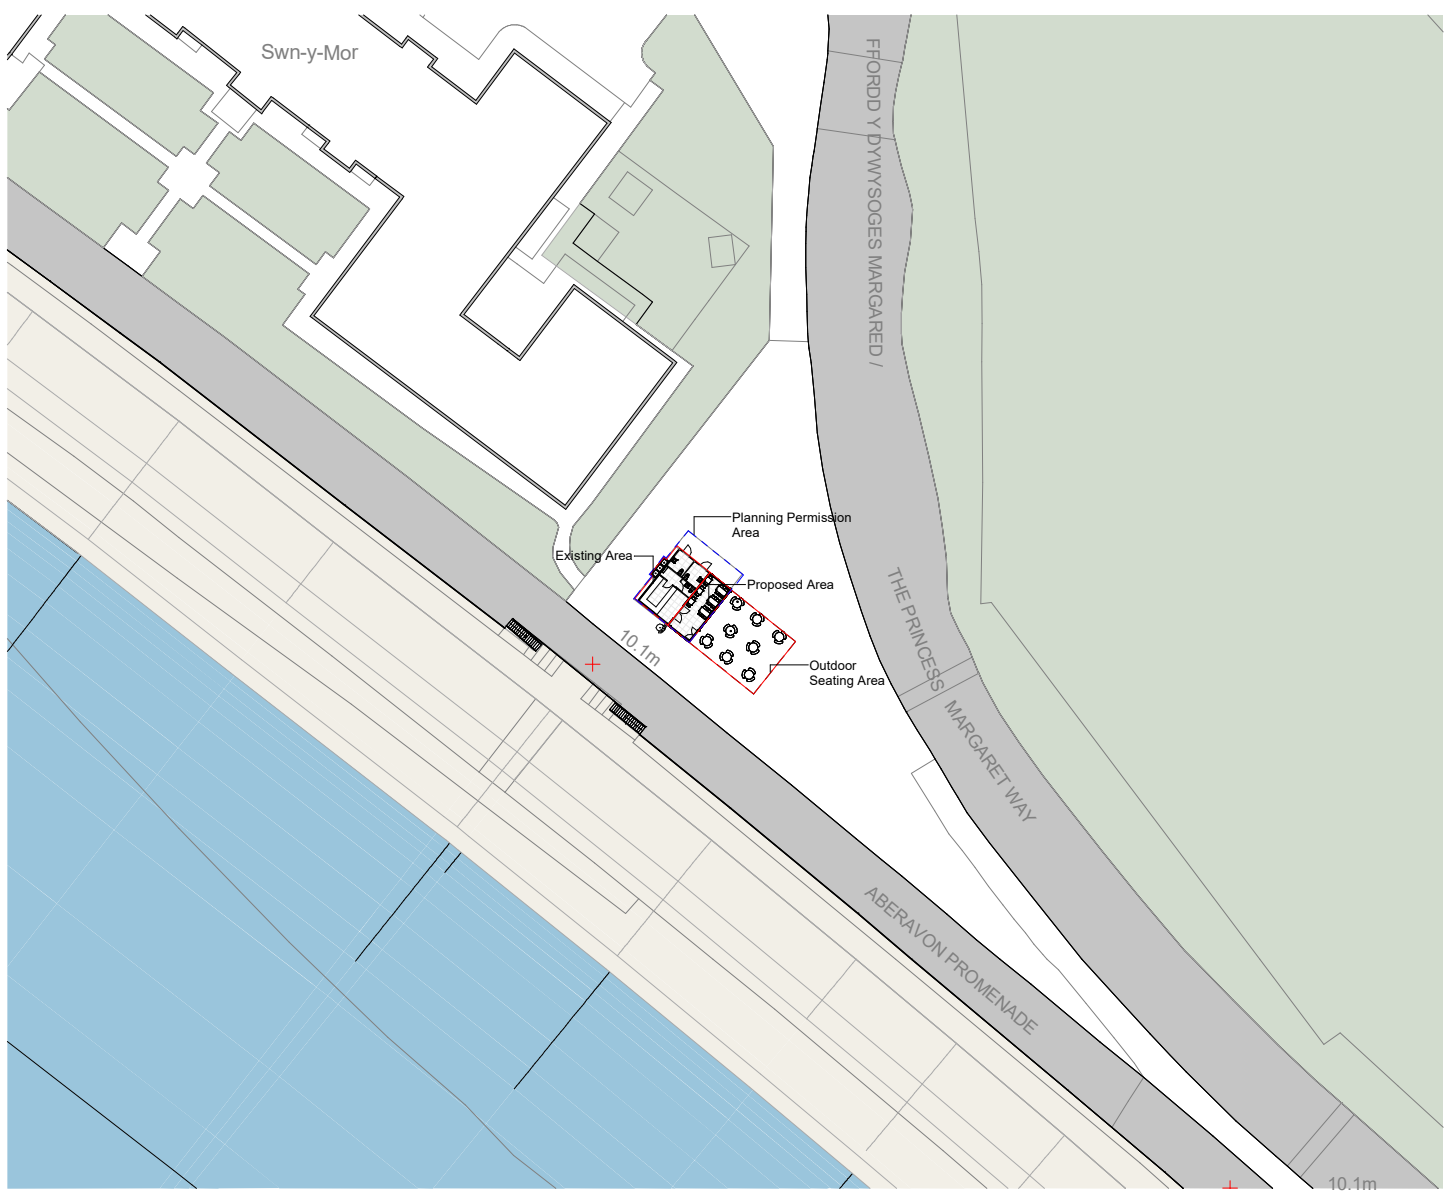

PROPOSED BLOCK PLAN
Scale 1:500



**MOLD ARCHITECTURAL
DESIGN
RESEARCH LAB.**

37 Side, 2nd Floor,
Newcastle Upon Tyne, NE13JE
T.: +4407864642142
E.: info@molddesignlab.co.uk
W.: <https://molddesignlab.co.uk/>

PROJECT ADDRESS

The Princess Margaret Way, Port Talbot
SA12 7PH, United Kingdom

DRAWN BY

SUNAZ GULER

CHECKED BY


BURAK TOSUN

DATE

09/07/2024

PROPOSED BLOCK PLAN

A103

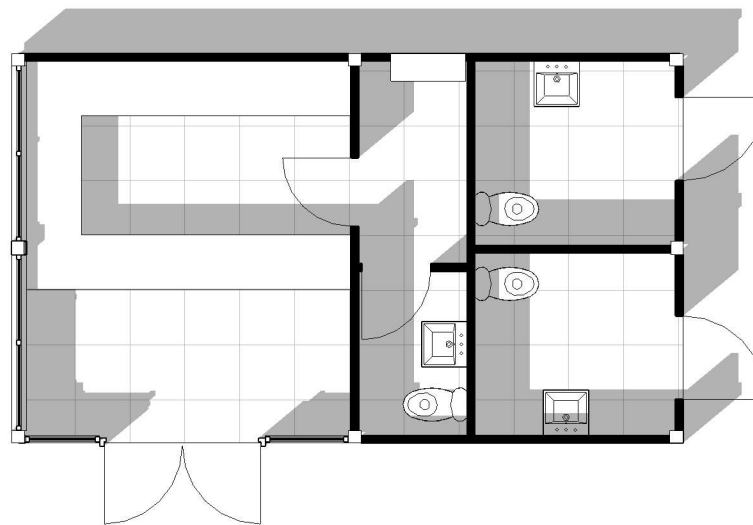

EXISTING PLAN
Scale 1 : 50



**MOLD ARCHITECTURAL
DESIGN
RESEARCH LAB.**

37 Side, 2nd Floor,
Newcastle Upon Tyne, NE13JE

T.: +4407864642142
E.: info@molddesignlab.co.uk
W.: <https://molddesignlab.co.uk/>

PROJECT ADDRESS

The Princess Margaret Way, Port Talbot
SA12 7PH, United Kingdom

DRAWN BY

SUNAZ GULER

CHECKED BY

BURAK TOSUN

DATE

09/07/2024

EXISTING PLAN

B100

**MOLD ARCHITECTURAL
DESIGN
RESEARCH LAB.**

37 Side, 2nd Floor,
Newcastle Upon Tyne, NE13JE

T.: +4407864642142
E.: info@molddesignlab.co.uk
W.: <https://molddesignlab.co.uk/>

PROJECT ADDRESS

The Princess Margaret Way, Port Talbot
SA12 7PH, United Kingdom

DRAWN BY

SUNAZ GULER


CHECKED BY

BURAK TOSUN

DATE


09/07/2024

EXISTING ELEVATIONS

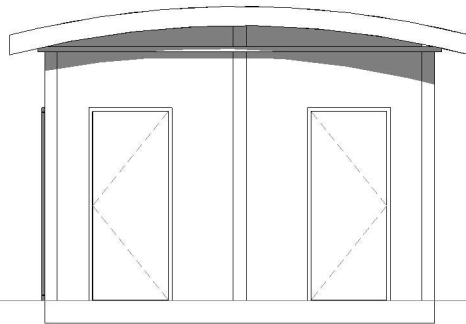


EXISTING SIDE ELEVATION I

Scale 1:50

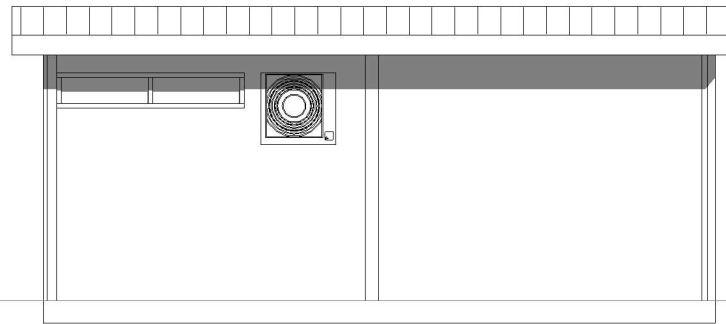

EXISTING REAR ELEVATION

Scale 1:50

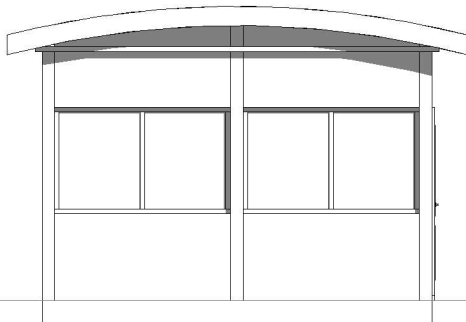

EXISTING SIDE ELEVATION II


Scale 1:50



EXISTING FRONT ELEVATION

Scale 1:50

B101

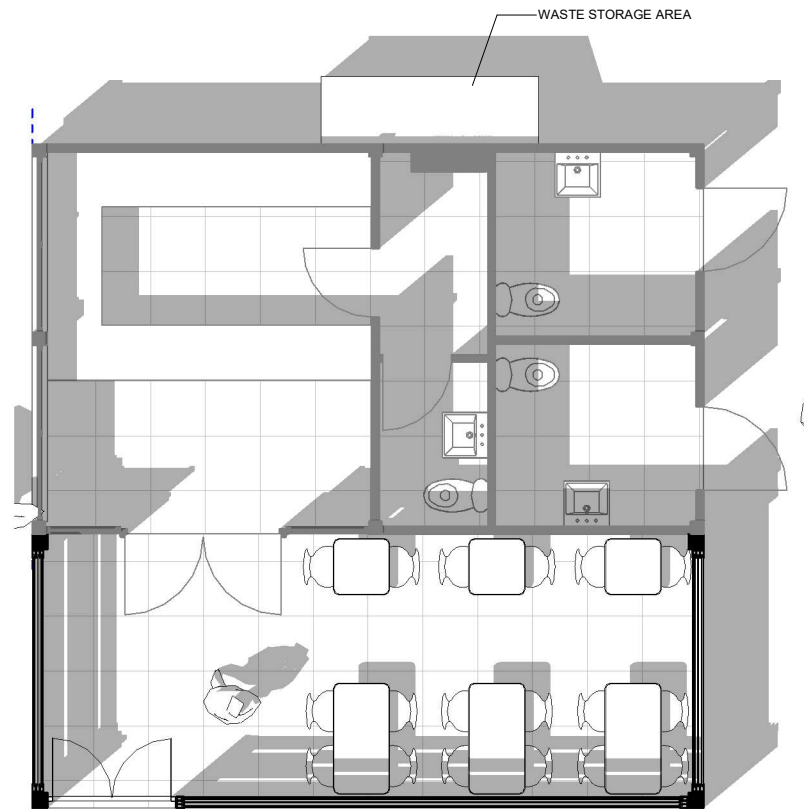

PROPOSED PLAN

Scale 1 : 50



**MOLD ARCHITECTURAL
DESIGN
RESEARCH LAB.**

37 Side, 2nd Floor,
Newcastle Upon Tyne, NE13JE

T.: +4407864642142
E.: info@molddesignlab.co.uk
W.: <https://molddesignlab.co.uk/>

PROJECT ADDRESS

The Princess Margaret Way, Port Talbot
SA12 7PH, United Kingdom

DRAWN BY

SUNAZ GULER

CHECKED BY

BURAK TOSUN

DATE

09/07/2024

PROPOSED PLAN

C101

**MOLD ARCHITECTURAL
DESIGN
RESEARCH LAB.**

37 Side, 2nd Floor,
Newcastle Upon Tyne, NE13JE

T.: +4407864642142
E.: info@molddesignlab.co.uk
W.: <https://molddesignlab.co.uk/>

PROJECT ADDRESS

The Princess Margaret Way, Port Talbot
SA12 7PH, United Kingdom

DRAWN BY

SUNAZ GULER

CHECKED BY


BURAK TOSUN

DATE

09/07/2024


**PROPOSED FRONT
ELEVATION**

C102

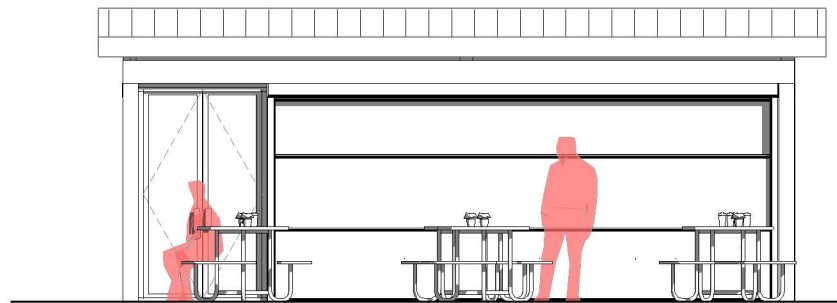

PROPOSED FRONT ELEVATION

Scale 1 : 50

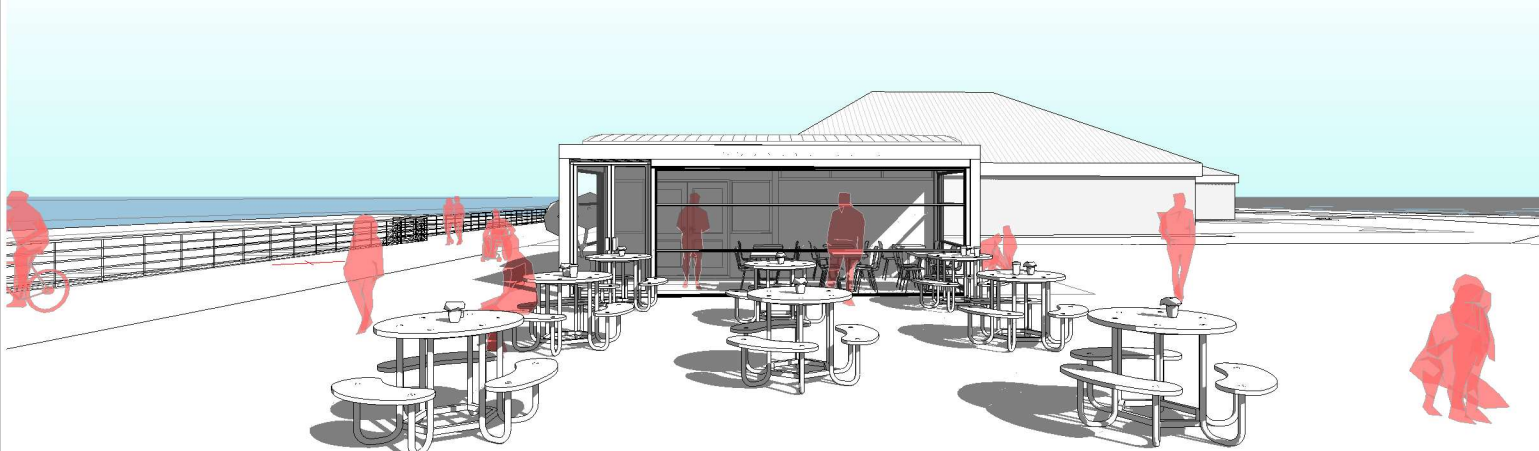

PROPOSED FRONT ELEVATION



**MOLD ARCHITECTURAL
DESIGN
RESEARCH LAB.**

37 Side, 2nd Floor,
Newcastle Upon Tyne, NE13JE

T.: +4407864642142
E.: info@molddesignlab.co.uk
W.: <https://molddesignlab.co.uk/>

PROJECT ADDRESS

The Princess Margaret Way, Port Talbot
SA12 7PH, United Kingdom

DRAWN BY

SUNAZ GULER

CHECKED BY


BURAK TOSUN

DATE

09/07/2024

**PROPOSED SIDE ELEVATION
II**

C103

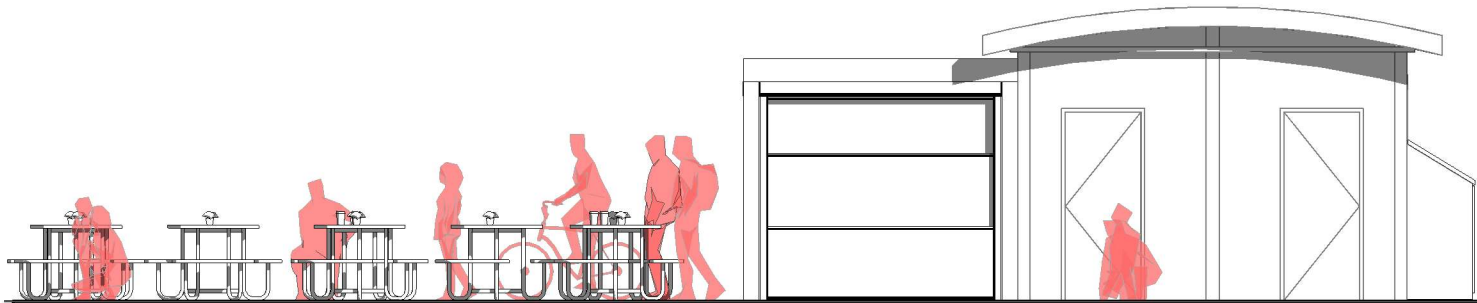

PROPOSED SIDE ELEVATION I

Scale 1:50



PROPOSED SIDE ELEVATION I

**MOLD ARCHITECTURAL
DESIGN
RESEARCH LAB.**

37 Side, 2nd Floor,
Newcastle Upon Tyne, NE13JE

T.: +4407864642142
E.: info@molddesignlab.co.uk
W.: <https://molddesignlab.co.uk/>

PROJECT ADDRESS

The Princess Margaret Way, Port Talbot
SA12 7PH, United Kingdom

DRAWN BY

SUNAZ GULER

CHECKED BY


BURAK TOSUN

DATE

09/07/2024

PROPOSED ELEVATIONS

C104

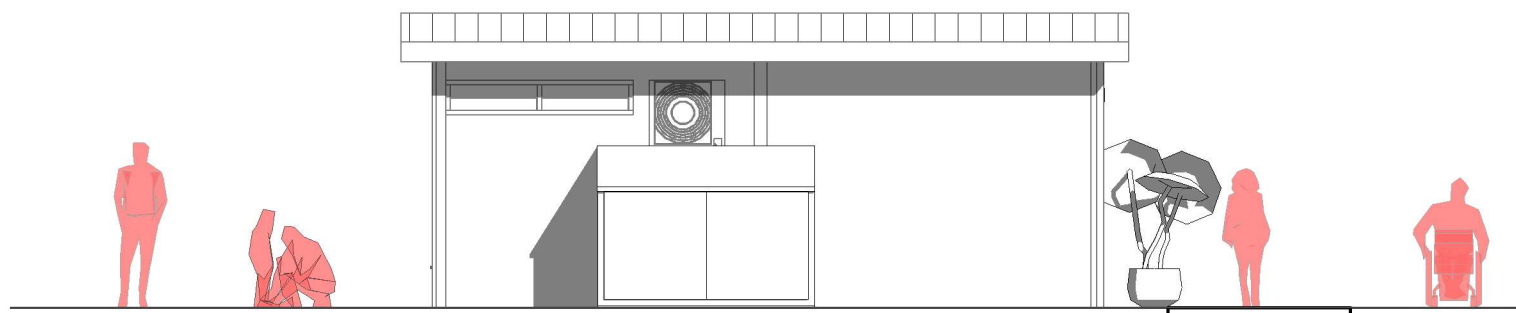





PROPOSED REAR ELEVATION

Scale 1:50



PROPOSED SIDE ELEVATION II

Scale 1:50

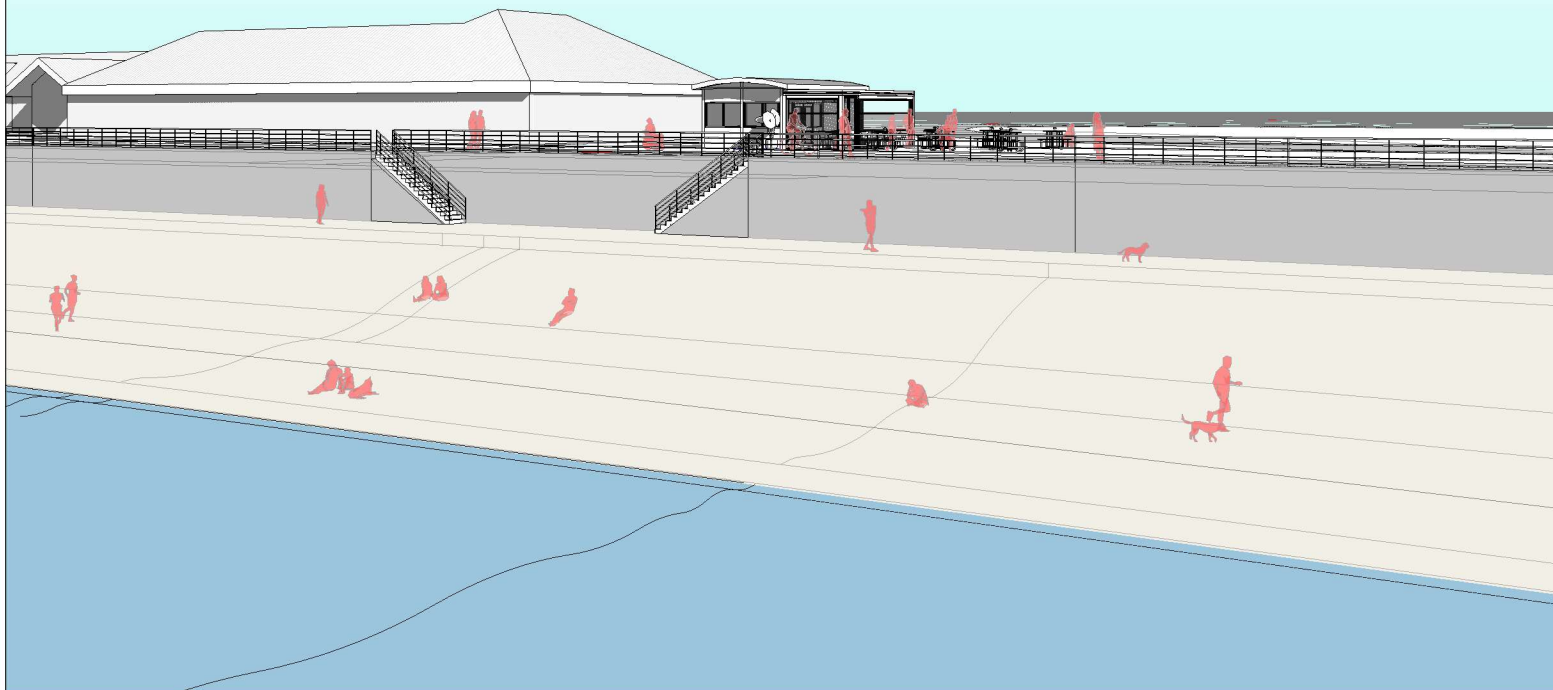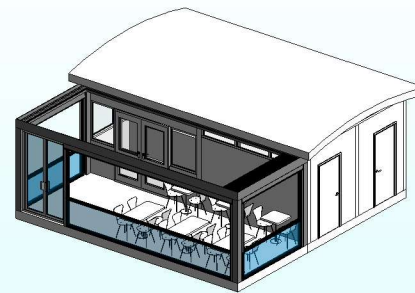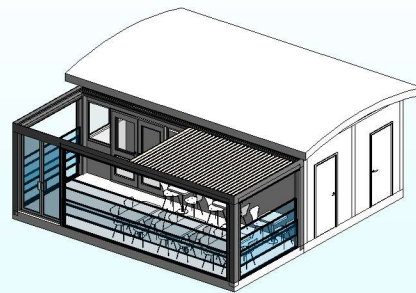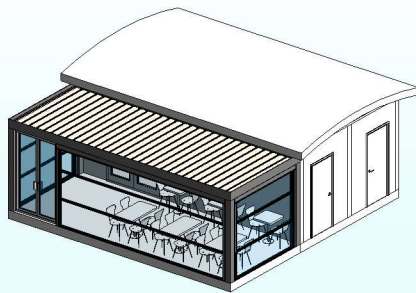

**MOLD ARCHITECTURAL
DESIGN
RESEARCH LAB.**

37 Side, 2nd Floor,
Newcastle Upon Tyne, NE13JE

T.: +4407864642142
E.: info@molddesignlab.co.uk
W.: <https://molddesignlab.co.uk/>

PROJECT ADDRESS

The Princess Margaret Way, Port Talbot
SA12 7PH, United Kingdom

DRAWN BY

SUNAZ GULER

CHECKED BY


BURAK TOSUN

DATE

09/07/2024

3D

C105

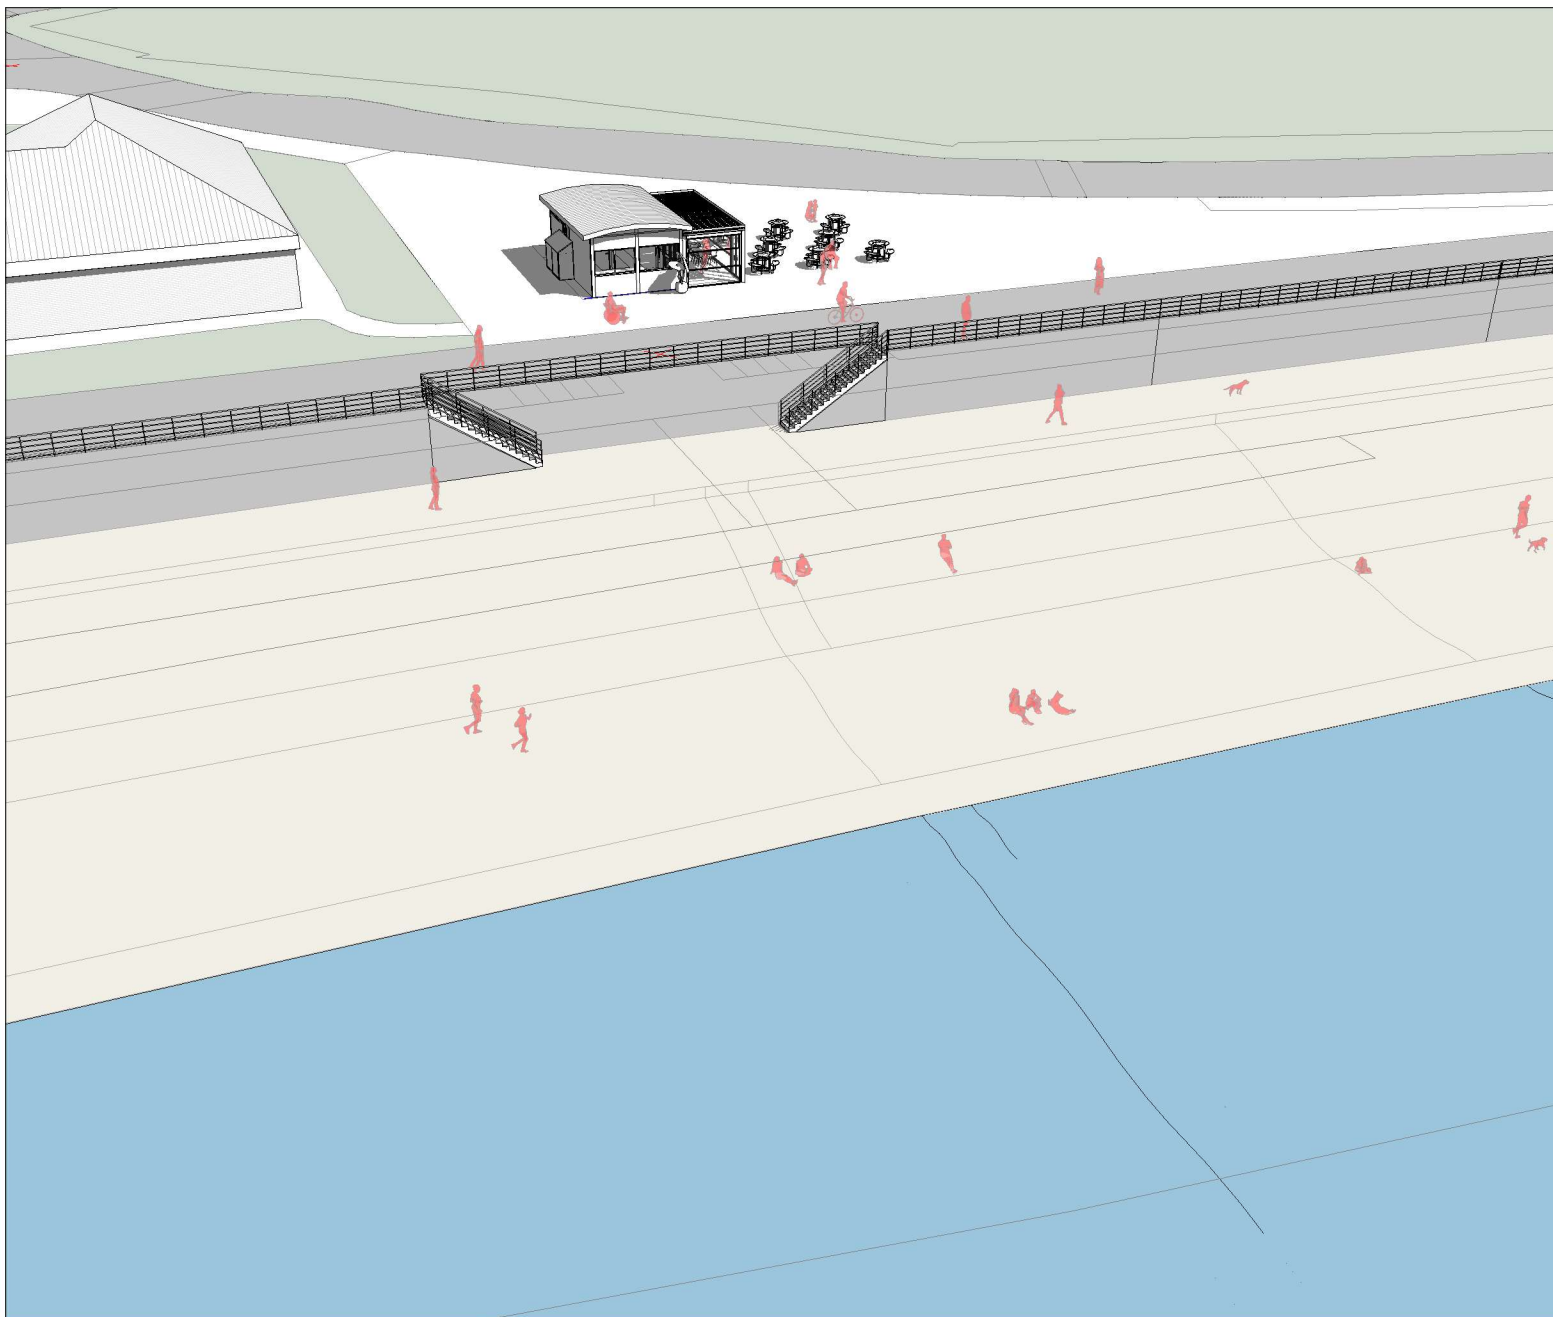

**MOLD ARCHITECTURAL
DESIGN
RESEARCH LAB.**

37 Side, 2nd Floor,
Newcastle Upon Tyne, NE13JE

T.: +4407864642142
E.: info@molddesignlab.co.uk
W.: <https://molddesignlab.co.uk/>

PROJECT ADDRESS

The Princess Margaret Way, Port Talbot
SA12 7PH, United Kingdom

DRAWN BY

SUNAZ GULER

CHECKED BY

BURAK TOSUN

DATE

09/07/2024

3D

C106