



Project

Drawing No.

ROOF PLAN – PROPOSED
Scale 1:50 @ A3

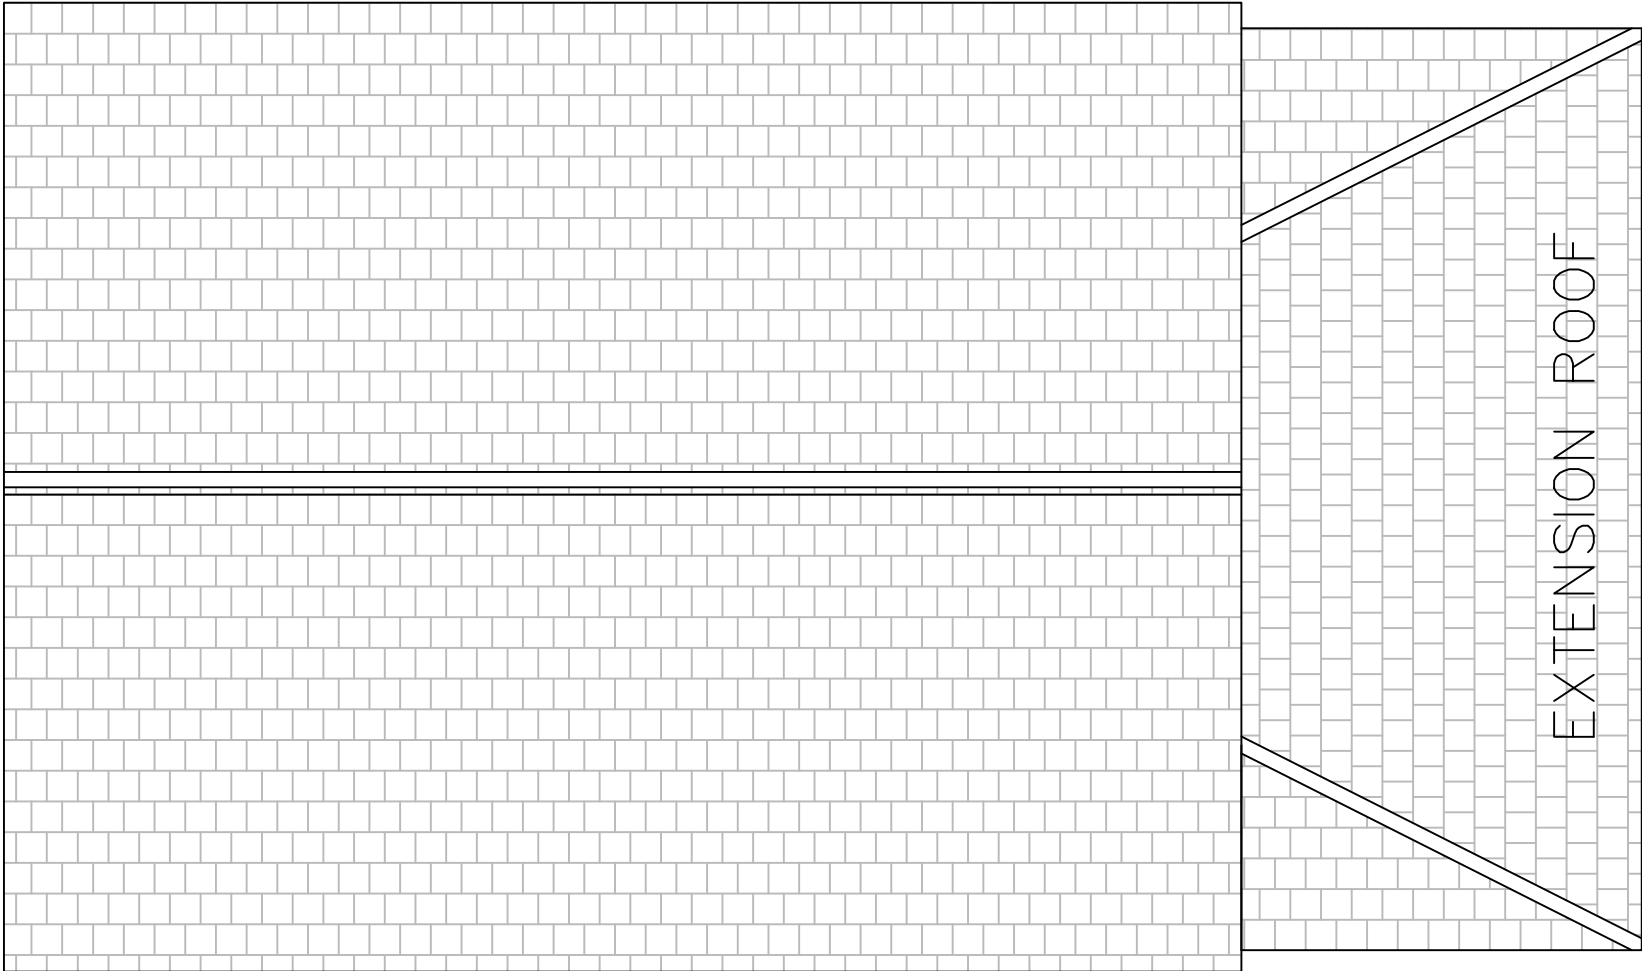

ROOF PLAN – EXISTING
Scale 1:50 @ A3

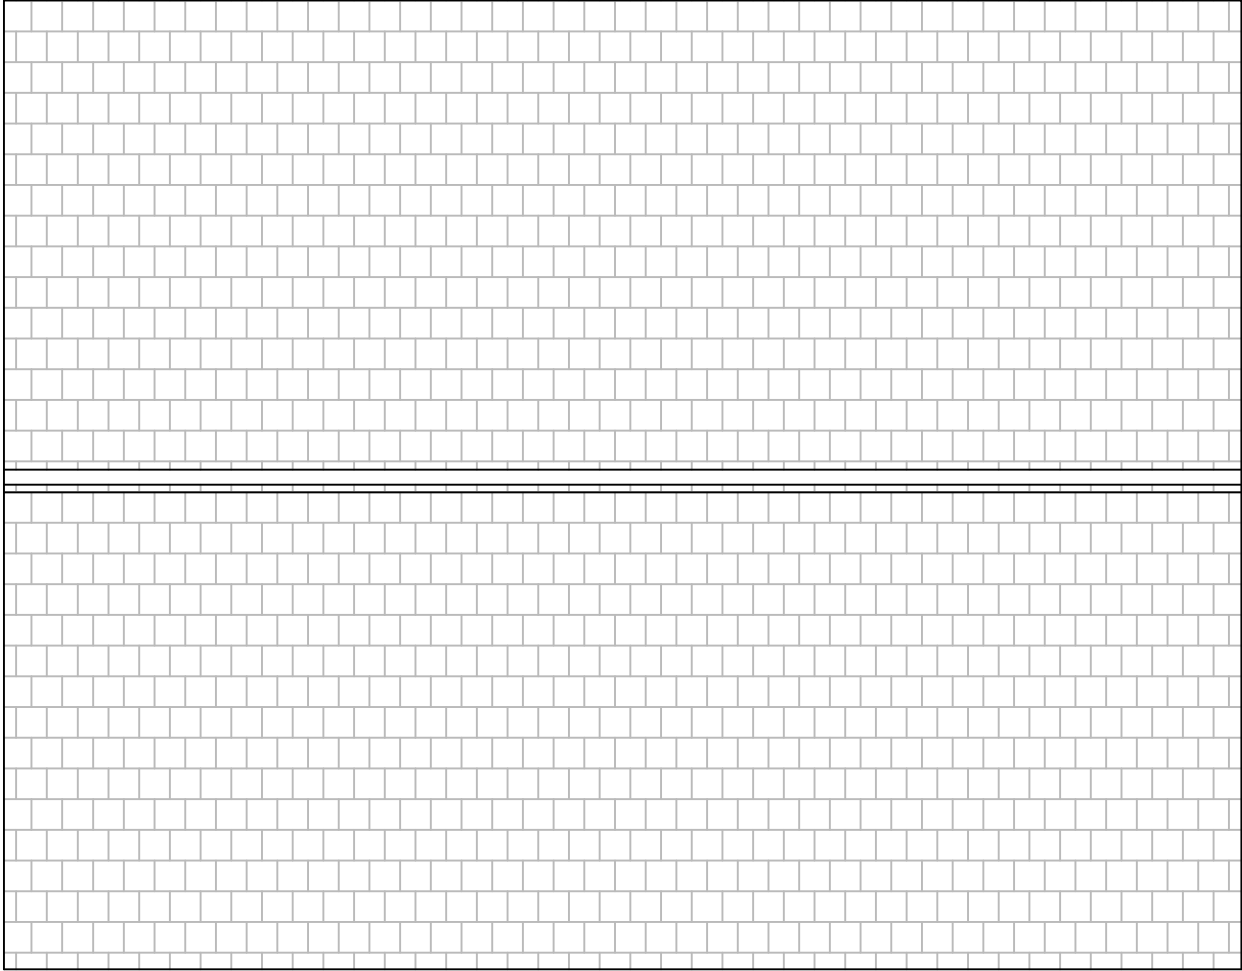

NOTES

A3

- 1 THIS IS A C.A.D. DRAWING AND SHOULD NOT BE AMENDED BY HAND.
- 2 All dimensions in millimetres unless otherwise stated.

--	--	--	--	--	--

Rev	Details	Dr	Ch	Ap	Date
-----	---------	----	----	----	------

Client

Garry Tucker
10 Heol Penhydd, Bryn
SA13 2SF



JOSEFF WILLIAMS
joewills1998@aol.com
07585609748

Project

SINGLE STORY
SIDE EXTENSION
EXISTING & PROPOSED
ROOF PLANS

File No.		Financial Code No.			
Drawn	JW	Checked		Approved	
Date	JULY 24	Date		Date	
Scales	1:50 @ A3				
Drawing No.				JW-23-03	