



FIRST FLOOR PLAN – EXISTING
Scale 1:50 @ A3

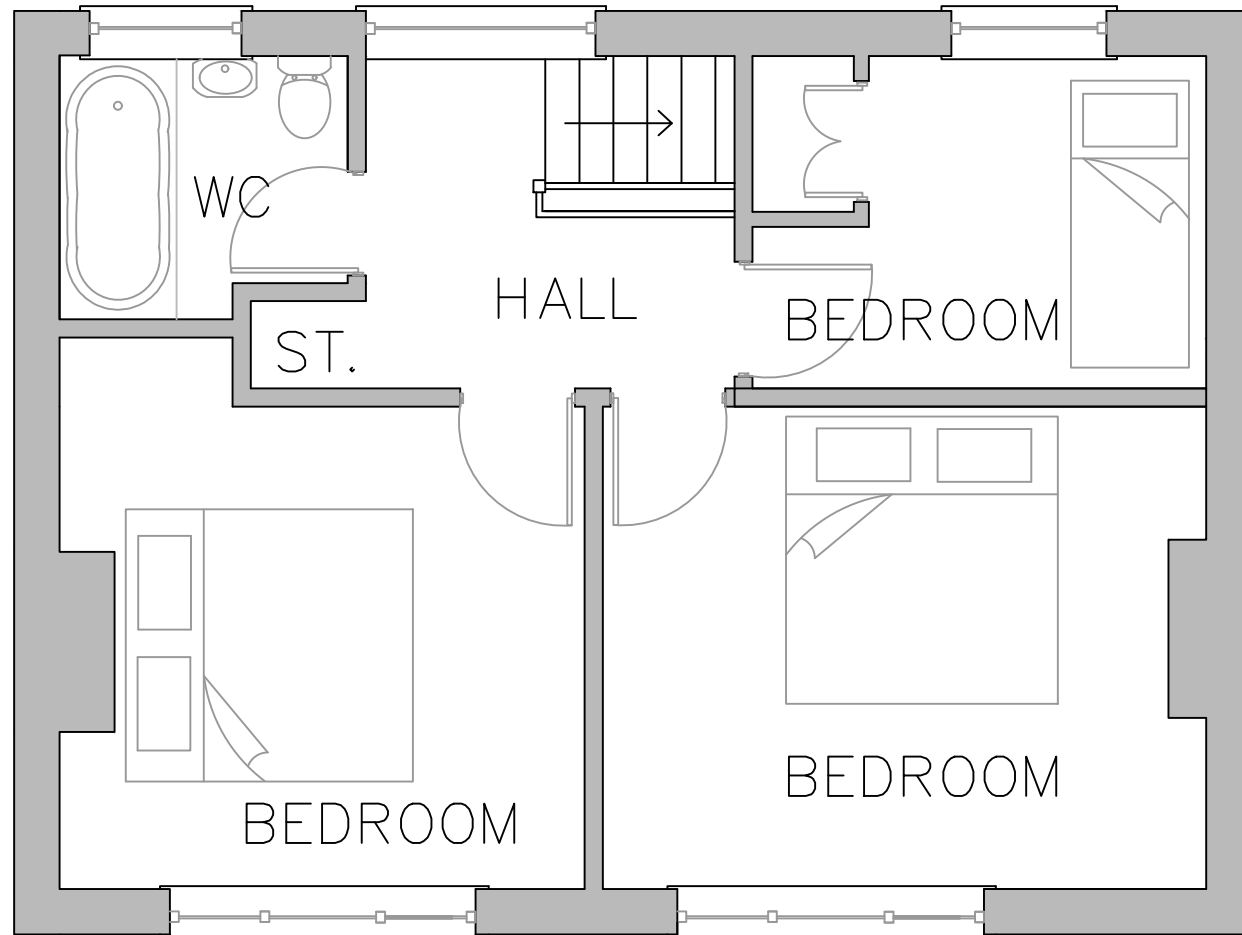

FIRST FLOOR PLAN – PROPOSED
Scale 1:50 @ A3

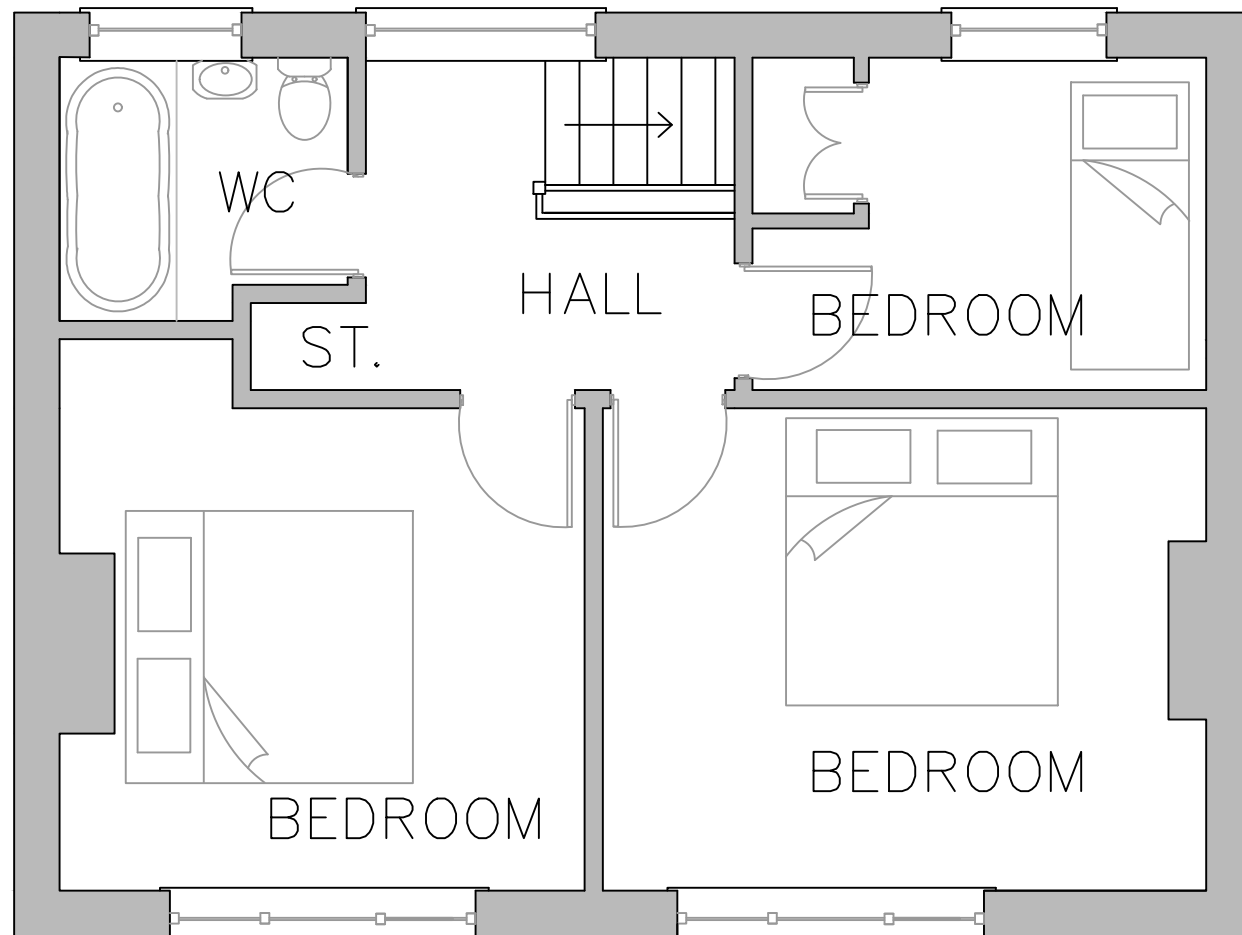

- 1 THIS IS A C.A.D. DRAWING AND SHOULD NOT BE AMENDED BY HAND.
- 2 All dimensions in millimetres unless otherwise stated.

--	--	--	--	--	--

Rev	Details	Dr	Ch	Ap	Date
-----	---------	----	----	----	------

Client

Garry Tucker
10 Heol Penhydd, Bryn
SA13 2SF



JOSEFF WILLIAMS
joewills1998@aol.com
07585609748

Project

SINGLE STORY
SIDE EXTENSION
EXISTING & PROPOSED
FLOOR PLANS

File No.	Financial Code No.
----------	--------------------

Drawn	JW	Checked		Approved	
-------	----	---------	--	----------	--

Date	JULY 24	Date		Date	
------	---------	------	--	------	--

Scales	1:50 @ A3
--------	-----------

Drawing No.	JW-23-02
-------------	----------