



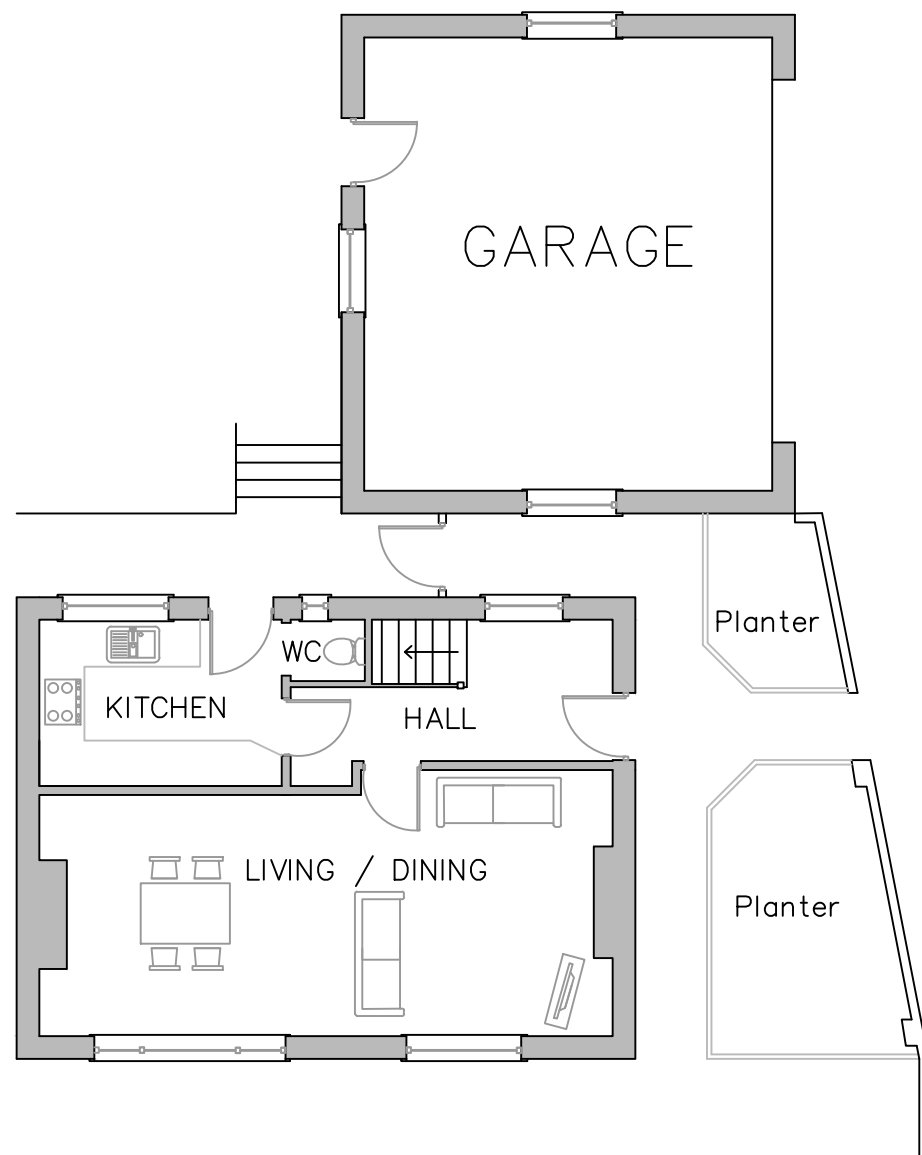

GROUND FLOOR PLAN — EXISTING
Scale 1:100 @ A3

Surface water run off from
roof to connect into new ACO
channel into existing manhole.

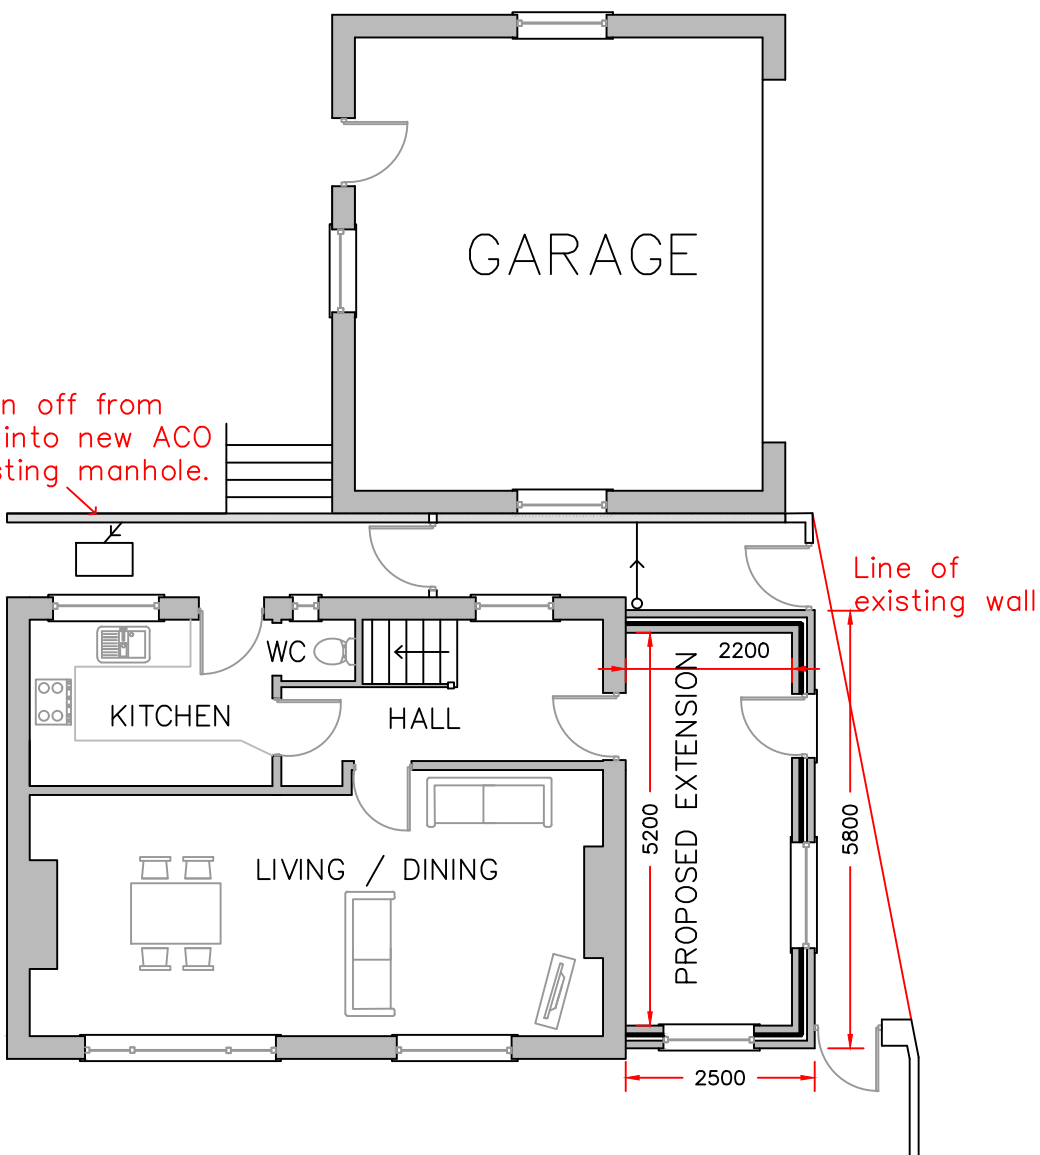

GROUND FLOOR PLAN — PROPOSED
Scale 1:100 @ A3

- 1 THIS IS A C.A.D. DRAWING AND SHOULD NOT BE AMENDED BY HAND.
- 2 All dimensions in millimetres unless otherwise stated.

Rev	Details	Dr	Ch	Ap	Date

Client

Garry Tucker
10 Heol Penhydd, Bryn
SA13 2SF



JOSEFF WILLIAMS
joewills1998@aol.com
07585609748

Project

SINGLE STORY
SIDE EXTENSION

EXISTING & PROPOSED
FLOOR PLANS

File No.	Financial Code No.
Drawn JW	Checked
Date JULY 24	Approved
	Date
Scales 1:100 @ A3	
Drawing No. JW-23-01	