



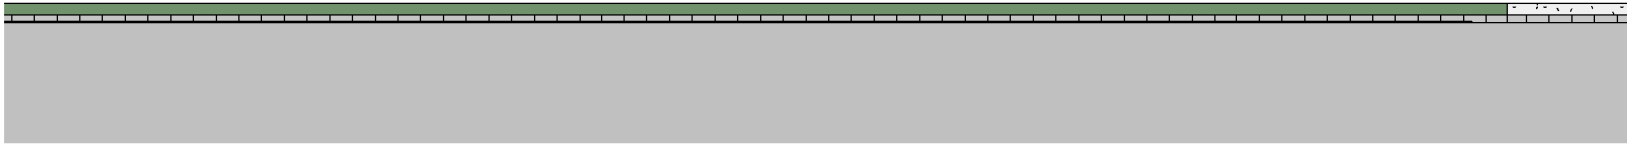


North Elevation Existing Infrastructure
1 : 50




South Elevation Existing Infrastructure
1 : 50

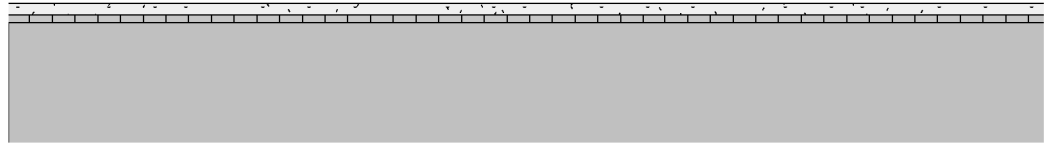


East Elevation Existing Infrastructure
1 : 50

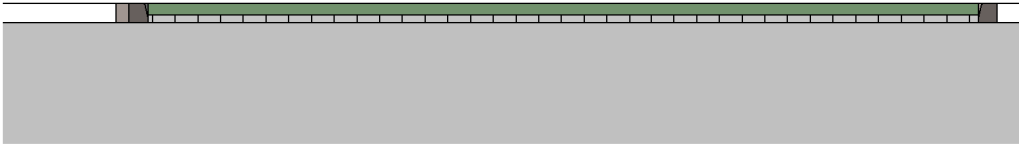


West Elevation Existing Infrastructure
1 : 50

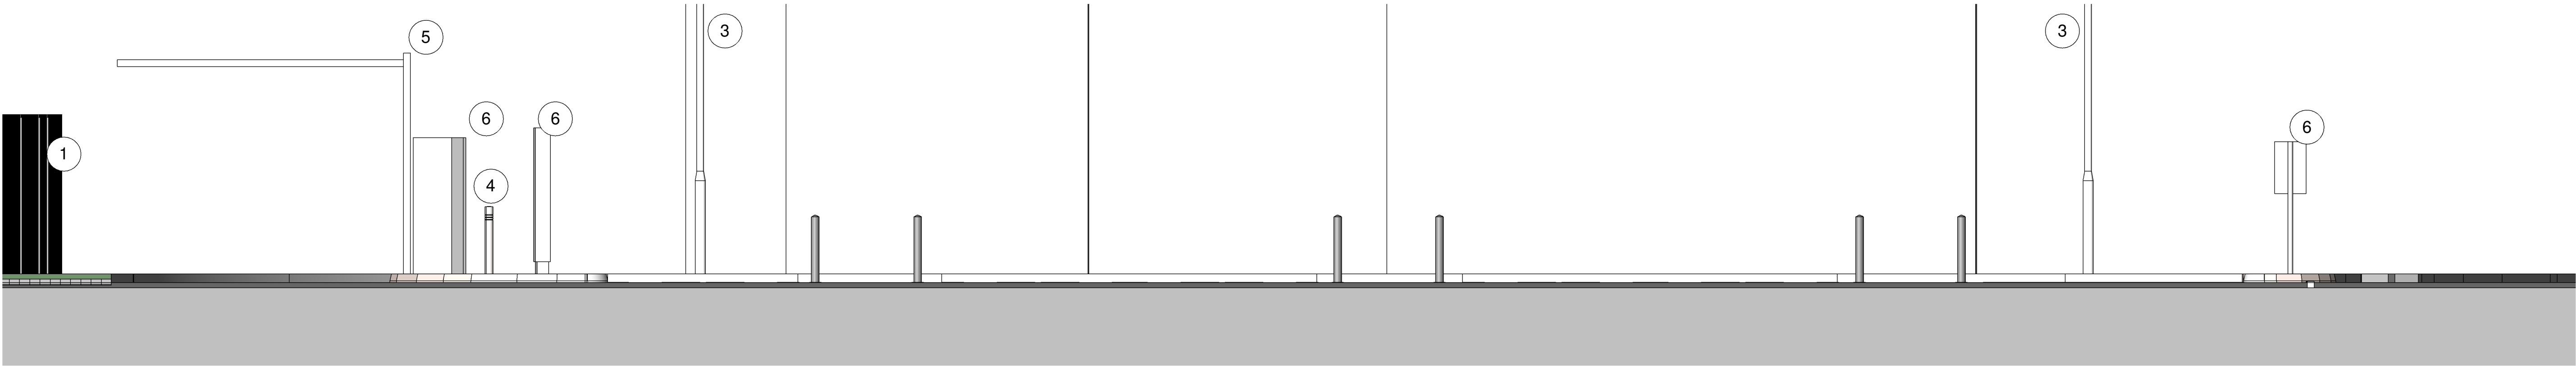


North Elevation Existing
1 : 50

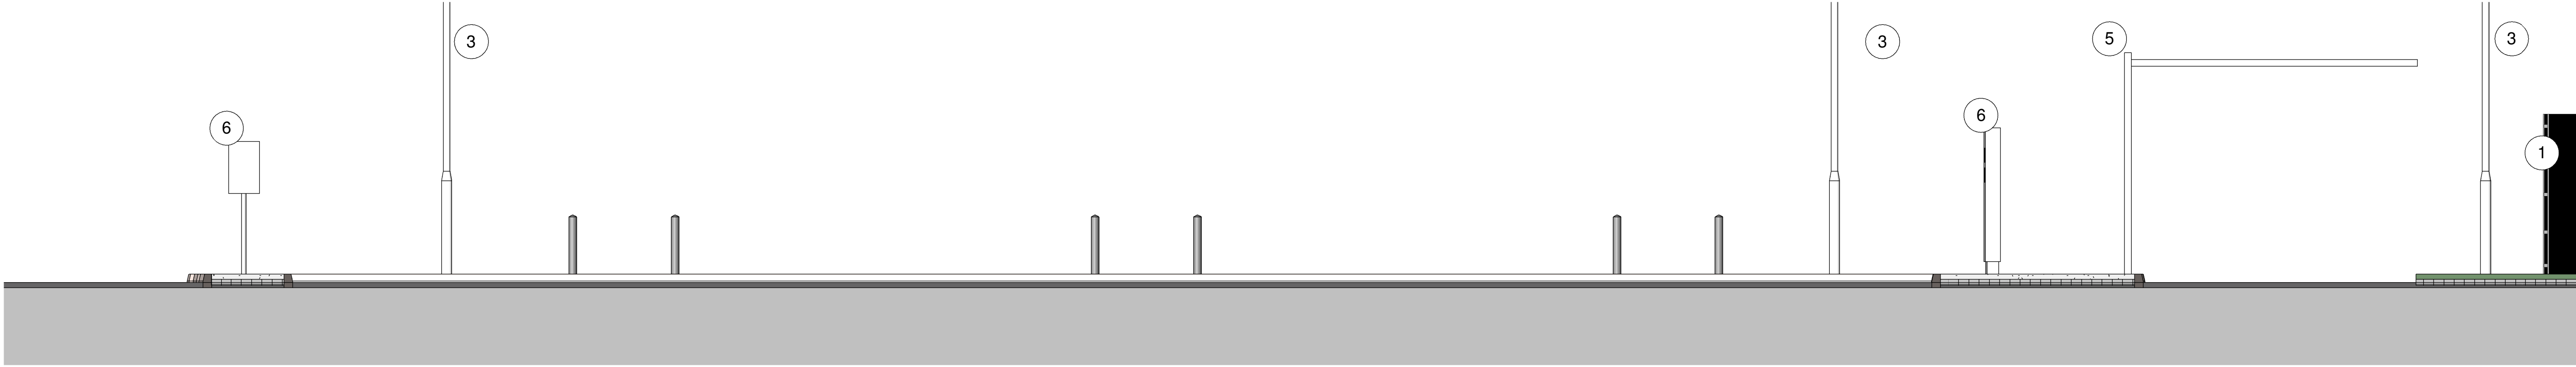

South Elevation Existing
1 : 50

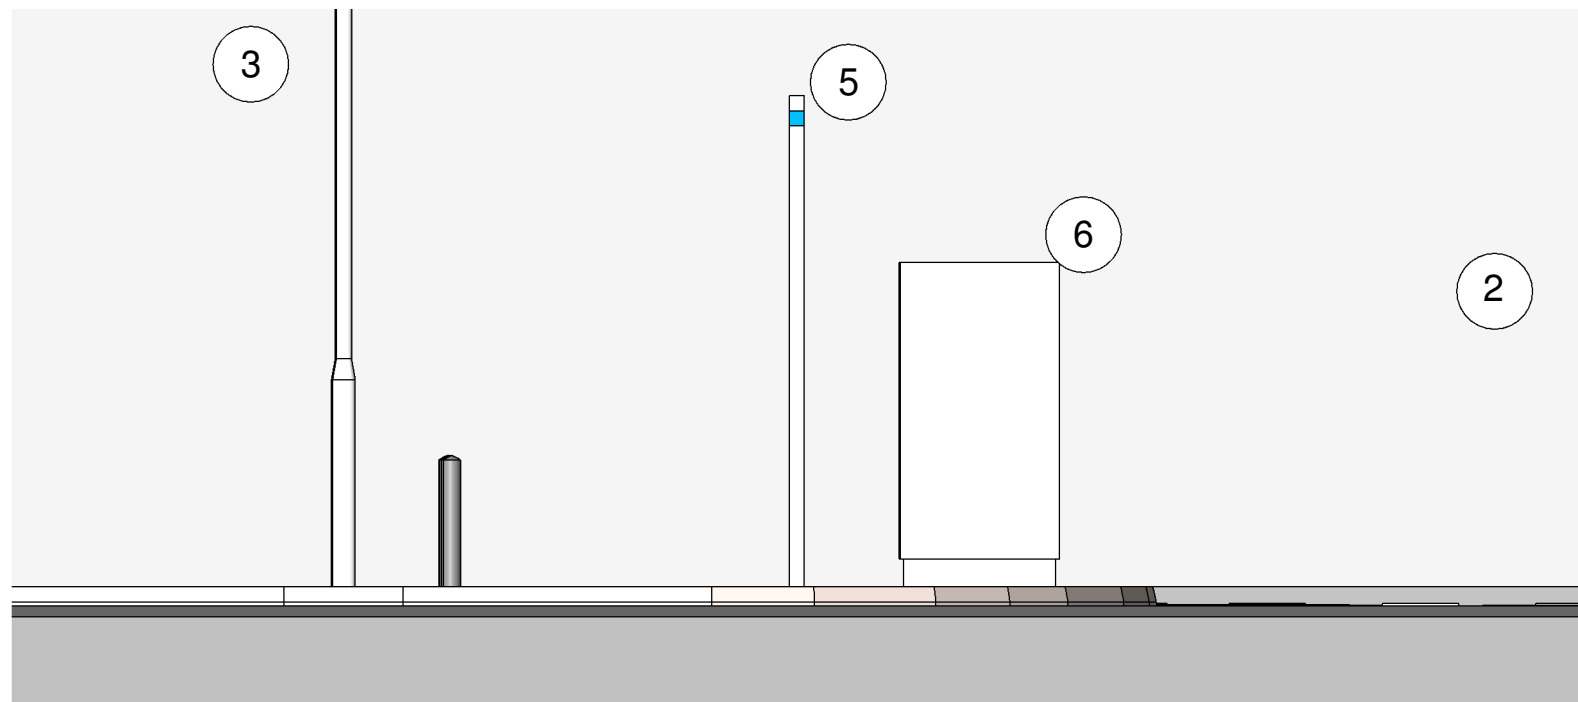


East Elevation Existing
1 : 50

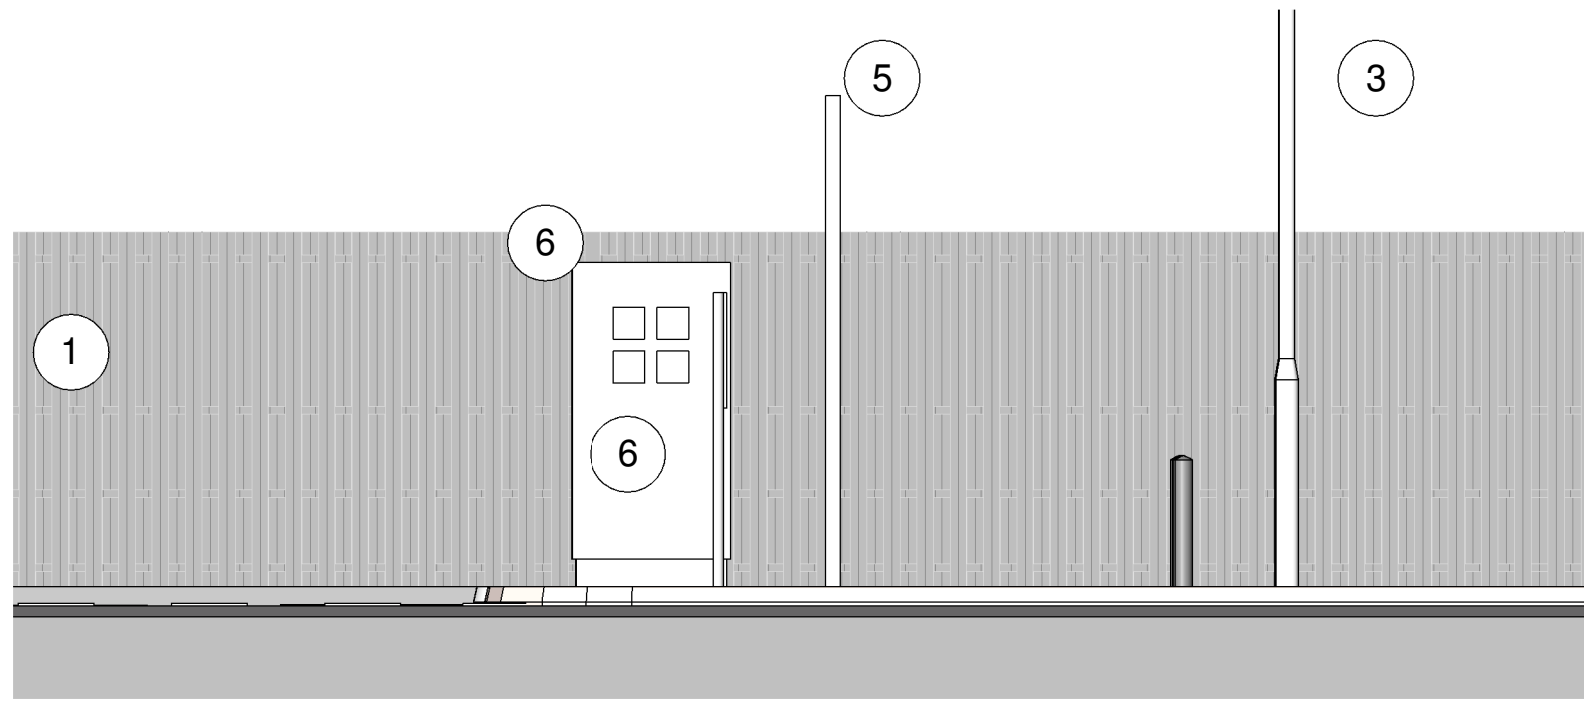

West Elevation Existing
1 : 50

- 1 Existing Hit and Miss Fence
- 2 Existing Retail Unit
- 3 Existing Lighting Fixture
- 4 Existing Protection Bollards
- 5 Existing Vehicle Height Restrictor
- 6 Existing Signage / Totem

All planting is indicative tothe site and pending survey data for accuracy.

 

P3	Amendments to layout	24/07/24	EK	SM
P2	Existing Site Features added, Signage updated.	07.02.24	AR	SM
P1	Key updated with new number system.	01.02.24	AR	SM
	Revision	Date	By	Chk

All dimensions to be verified on site, and the Architect informed of any discrepancy. All drawings and specifications should be read in conjunction with the Health and Safety Plan; all conflicts should be reported to the appointed Principal Designer.



GRIDSERVE
HUB SITE Baglan Bay
Christchurch Rd, Baglan Industrial Park, SA12
7BZ
Sheet Name: Existing Sectional Elevations

Purpose of issue: Preliminary Status:

Date: 29/01/24 Checked by: SM

Drawn by: AR Scale @ A1: As indicated

Project No: 8806.29 Revision: P3

Drawing No : BOW-A0-ZZ-DR-A-1012