


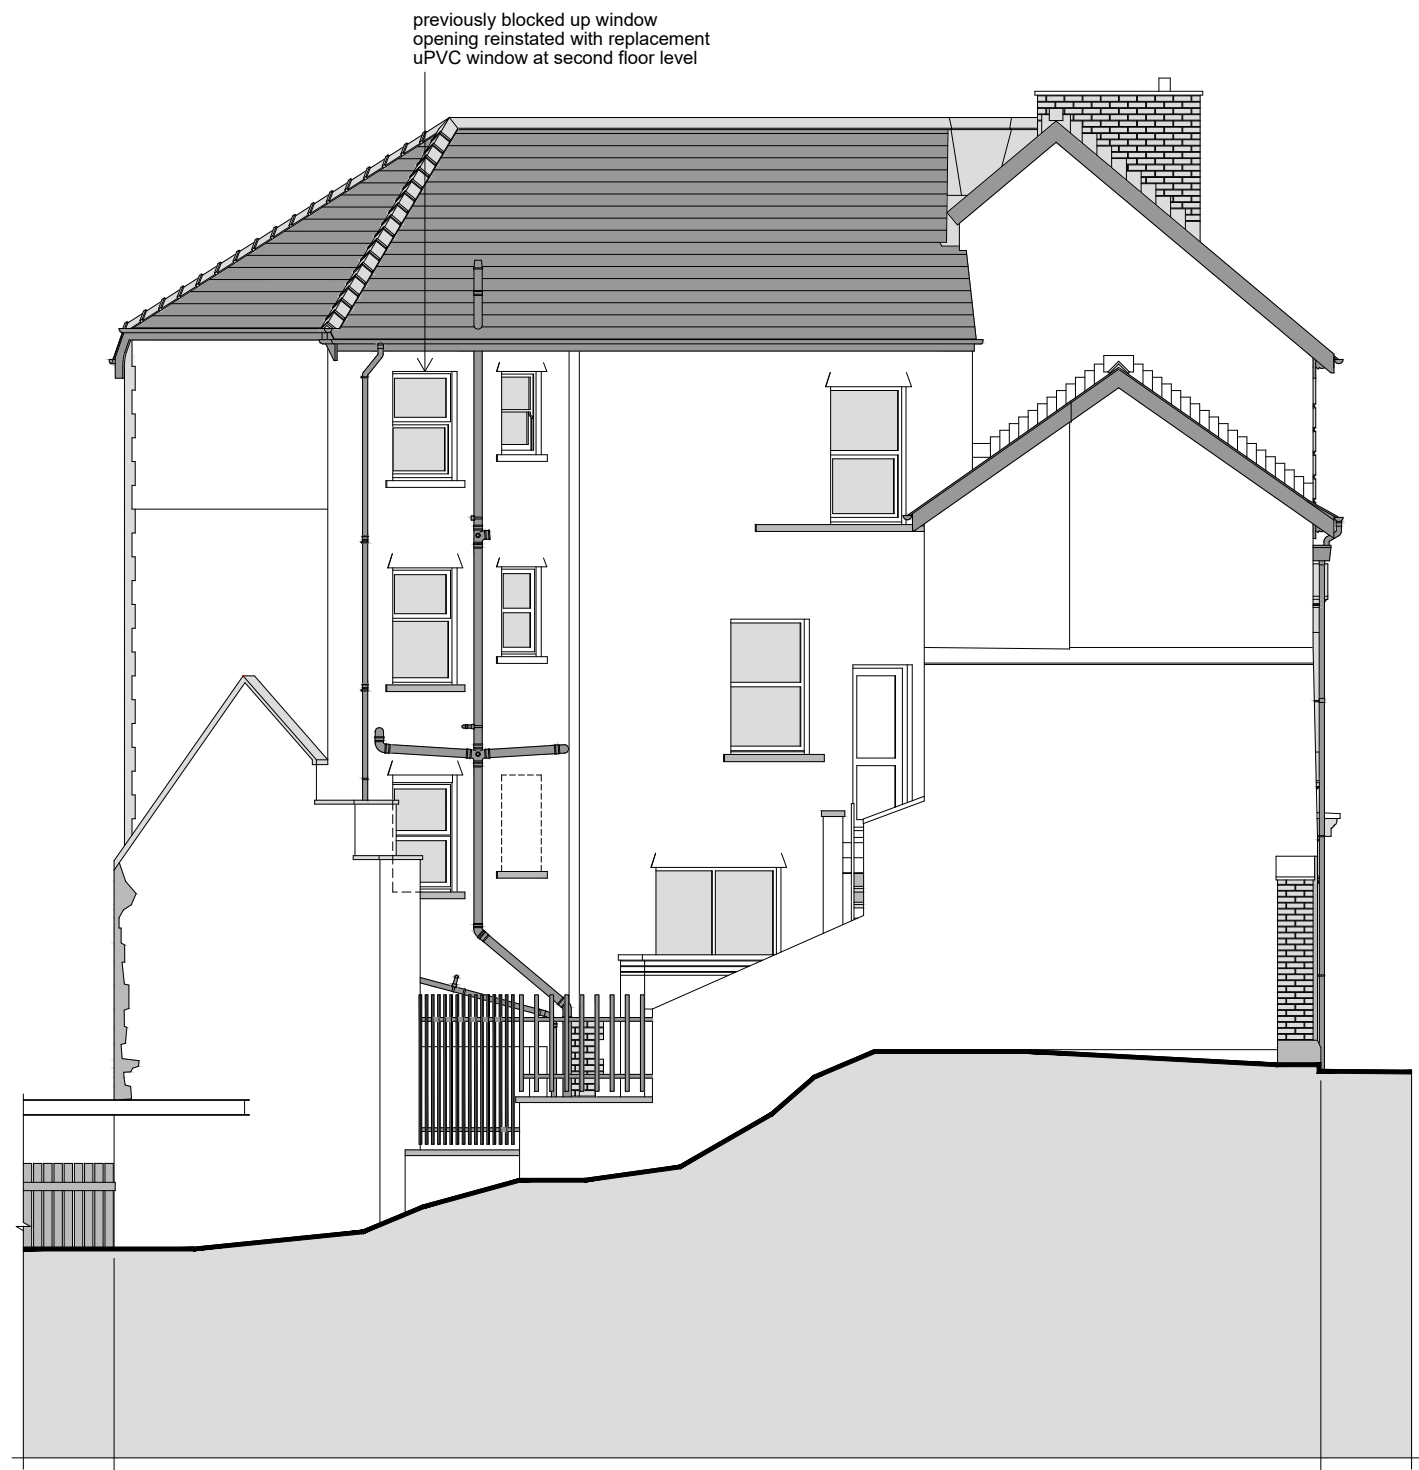


south-west elevation - proposed 1-100







south-east / Neath Road elevation - proposed 1-100




north / Villiers Street elevation - proposed 1-100

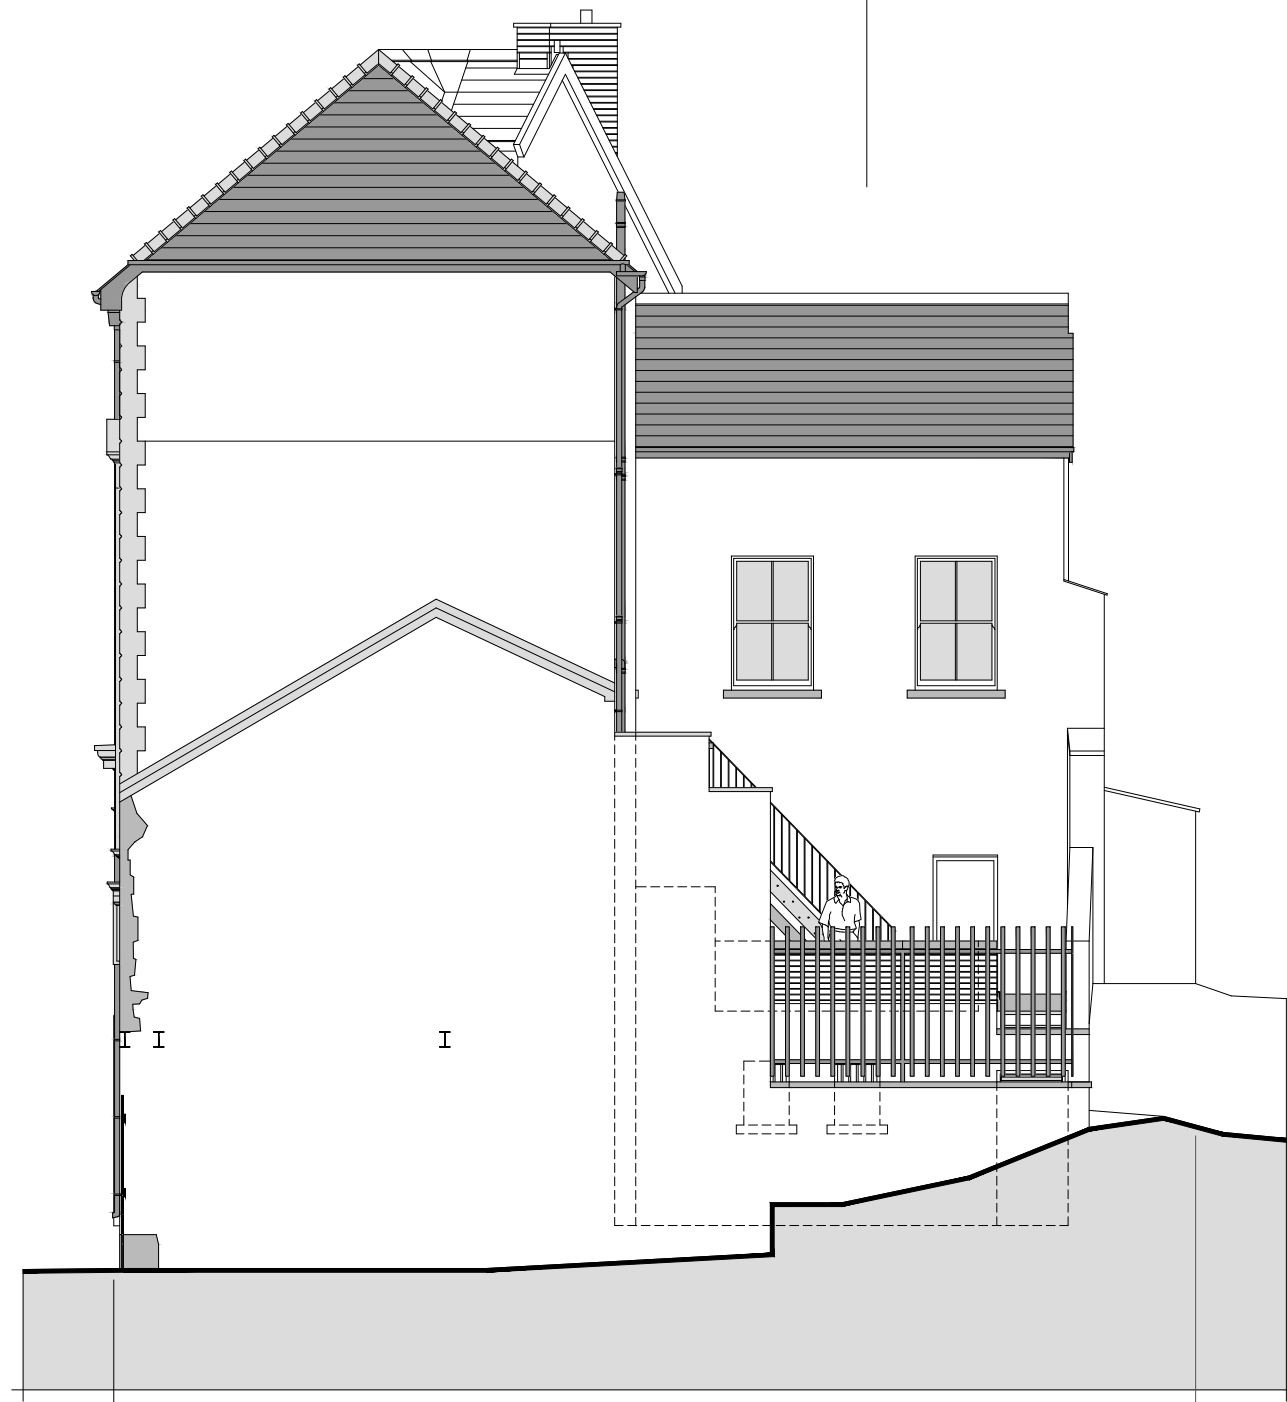


west elevation - proposed 1-100

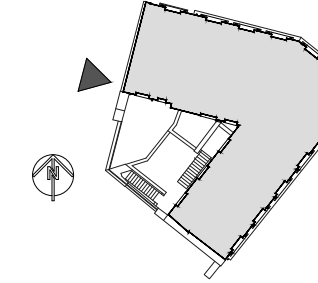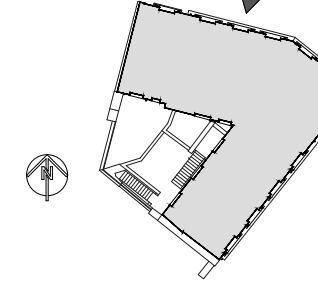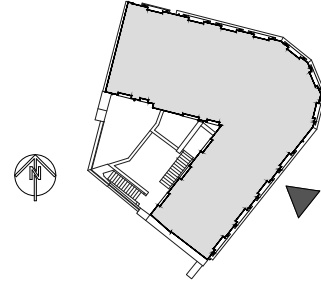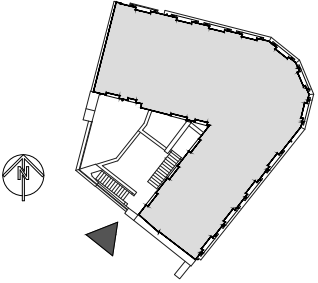


sectional elevation A-A - proposed 1-100

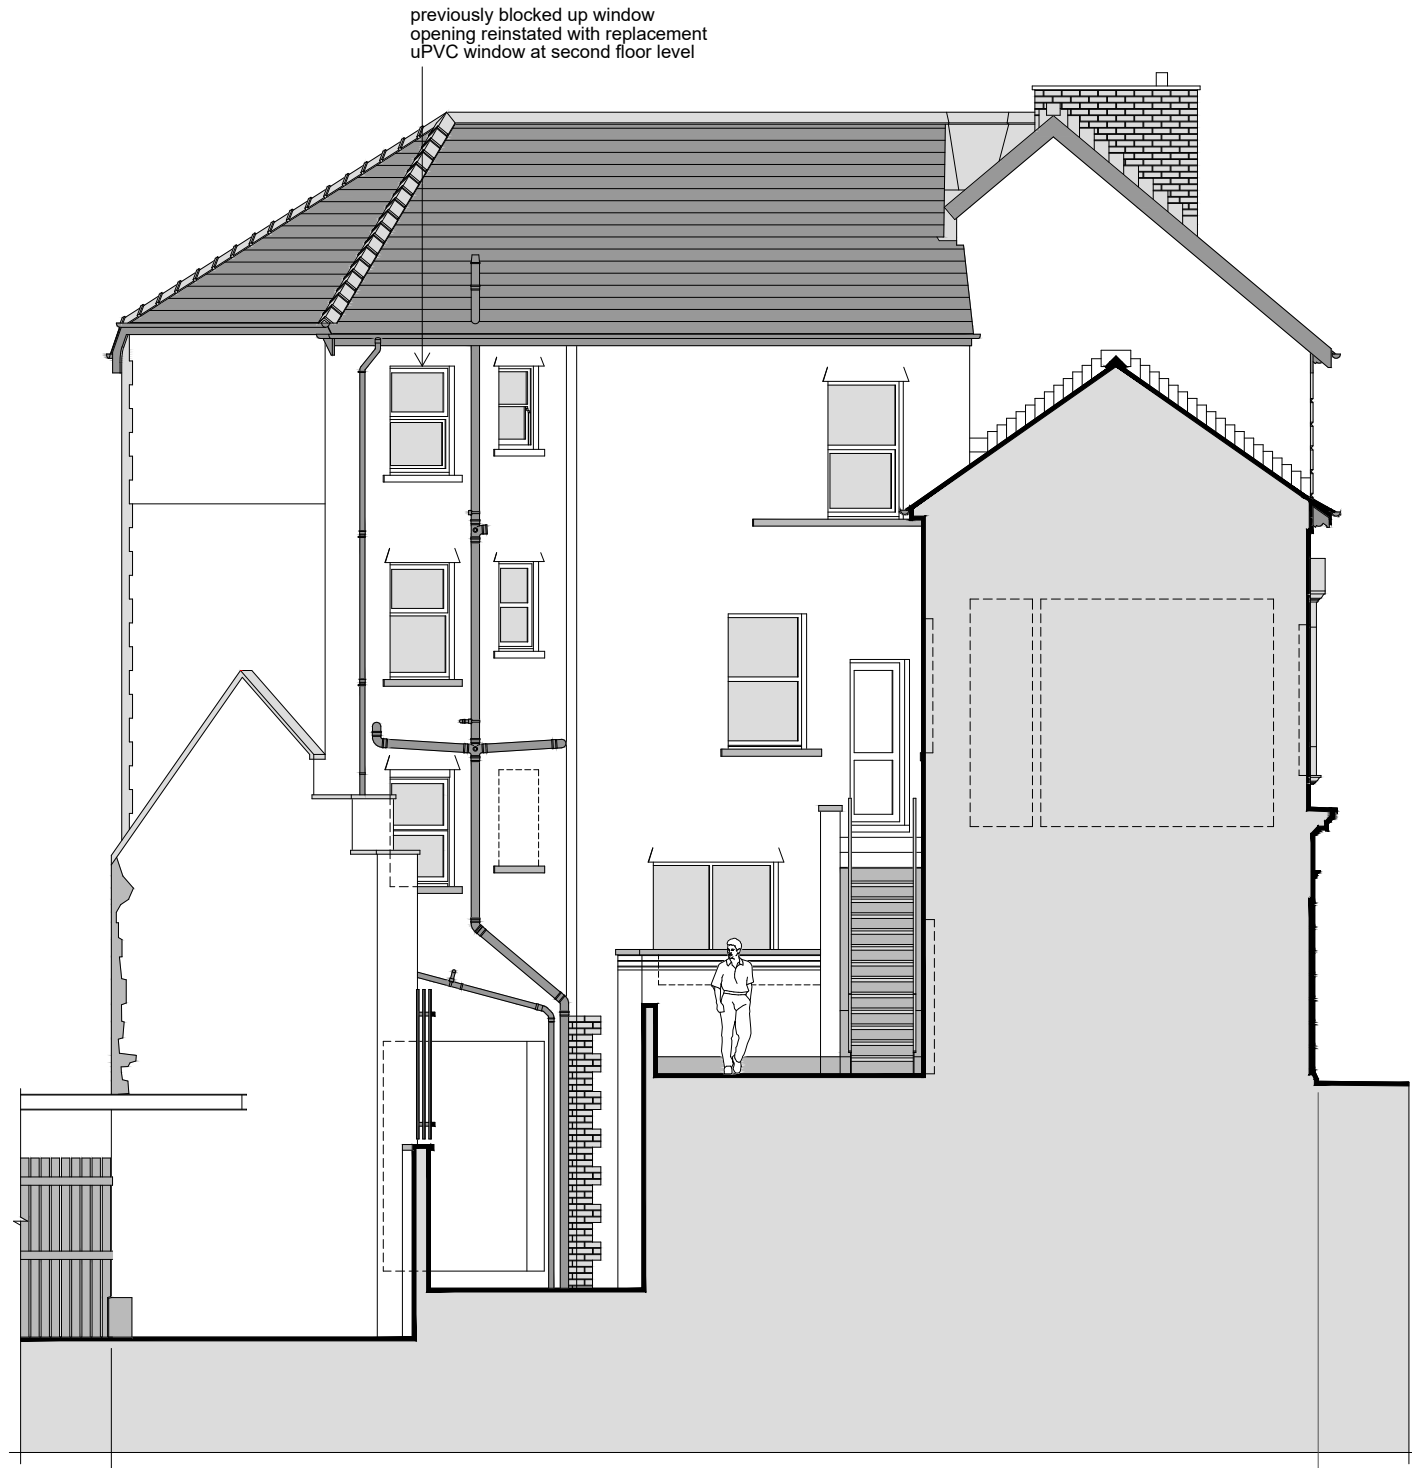





sectional elevation B-B - proposed 1-100

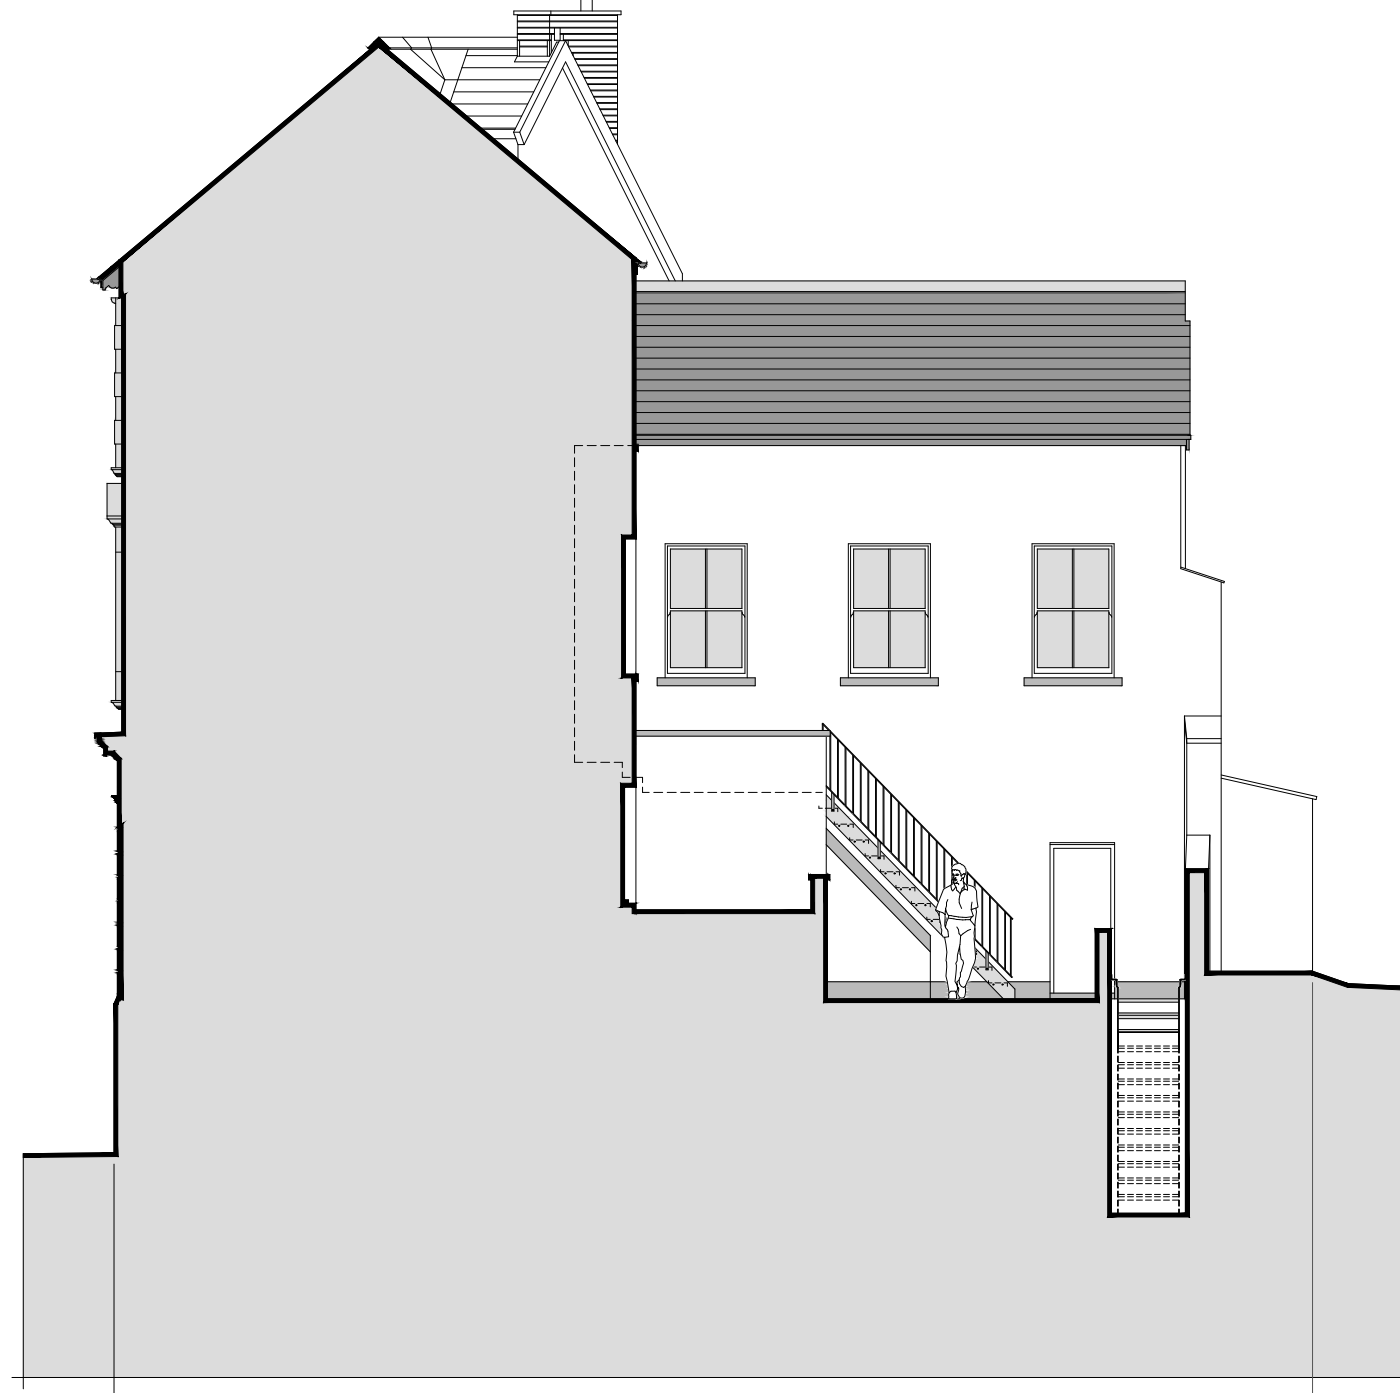

sectional elevation C-C - proposed 1-100

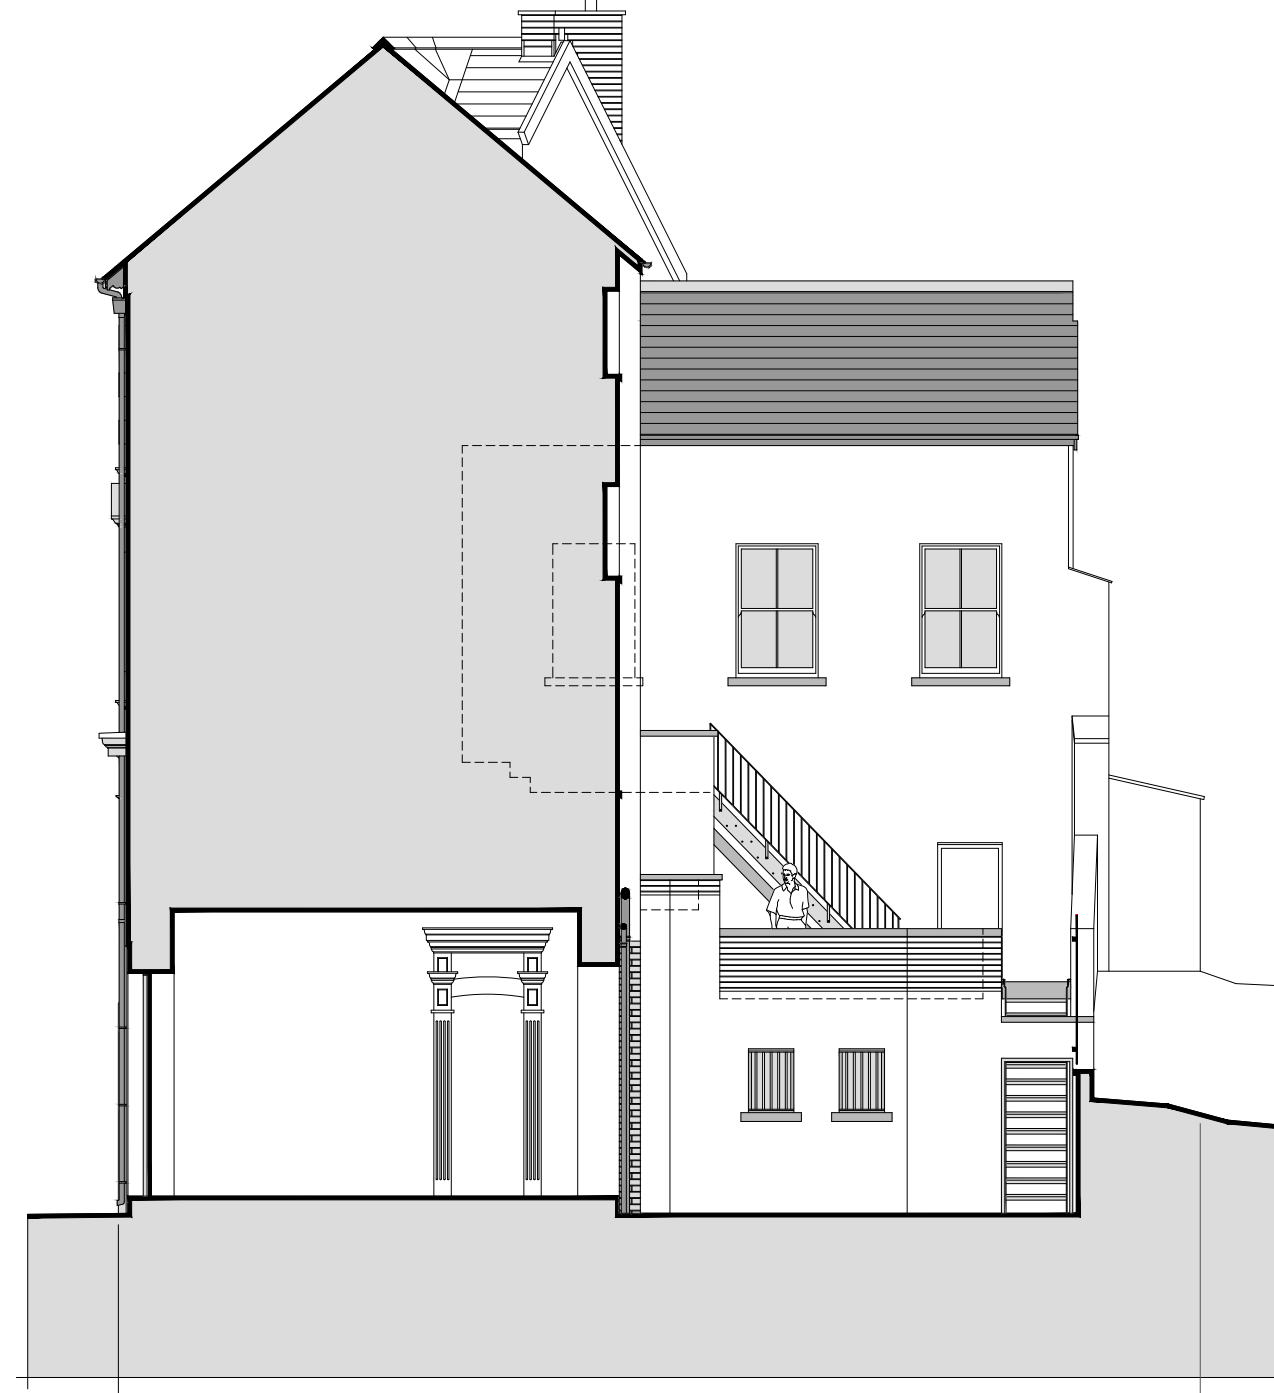

sectional elevation D-D - proposed 1-100

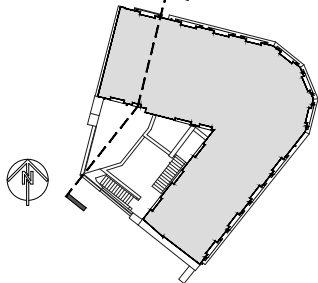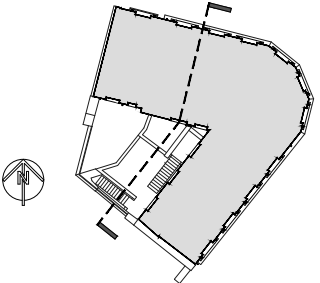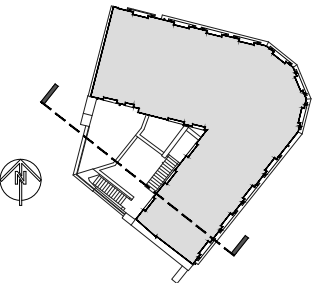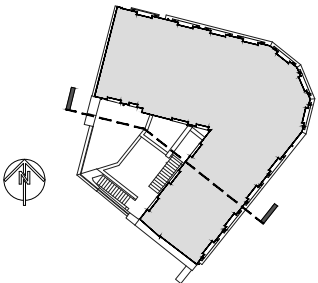

Project Notes

1. This drawing is copyright Lloyd Britton ARCHITECT Limited and must not be copied in whole or part without prior consent.
2. Do not scale this drawing - use figured dimensions only.
3. All dimensions are in millimetres unless noted otherwise.
4. All levels are shown in metres unless noted otherwise.
5. All dimensions are to be checked on site prior to commencement of works and any discrepancies must be checked immediately with the architect.
6. This drawing is to be read in conjunction with all other relevant architect's, engineer's, sub-contractor's and specialist's drawings and specifications.

Lloyd Britton ARCHITECT
LLOYD BRITTON ARCHITECT LIMITED
13, STURMINSTER ROAD, CARDIFF, CF23 2AG
T: 01905 817740 E: lloyd@lbarchitect.co.uk

Project Title
**PROPOSED CHANGE OF USE OF EXISTING OFFICE
ACCOMMODATION TO RESIDENTIAL USE (HMO)**
at 43, NEATH ROAD, BRITON FERRY, PORT TALBOT,
SA11 2DX for MR. JOE WILSON

Drawing Title
**PLANNING:
ELEVATIONS - PROPOSED**

Drawing Number 0526_P04	Date 08 / 2024	Rev 1-100 @ A1
-----------------------------------	--------------------------	--------------------------

proposed change of use application
43, NEATH ROAD, BRITON FERRY

PLANNING