

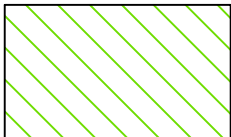


Existing surveyed trees to be retained and re-surveyed once site clearance has been undertaken

 

Existing woodland and understorey to be retained and re-surveyed once site clearance has been undertaken

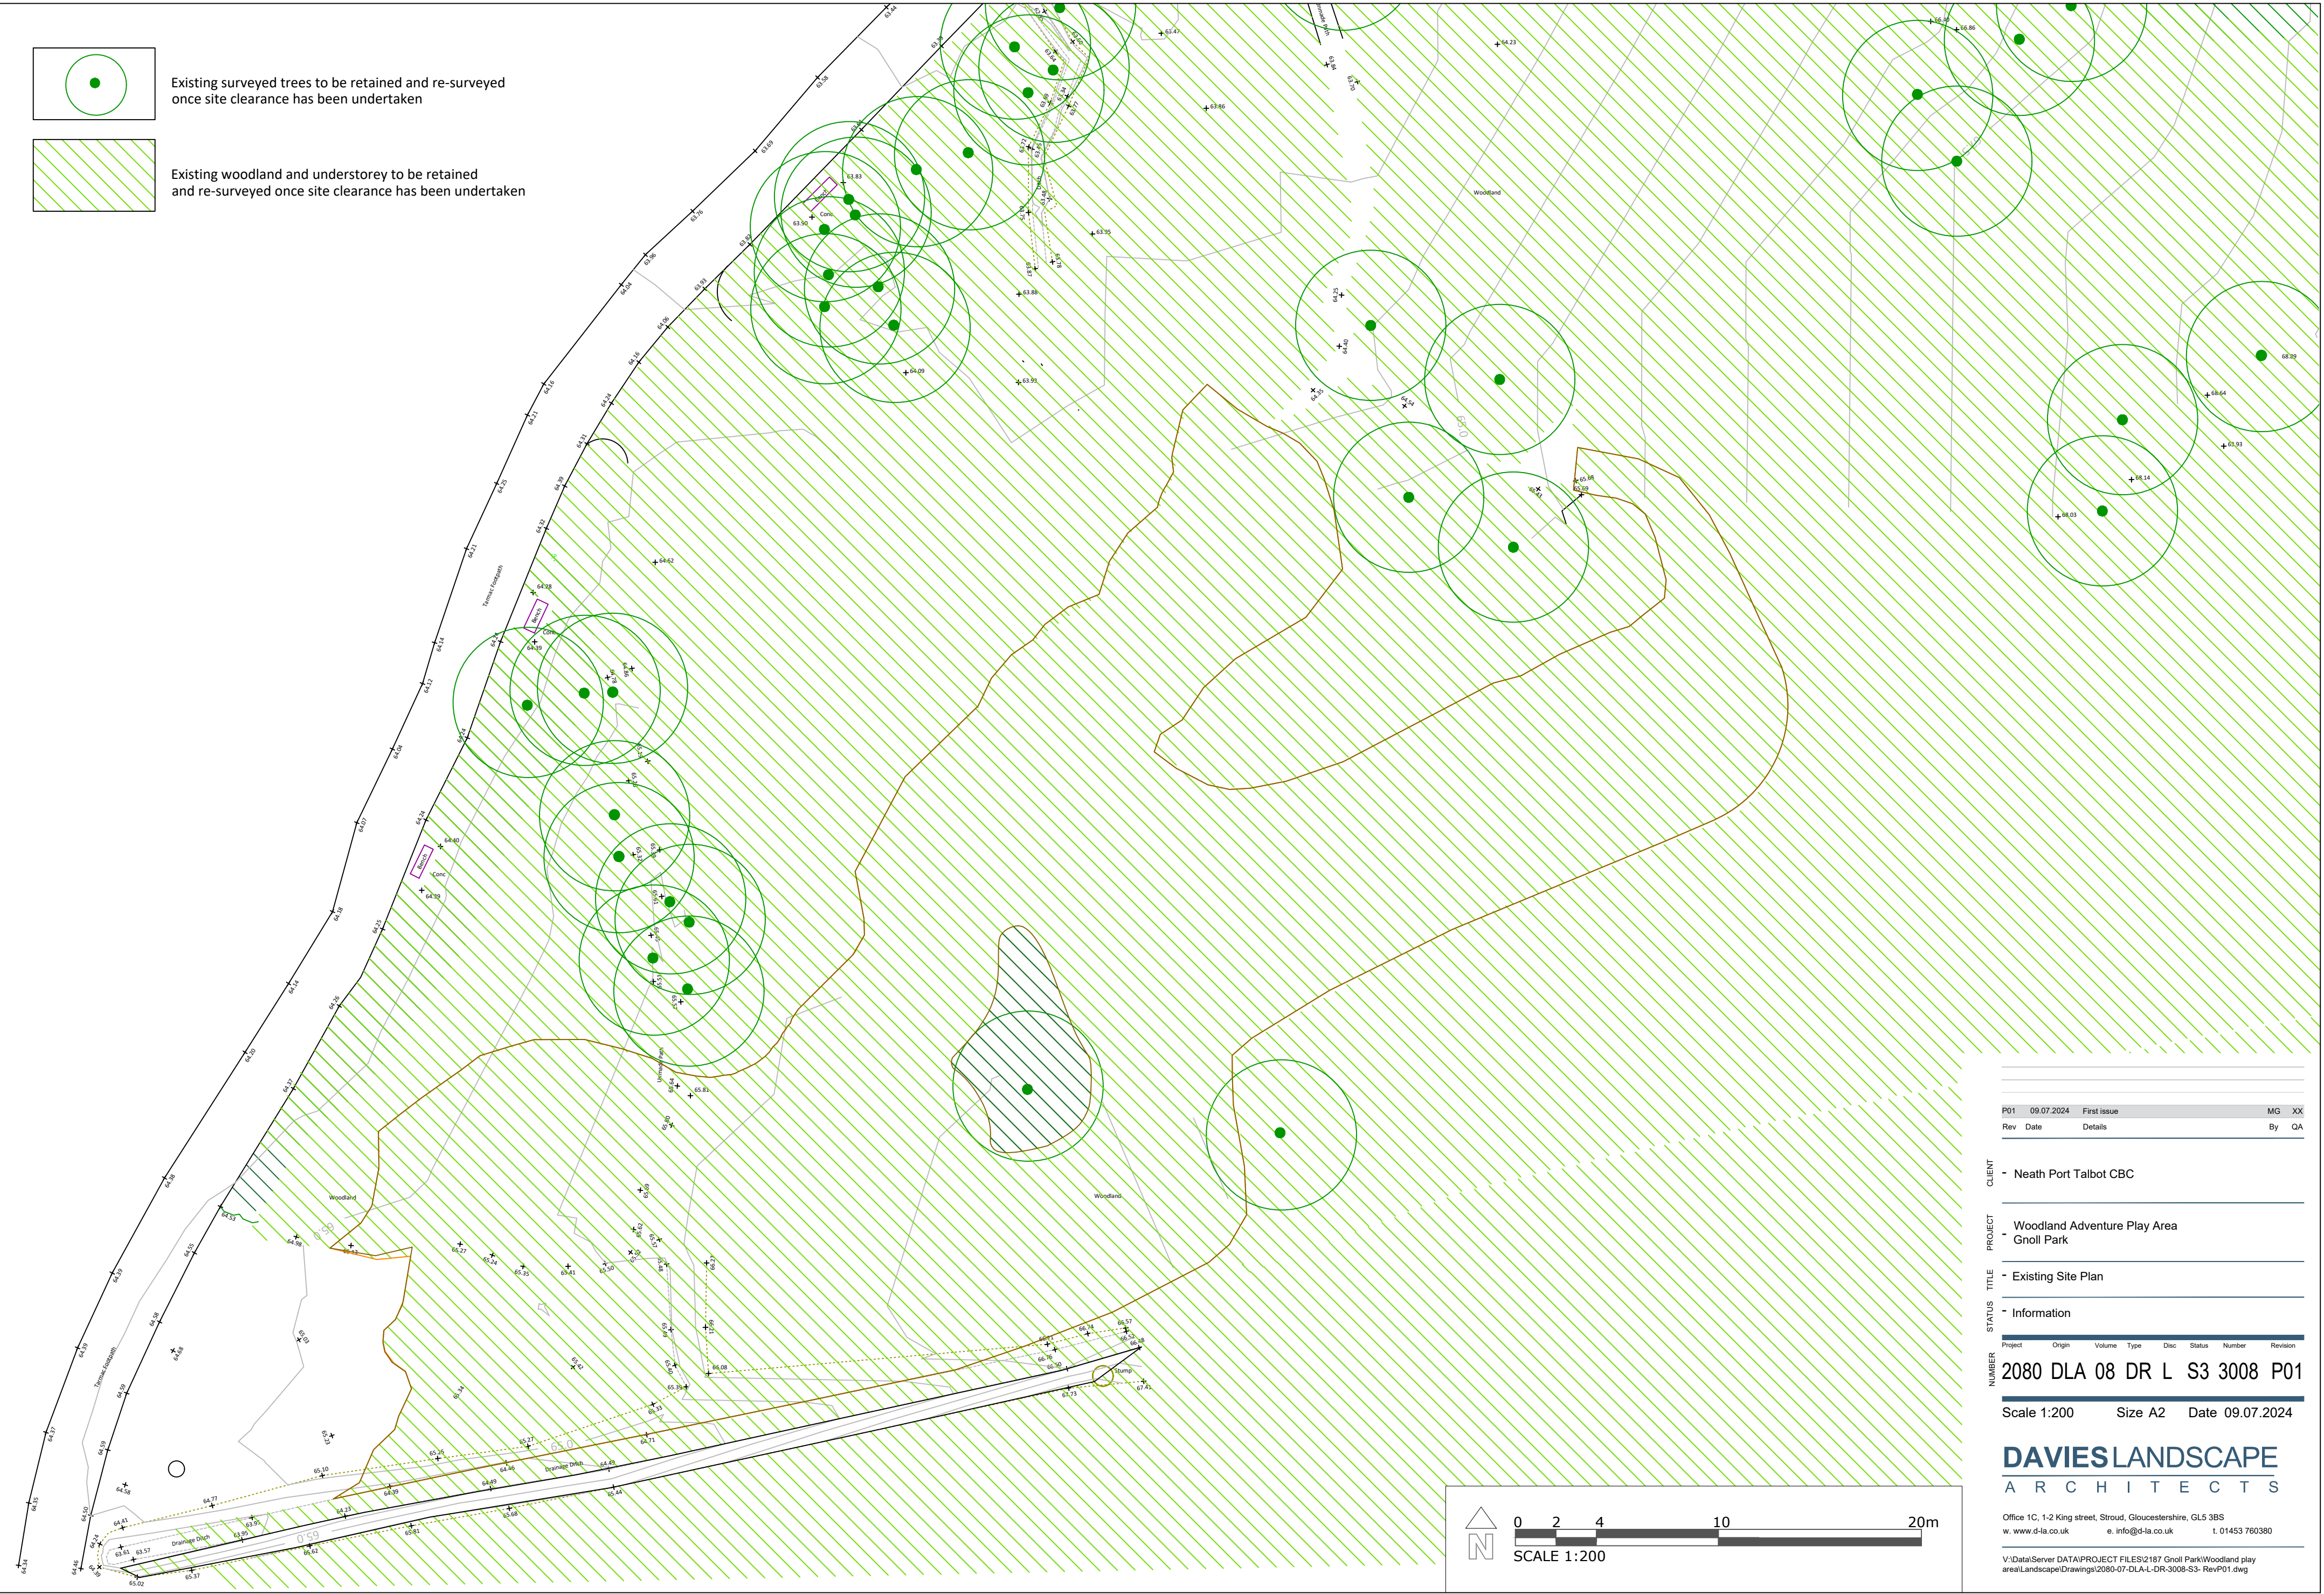

Rev	Date	Details	By	QA
P01	09.07.2024	First issue	MG	XX

CLIENT - Neath Port Talbot CBC

PROJECT - Woodland Adventure Play Area
Gnoll Park

TITLE - Existing Site Plan

STATUS - Information

Project	Origin	Volume	Type	Disc	Status	Number	Revision
2080	DLA	08	DR	L	S3	3008	P01

Scale 1:200 Size A2 Date 09.07.2024

DAVIESLANDSCAPE
ARCHITECTS

Office 1C, 1-2 King street, Stroud, Gloucestershire, GL5 3BS
w. www.d-la.co.uk e. info@d-la.co.uk t. 01453 760380

V:\Data\Server DATA\PROJECT FILES\2187 Gnoll Park\Woodland play area\Landscape\Drawings\2080-07-DLA-L-DR-3008-S3- RevP01.dwg