


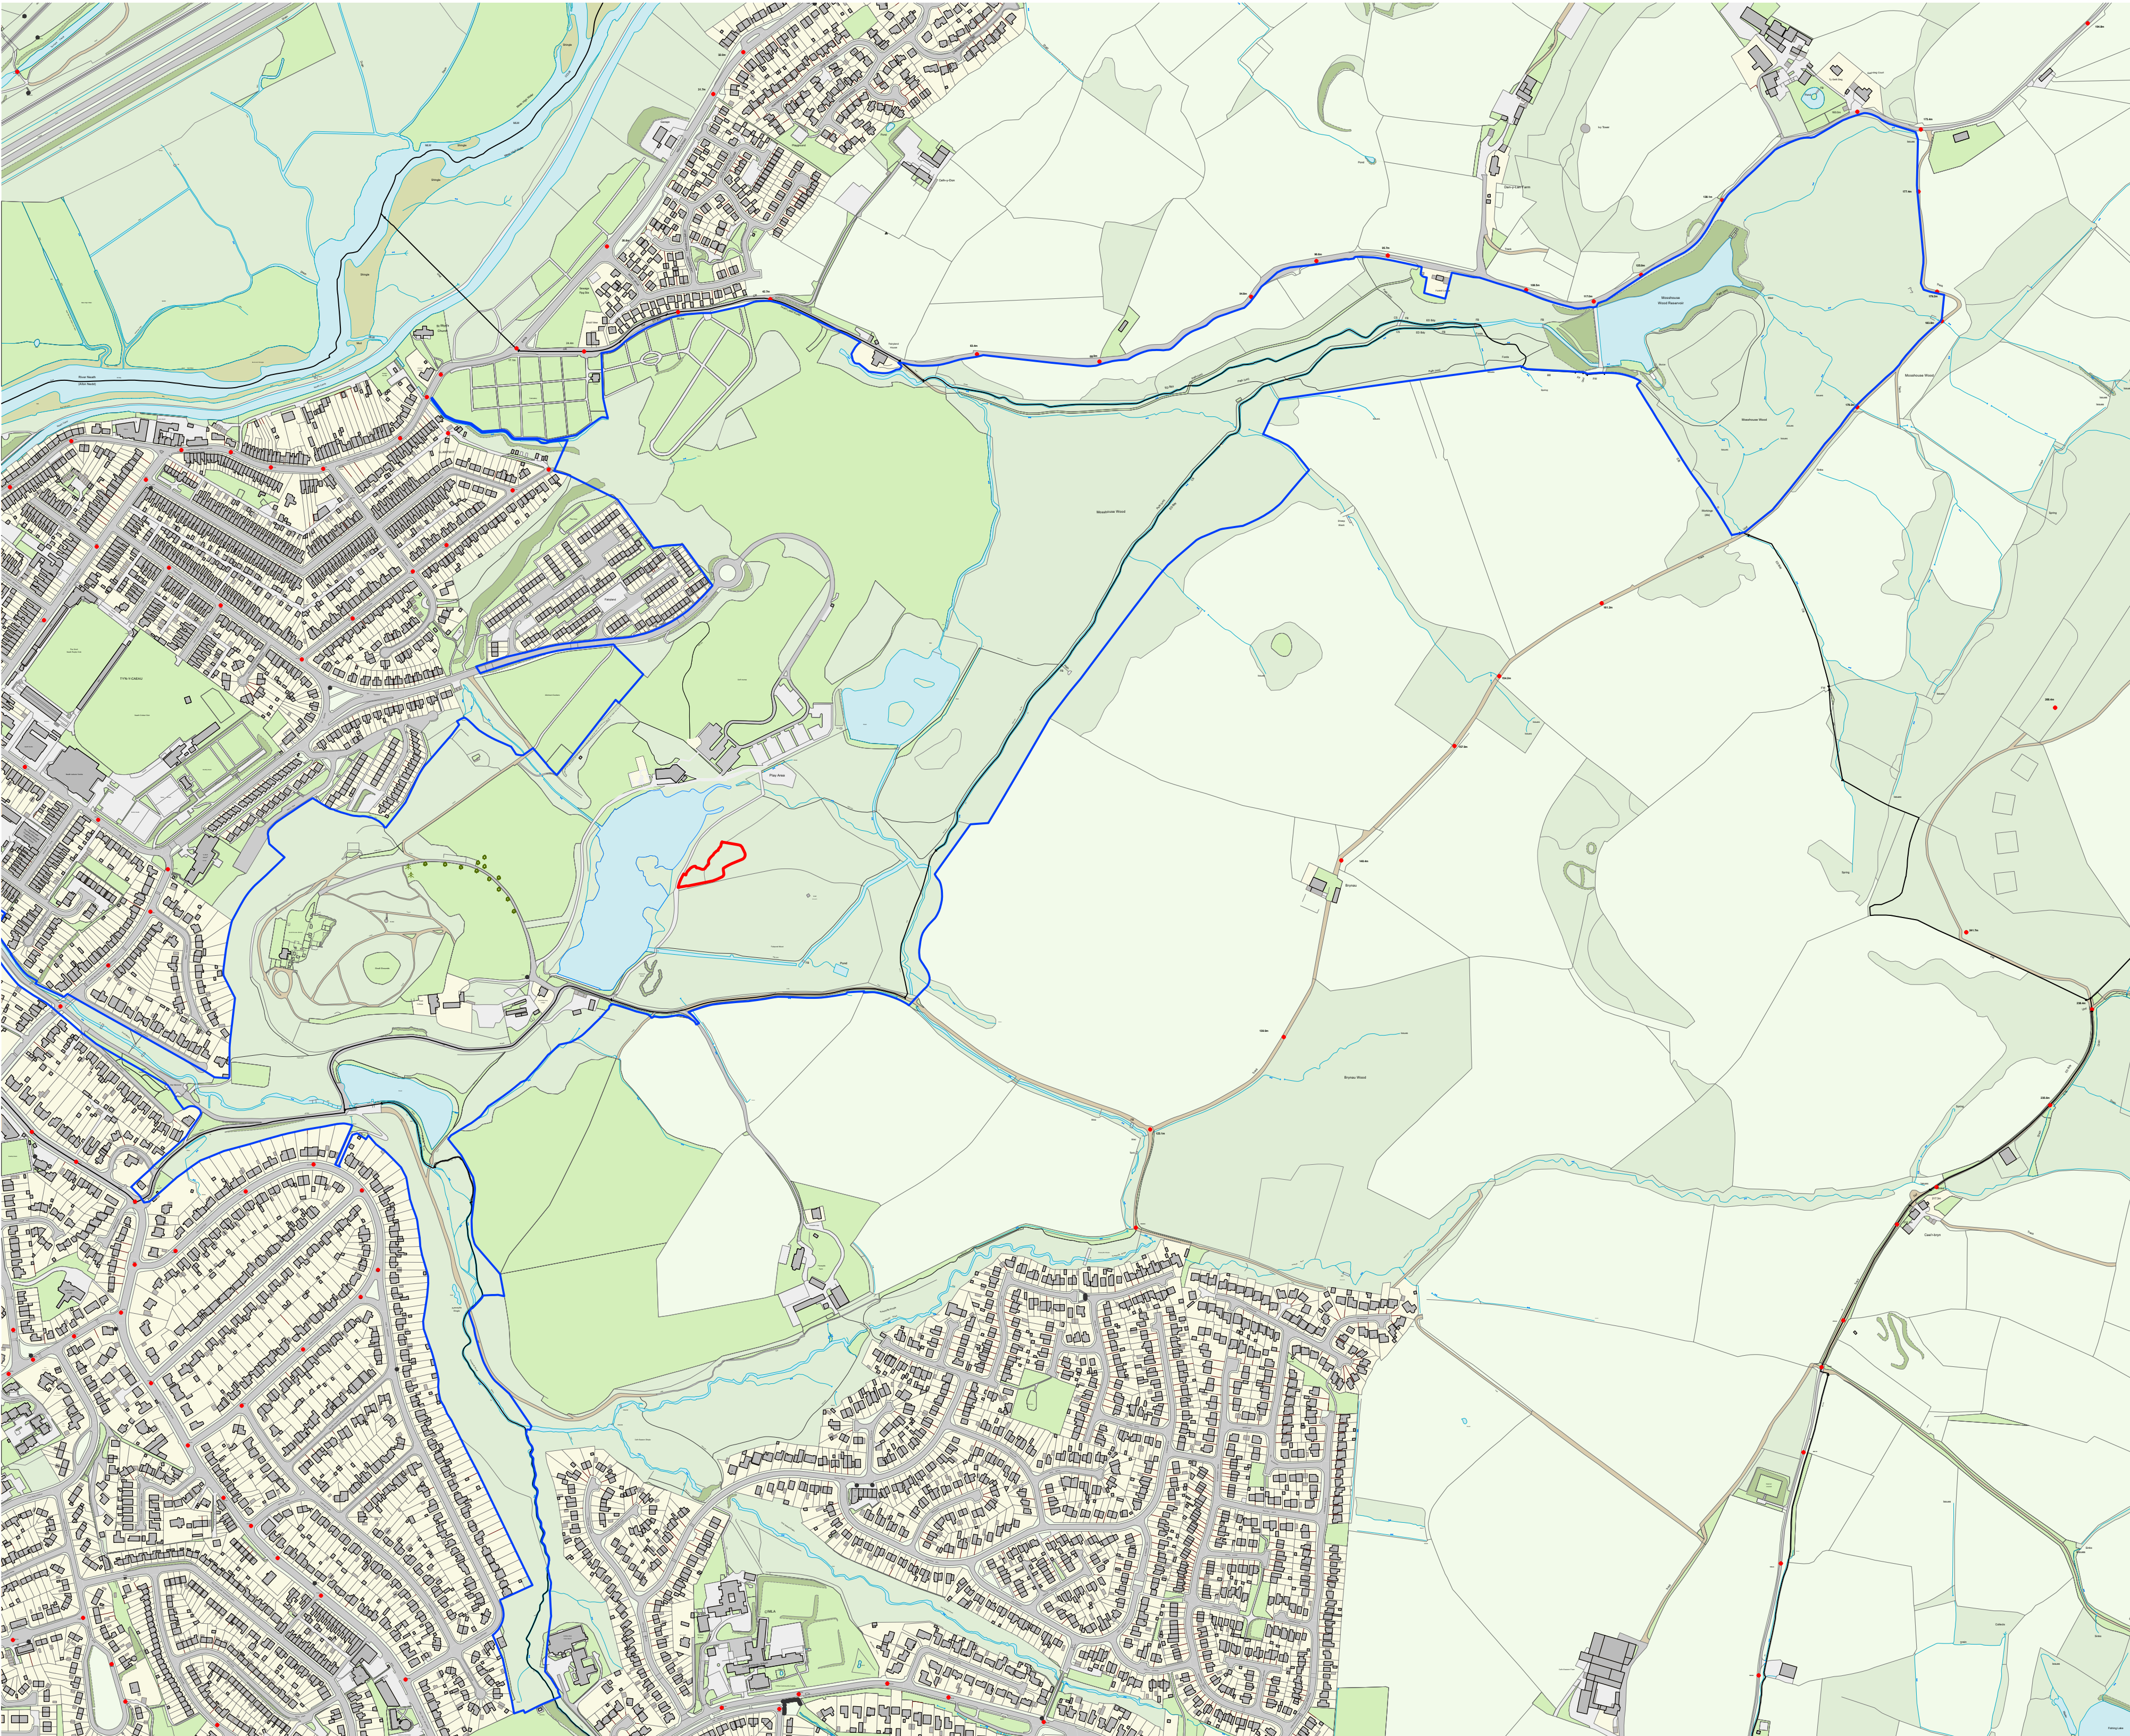

00001.1 - SITE PLAN  
SCALE 1:5000 @ A1, 1:10000 @ A3

Groll Park is a Grade II\* registered parkland. As a consequence of this designation it is statutorily protected. Extreme care should therefore be taken not to cause any unspecified damage to any fabric or part of structures and landscape on or within the site when undertaking any construction works.

**General Notes**  
Responsibility is not accepted for errors made by others scaling from this drawing.

All construction information should be taken from figured dimensions only. Dimensions are in millimetres unless otherwise stated.

All dimensions and conditions are to be checked on site prior to preparing drawings or commencing any work.

Any variations or supplementary drawings are to be approved by The Architect.

All details are to be read in strict accordance with GA drawings and construction notes

All steelwork sizes, padstones, blockwork strengths and associated structural design to be in accordance with structural engineers design and requirements. Hiraeth Architecture accepts no liability to any discrepancies in the structural design indicated on these drawings. Any structural related queries should be directed to the project engineer immediately.

| SERIES      |            | PLANNING                    |  |
|-------------|------------|-----------------------------|--|
| SUITABILITY |            | S2 - ISSUED FOR INFORMATION |  |
| REV         | DATE       | NOTE                        |  |
| P1          | 10/07/2024 |                             |  |

Hiraeth.

2080 07

Neath Port Talbot CBC

GNOLL PARK

Existing

Site Plan

Woodland Play Area

Scale 1:5000 @ A1, 1:10000 @ A3 Date 07/24

02920 025814 | office@hiraetharchitecture.co.uk  
The Maltings | East Tyndall St | Cardiff | CF24 5EA

|      |      |            |      |      |              |        |     |
|------|------|------------|------|------|--------------|--------|-----|
| UPFN | Zone | Originator | Role | Type | Sheet number | S Code | Rev |
| 2080 | 07   | HIR        | A    | DR   | 00001        | S2     | P1  |

do not scale from this drawing | all dimensions to be verified on site | notify architect of all discrepancies | copyright Hiraeth architecture