


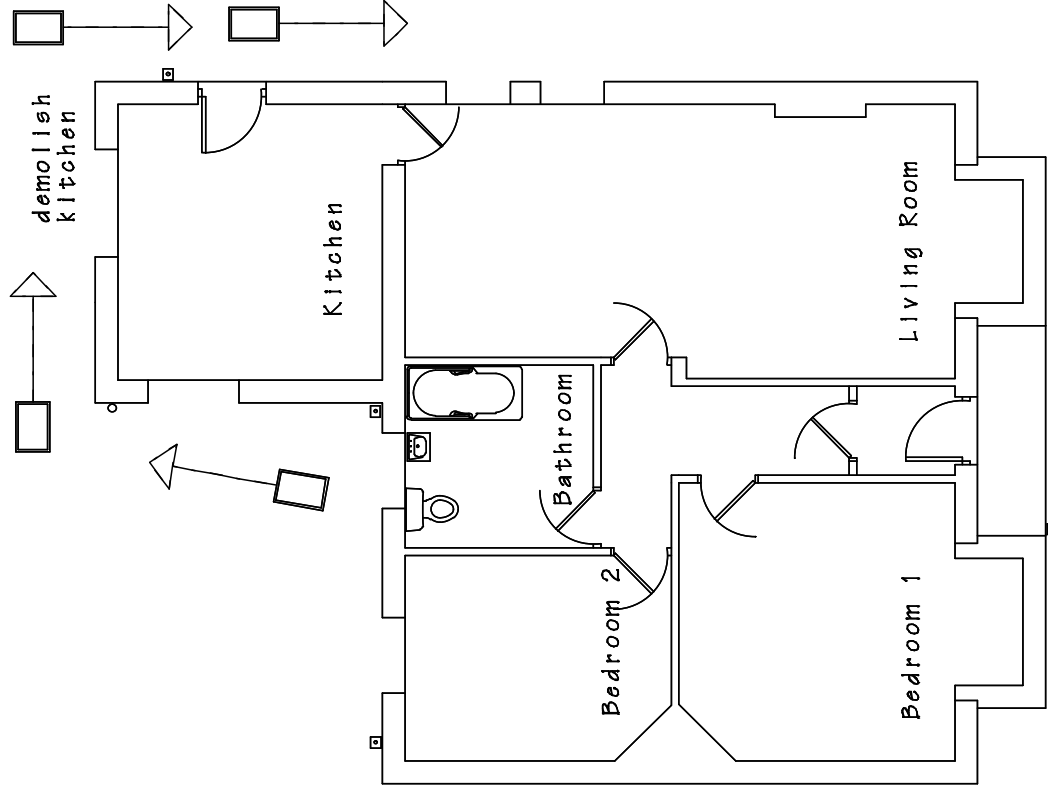


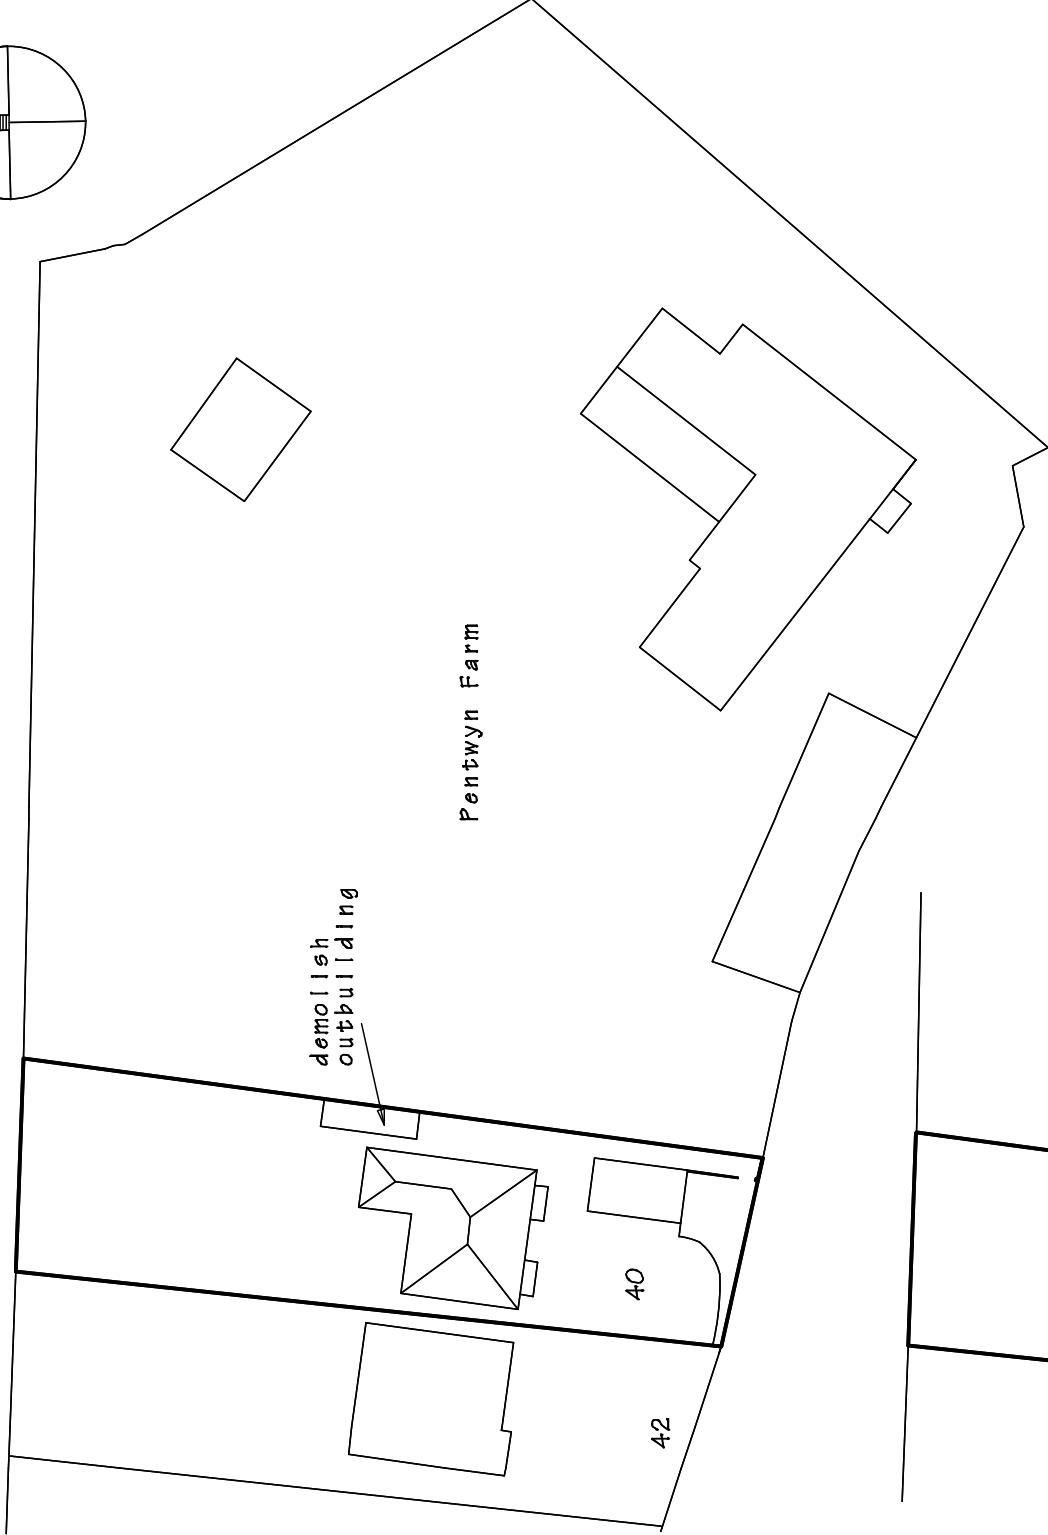

EXISTING
GROUND FLOOR PLAN

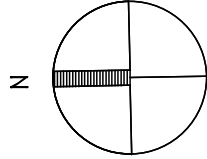

EXISTING
BLOCK PLAN
Scale 1-500

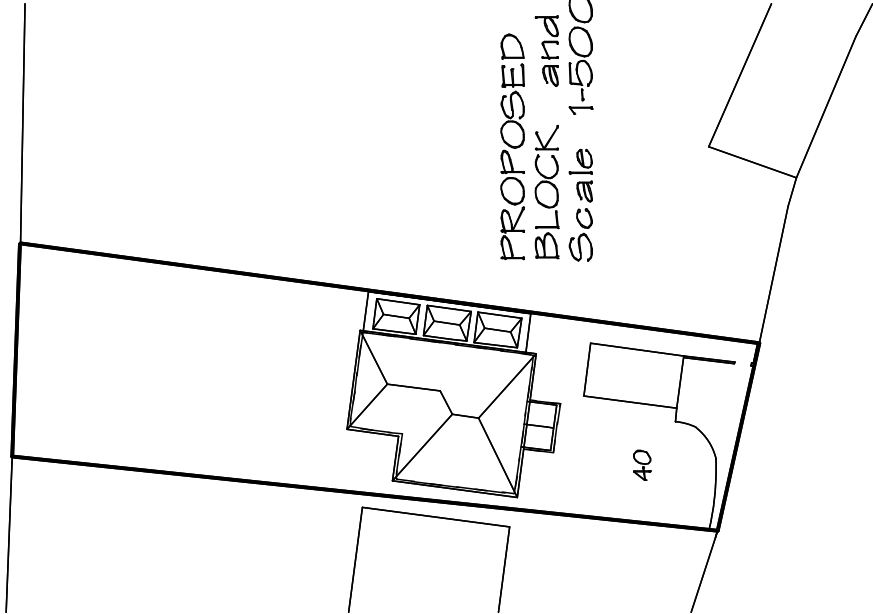

PROPOSED
BLOCK and ROOF PLANS
Scale 1-500

PROPOSED WORK AT 40 PENTWYN BAGLAN ROAD, BAGLAN, PORT TALBOT, SA12 8EB.
FOR Mr and Mrs Anthony Veysey.

DRAWING TITLE			
EXISTING LAYOUT and BLOCK PLANS			
SCALE 1 to 100 & 500 @ A3	DATE June 2024.	DRAWING No. 2024/01 Rev B.	DO NOT SCALE DRAWING. FIGURED DIMENSIONS ONLY TO BE USED. DISCREPANCIES TO BE REPORTED IMMEDIATELY.