




Reproduced from an Ordnance Survey map with the permission of the
Controller of Her Majesty's Stationary Office. Crown Copyright reserved



SITE LOCATION PLAN
Scale 1:1250



Reproduced from an Ordnance Survey map with the permission of the
Controller of Her Majesty's Stationary Office.
©Crown Copyright. All rights reserved.

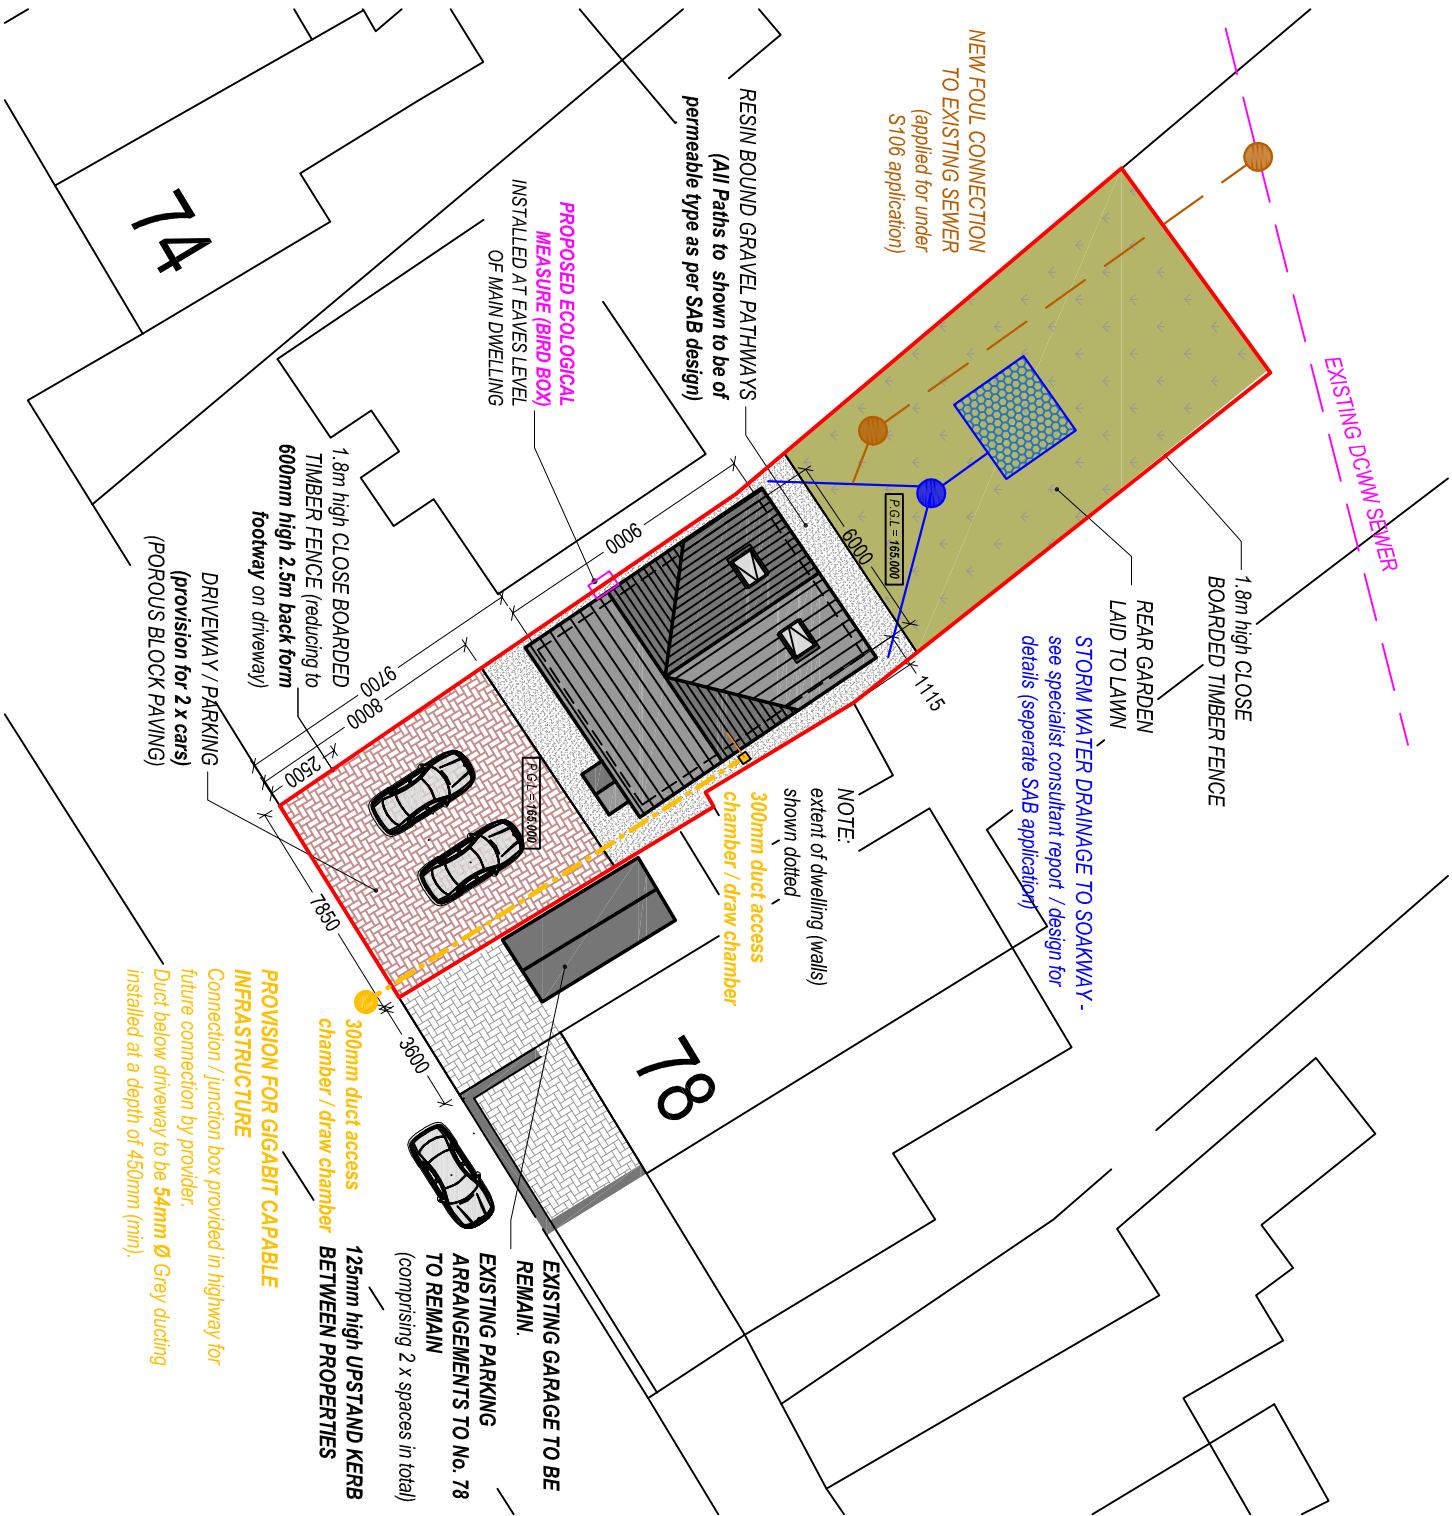

PROPOSED SITE PLAN
Scale 1:250

Client: Mr. B. Jones			
Project Title: NEW DWELLING (on Plot adjacent to) 78 Leyshon Road Gwaun Cae Gurwen			
General Notes: 1. Do not scale from this drawing. Take linear dimensions only. 2. Dimensions are in millimetres unless otherwise stated.			
Drawing Issue:			
PLANNING			
Drawing Title: EXISTING & PROPOSED SITE PLANS			
Drawing No:	001	Revised:	M
Date:	08-07-2022	Revised:	07-08-2024
Scale(s):	1:1250 / 1:250	Paper Size:	A3
 Cwm Planning & Design Ltd. (architectural and Draughting Services)			