




Superseded

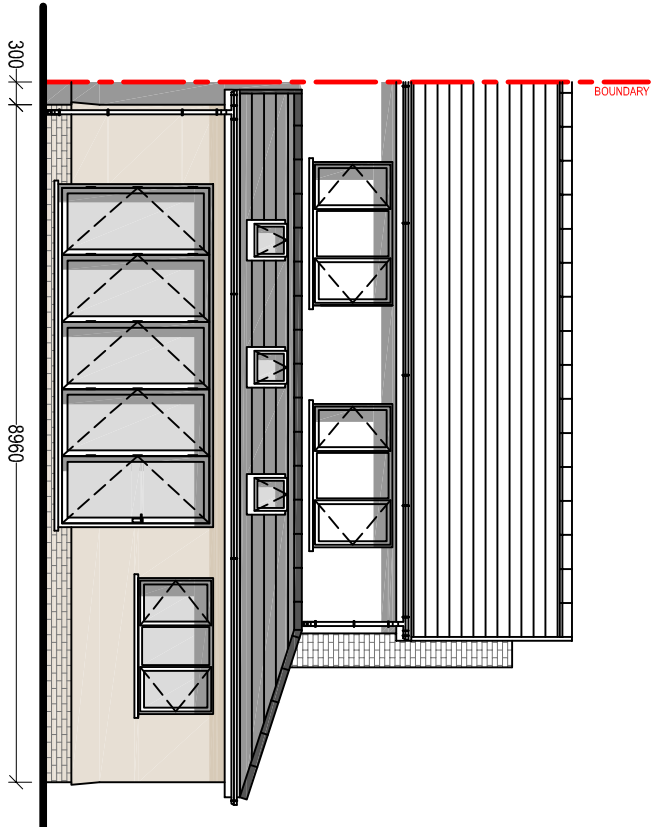


PROPOSED REAR ELEVATION
Scale 1:100

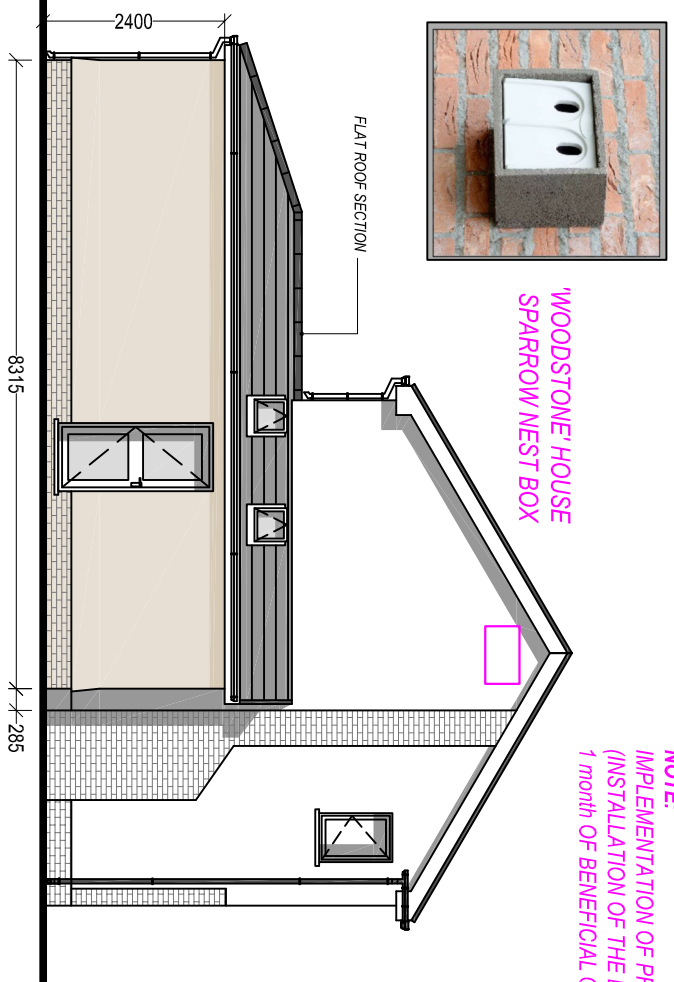


PROPOSED SIDE ELEVATION
Scale 1:100

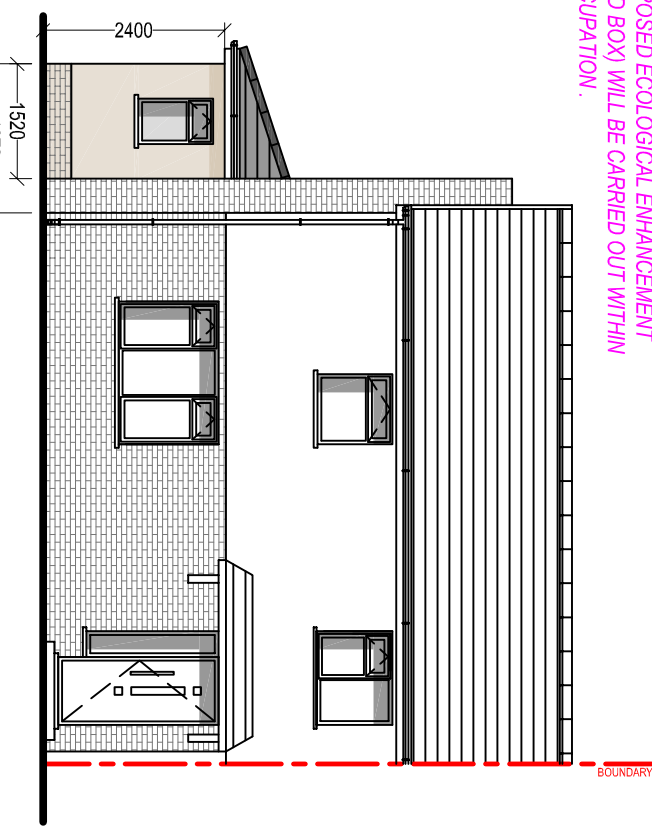

PROPOSED FRONT ELEVATION
Scale 1:100

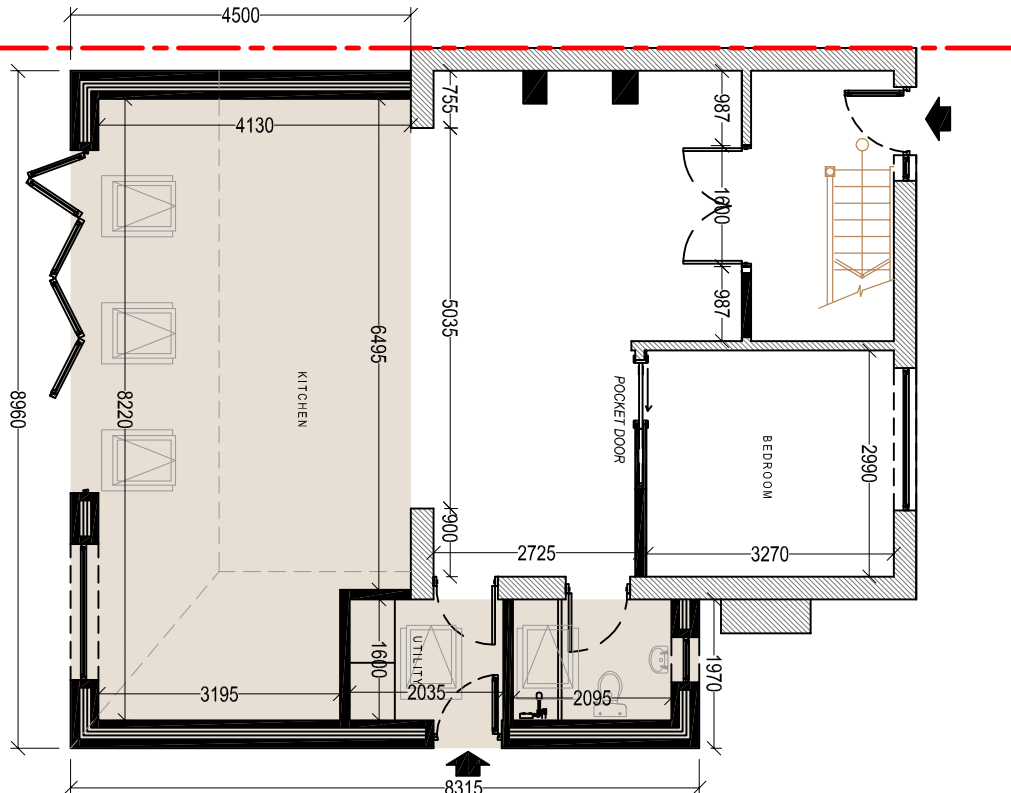

PROPOSED GROUND FLOOR PLAN
Scale 1:100

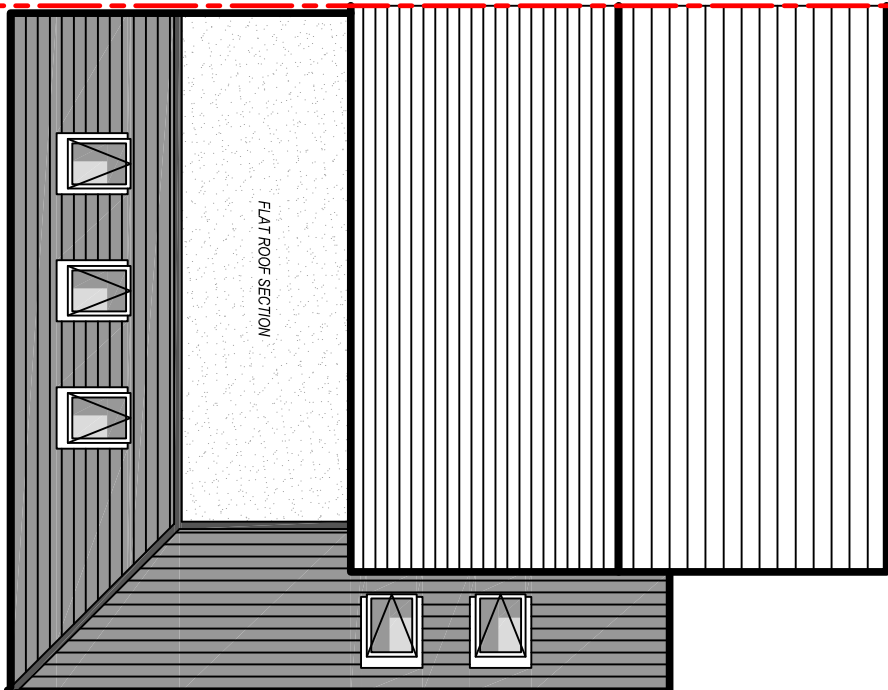

PROPOSED ROOF PLAN
Scale 1:100

PROPOSED MATERIAL FINISHES:

Roof Covering:

Concrete interlocking tiles (to match existing)
Concrete ridge tile (to match existing)
Rubber EPDM to flat section

Wall Covering:

Rendered Masonry (to match existing)

Windows & Doors:

uPVC Double Glazed.
Colour: Black (to match existing)

Weather boarding:

uPVC bullnosed
Colour: Black (to match existing)

Rainwater goods:

Plastic, universal
Colour: Black (to match existing)

P L A N N I N G

Drawing Title: PROPOSED ELEVATIONS & FLOOR PLAN

Drawing No: CPD-004

Revision:

Date: 18-07-2024

Revised:

Scale(s): 1:100

Paper Size: A3



Cwm Planning & Design Ltd.
(Civil, Structural & Architectural)