

**NOTE:**  
IMPLEMENTATION OF PROPOSED ECOLOGICAL ENHANCEMENT  
(INSTALLATION OF THE BIRD BOX) WILL BE CARRIED OUT WITHIN  
1 month OF BENEFICIAL OCCUPATION OF THE PROPOSED GARAGE.

WOODSTONE HOUSE  
SPARROW NEST BOX



**MATERIAL FINISHES:**


**Roof Covering:**  
Concrete Interlocking tile - Anthracite  
Concrete ridge tile - Anthracite

**Wall Covering:**  
Rendered Masonry - Ivory / Off-white  
Facing Brick Plinth - Staffordshire Blue  
Cladding - Composite (Woodgrain) Colour - TBC

**Windows & Doors:**  
uPVC Double Glazed.  
Colour: Black / Anthracite


**Weather boarding:**  
uPVC bullnosed  
Colour: Black

**Rainwater goods:**  
Plastic, universal  
Colour: Black

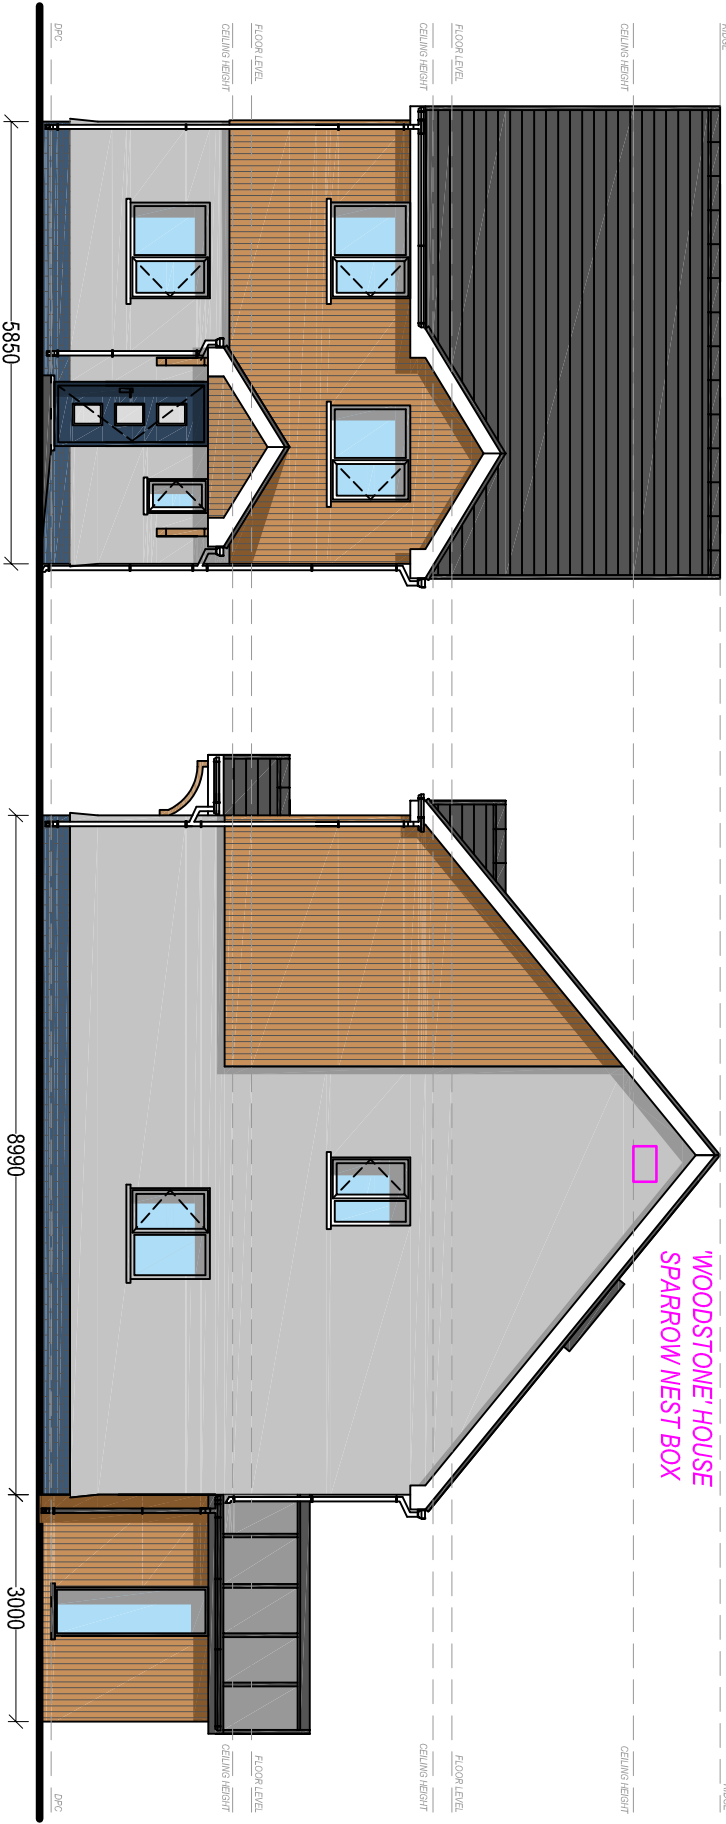

PROPOSED FRONT ELEVATION  
Scale 1:100

PROPOSED SIDE ELEVATION  
Scale 1:100

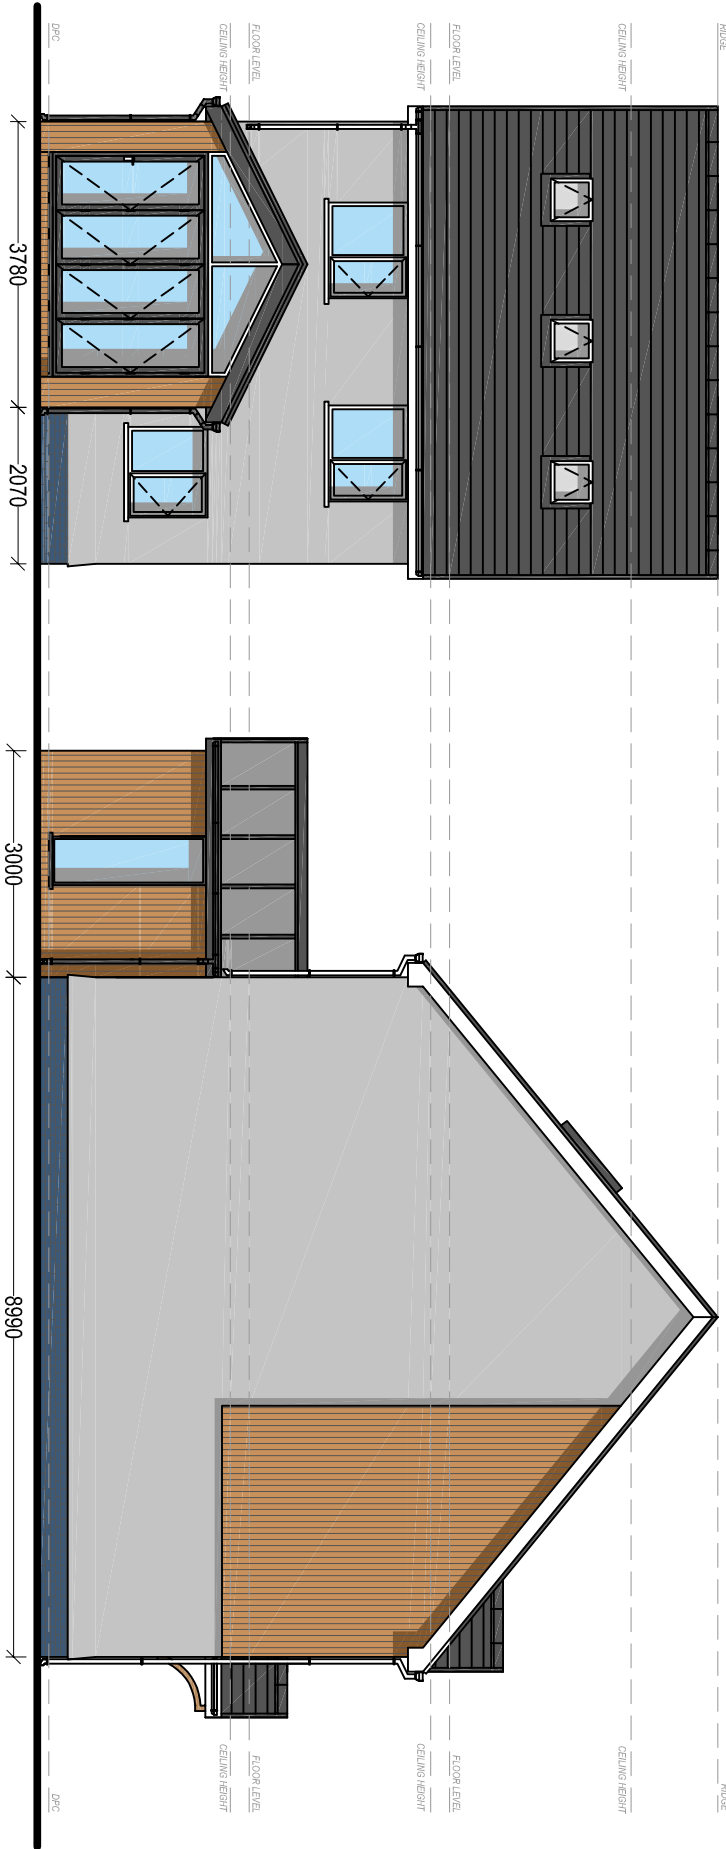

PROPOSED REAR ELEVATION  
Scale 1:100

PROPOSED SIDE ELEVATION  
Scale 1:100

Client:  
  
Mr. Iwan Thomas  
60 Glyn Road  
Lower Brynamman

Project Title:  
  
**PROPOSED  
DETACHED DWELLINGS**  
on Plot to Rear of 60 Glyn Road  
(access off Maes y Glyn)

General Notes  
1. Do not scale from this drawing. Take figures from notes only.  
2. Dimensions are in millimetres unless otherwise stated.

Drawing Issue:

**PLANNING**

|                                    |            |             |    |
|------------------------------------|------------|-------------|----|
| Drawing Title: PROPOSED ELEVATIONS |            |             |    |
| Drawing No:                        | CPD-003    | Revision:   |    |
| Date:                              | 23-04-2024 | Revised:    |    |
| Scale(s):                          | 1:100      | Paper Size: | A3 |



**Cwm Planning & Design Ltd.**  
(architectural and Draughting Services)