




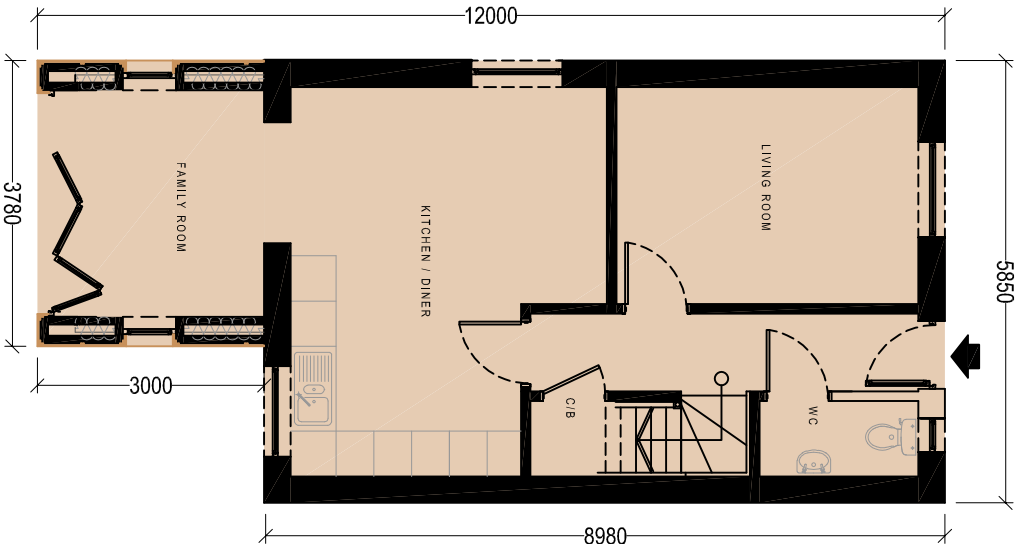

PROPOSED GROUND FLOOR PLAN
Scale 1:100

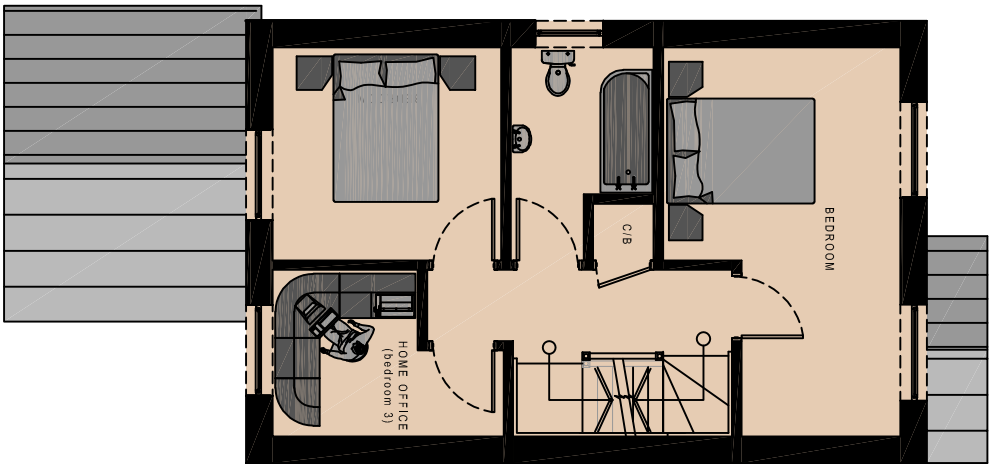

PROPOSED FIRST FLOOR PLAN
Scale 1:100

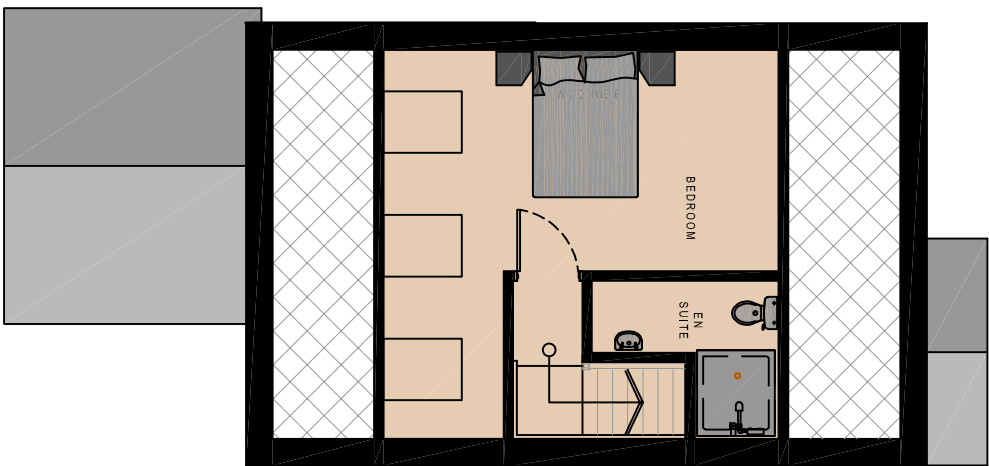

PROPOSED LOFT FLOOR PLAN
Scale 1:100

Client:

Mr. Iwan Thomas
60 Glyn Road
Lower Brynamman

Project Title:

PROPOSED
DETACHED DWELLINGS
on Plot to Rear of 60 Glyn Road
(access off Maes y Glyn)

General Notes:

- 1. Draw and scale from this drawing. Take figures as dimensions only.
- 2. Dimensions are in millimetres unless otherwise stated.

Drawing Issue:

PLANNING

Drawing Title:

PROPOSED FLOOR PLANS

Drawing No:	CPD-004	Revision:	
Date:	29-04-2024	Revised:	
Scale(s):	1:100	Paper Size:	A3



Cwm Planning & Design Ltd.
(architectural and draughting services)