


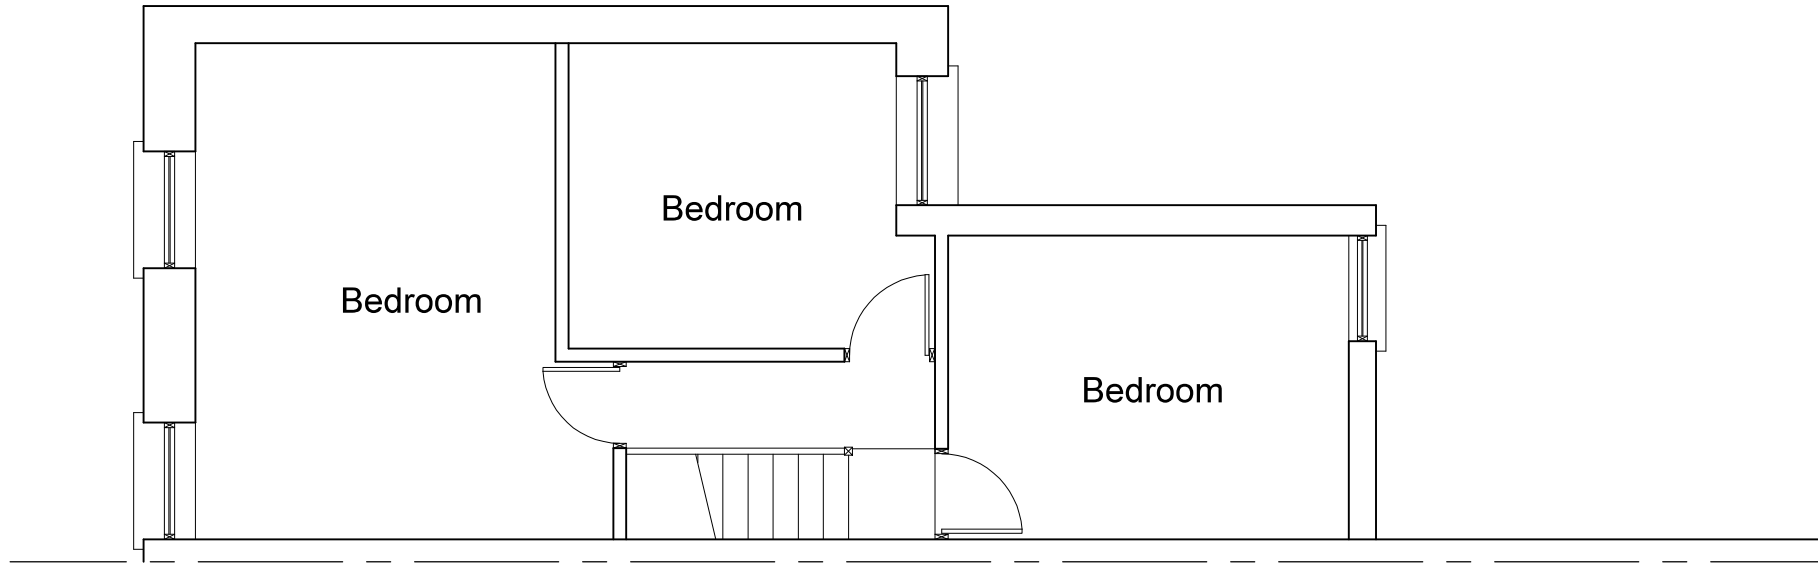

Existing First Floor Plan

Job No: 01:02
Drawing No: A01
Rev: /
Scale: 1:75

No.	REVISION	by	date	No.	REVISION	by	date
/		/	/				

NOTES
1 Do not scale from this drawing
2 All dimensions to be checked on site
3 All concrete must be vibrated

STAGE
PRELIMINARY

REFER ALSO TO THE FOLLOWING:
Drawings:

Bending Schedules:

CLIENT
SOPHIE PUGH
10, Pen Yr Heol
Skewen
Neath

Clive Pugh
DESIGN SERVICES LTD

Raynor 32 Drummau Road, Skewen, Neath. SA10 6NW
Telephone : 07973 691841
Email : pugh422@btinternet.com

Job title
10, Pen Yr Heol

Drawing title
Existing First Floor Plan

drawn	CP	01/08/2024
checked	SP	01/08/2024
approved		

Job No:	Drawing No:	Rev:
01:02	A01	/

scales: 1:75