




Existing Rear Elevation

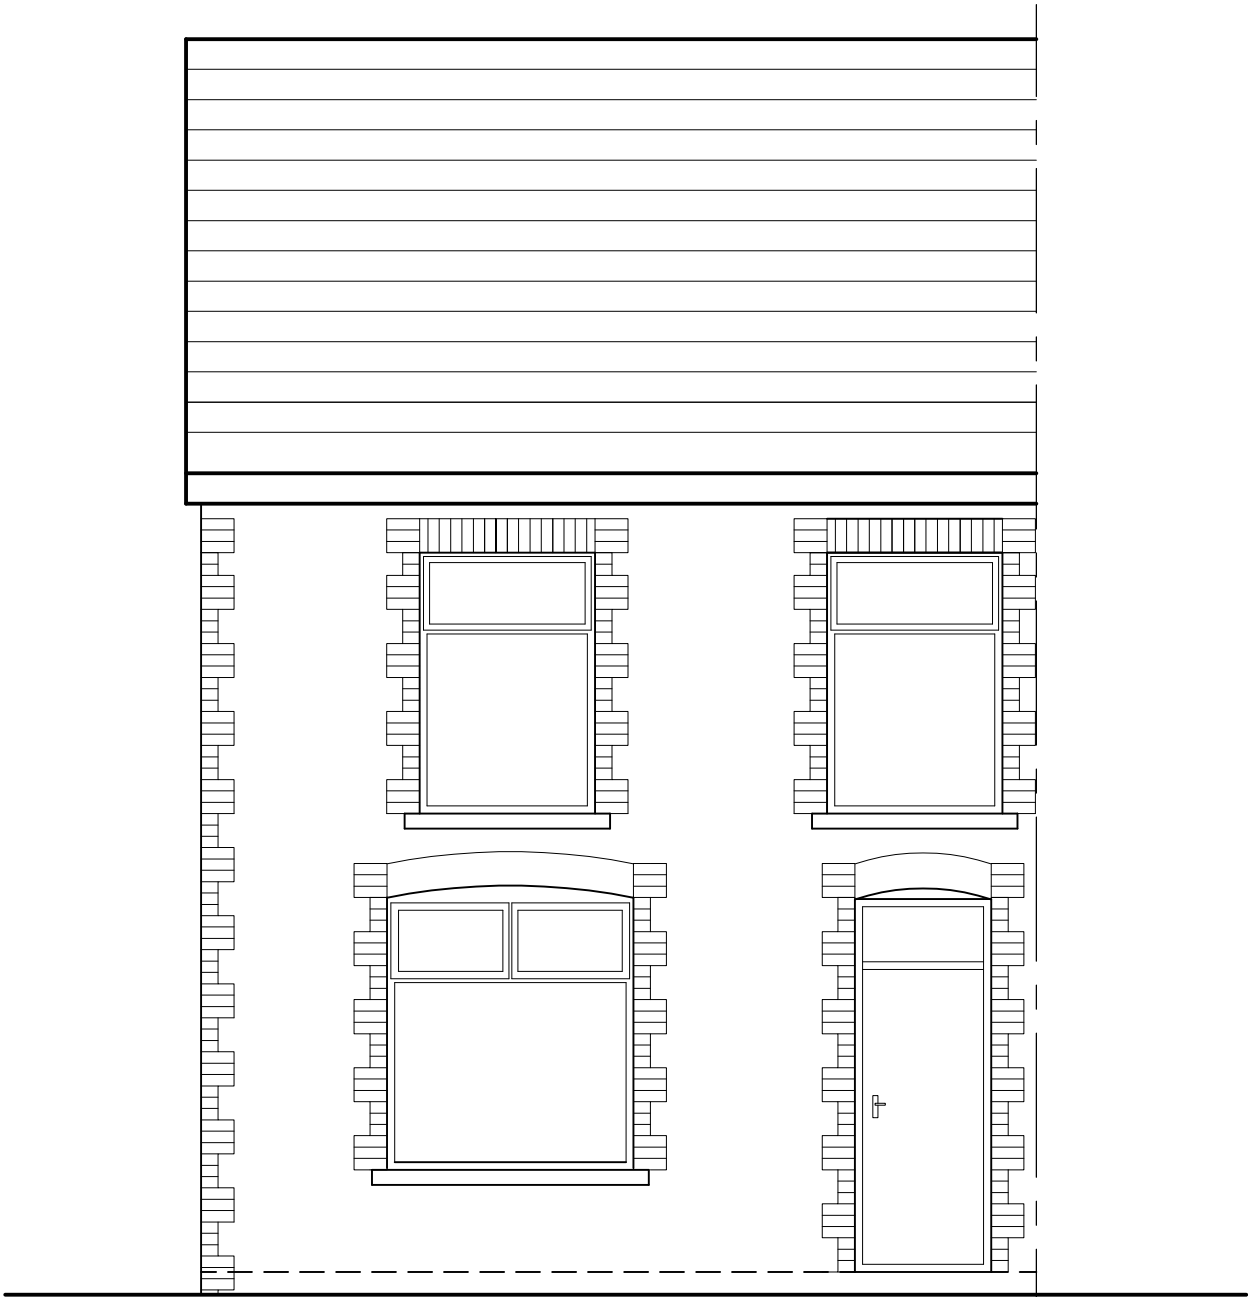

Existing Front Elevation

Job No: 01:02  
Drawing No: A01  
Rev: /  
Scale: 1:50

| No. | REVISION | by | date | No. | REVISION | by | date |
|-----|----------|----|------|-----|----------|----|------|
| 1   |          |    |      | 1   |          |    |      |
| 2   |          |    |      | 2   |          |    |      |
| 3   |          |    |      | 3   |          |    |      |

NOTES  
1 Do not scale from this drawing  
2 All dimensions to be checked on site  
3 All concrete must be vibrated

STAGE  
**PRELIMINARY**

REFER ALSO TO THE FOLLOWING:  
Drawings:  
  
Bending Schedules:

CLIENT  
**Sophie Pugh**  
10, Pen-yr-Heol  
Skewen  
Neath

Clive Pugh  
**DESIGN SERVICES LTD**

Raynor 32 Drummau Road, Skewen, Neath. SA10 6NW  
Telephone : 07973 691841  
Email : pugh422@btinternet.com

Job title  
**10, Pen Yr Heol**

Drawing title  
**Existing Elevations**

|          |    |            |
|----------|----|------------|
| drawn    | CP | 01/08/2024 |
| checked  | SP | 01/08/2024 |
| approved |    |            |

|              |             |          |
|--------------|-------------|----------|
| Job No:      | Drawing No: | Rev:     |
| <b>01:02</b> | <b>A01</b>  | <b>/</b> |

scales: 1:50