




Proposed Rear Elevation

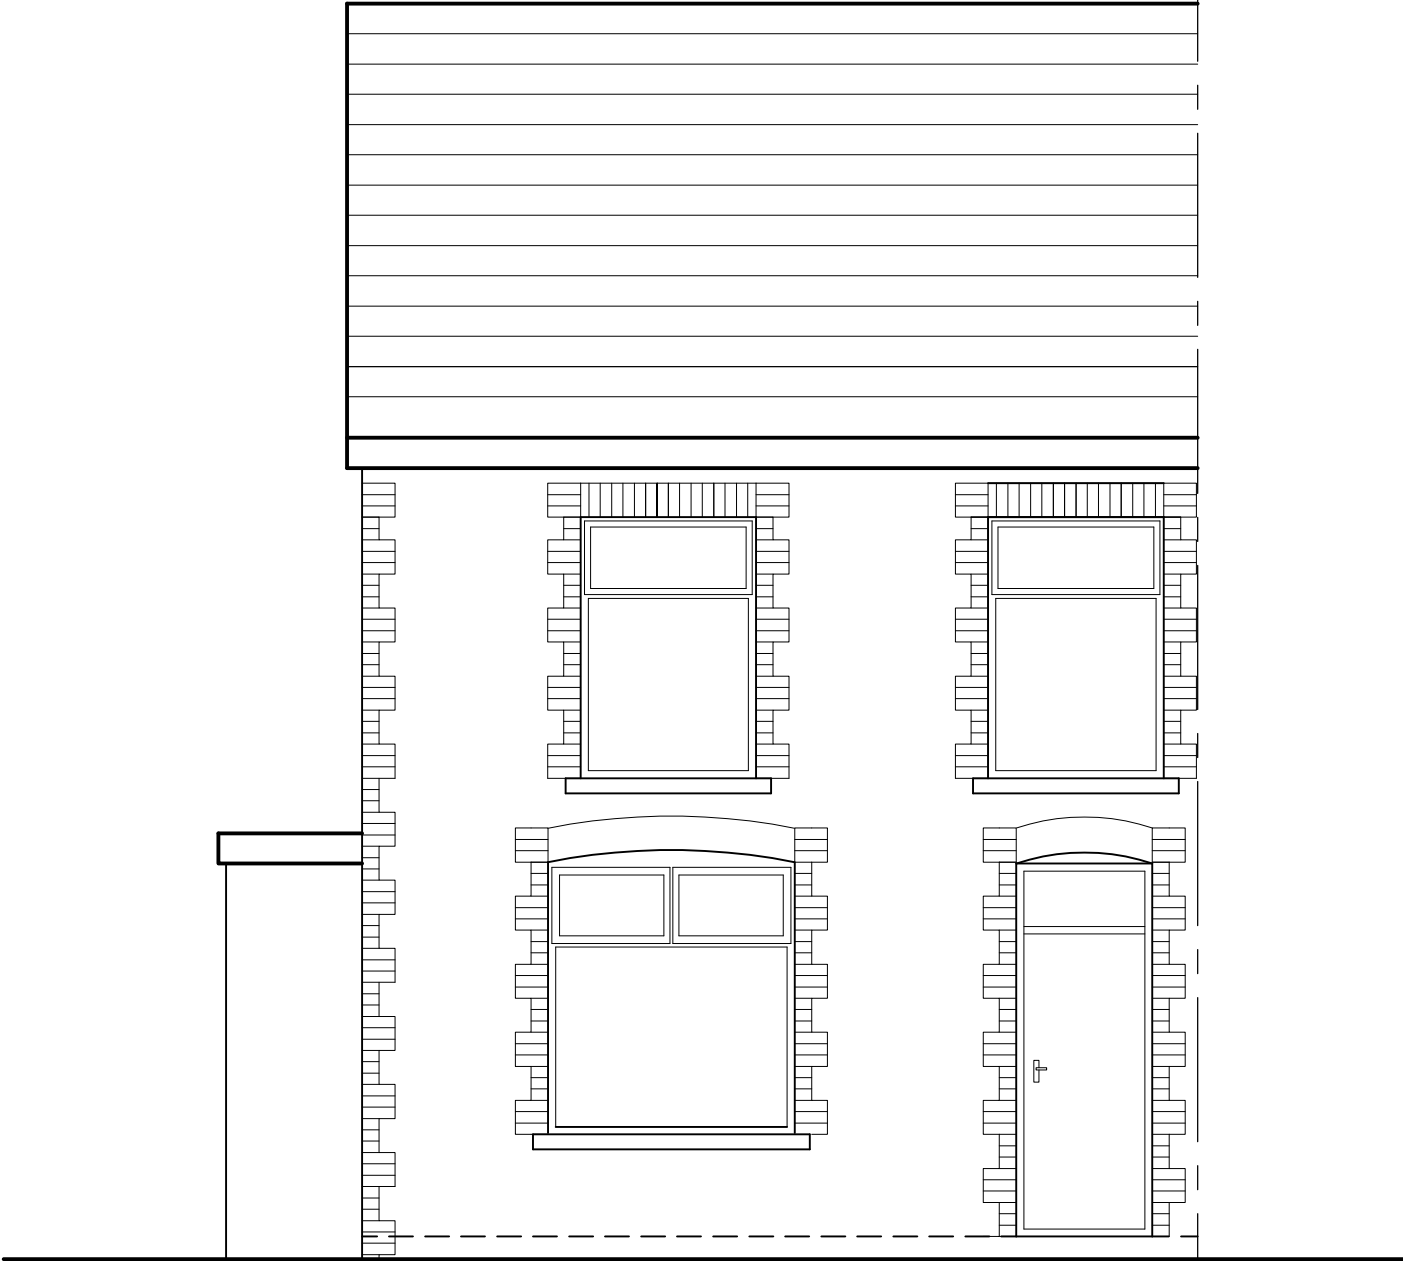

Proposed Front Elevation

Job No: 01:02
Drawing No: A01
Scale: 1:50

No.	REVISION	by	date	No.	REVISION	by	date
1				1			

NOTES
1 Do not scale from this drawing
2 All dimensions to be checked on site
3 All concrete must be vibrated

STAGE
PRELIMINARY

REFER ALSO TO THE FOLLOWING:
Drawings:

Bending Schedules:

CLIENT
SOPHIE PUGH
10, Pen-Yr Heol
ADDRESS
ADDRESS

Clive Pugh
DESIGN SERVICES LTD

Raynor 32 Drummau Road, Skewen, Neath. SA10 6NW
Telephone : 07973 691841
Email : pugh422@btinternet.com

Job title
10 Pen Yr Heol

Drawing title
Proposed Elevations

drawn	J&N	01/01/02
checked	J&N	01/01/02
approved		

Job No:	Drawing No:	Rev:
01:02	A01	/

scales: 1:50