



12/09/2024 16:14:37
M:\RCA Job Files\217 Job\21713 - New Child Care Unit, Waun Wen, Cwmadon, Neath Port Talbot SA12 9TB - TRAF - RCA Civil Drawings\2455-21713-RCA-01-ZZ-DR-C-04-01-XX-DR-04\21713-RCA-01-ZZ-DR-C-04-01-XX-DR-04.dwg
M:\RCA Job Files\217 Job\21713 - New Child Care Unit, Waun Wen, Cwmadon, Neath Port Talbot SA12 9TB - TRAF - RCA Civil Drawings\2455-21713-RCA-01-ZZ-DR-C-04-01-XX-DR-04\21713-RCA-01-ZZ-DR-C-04-01-XX-DR-04.dwg

DO NOT SCALE

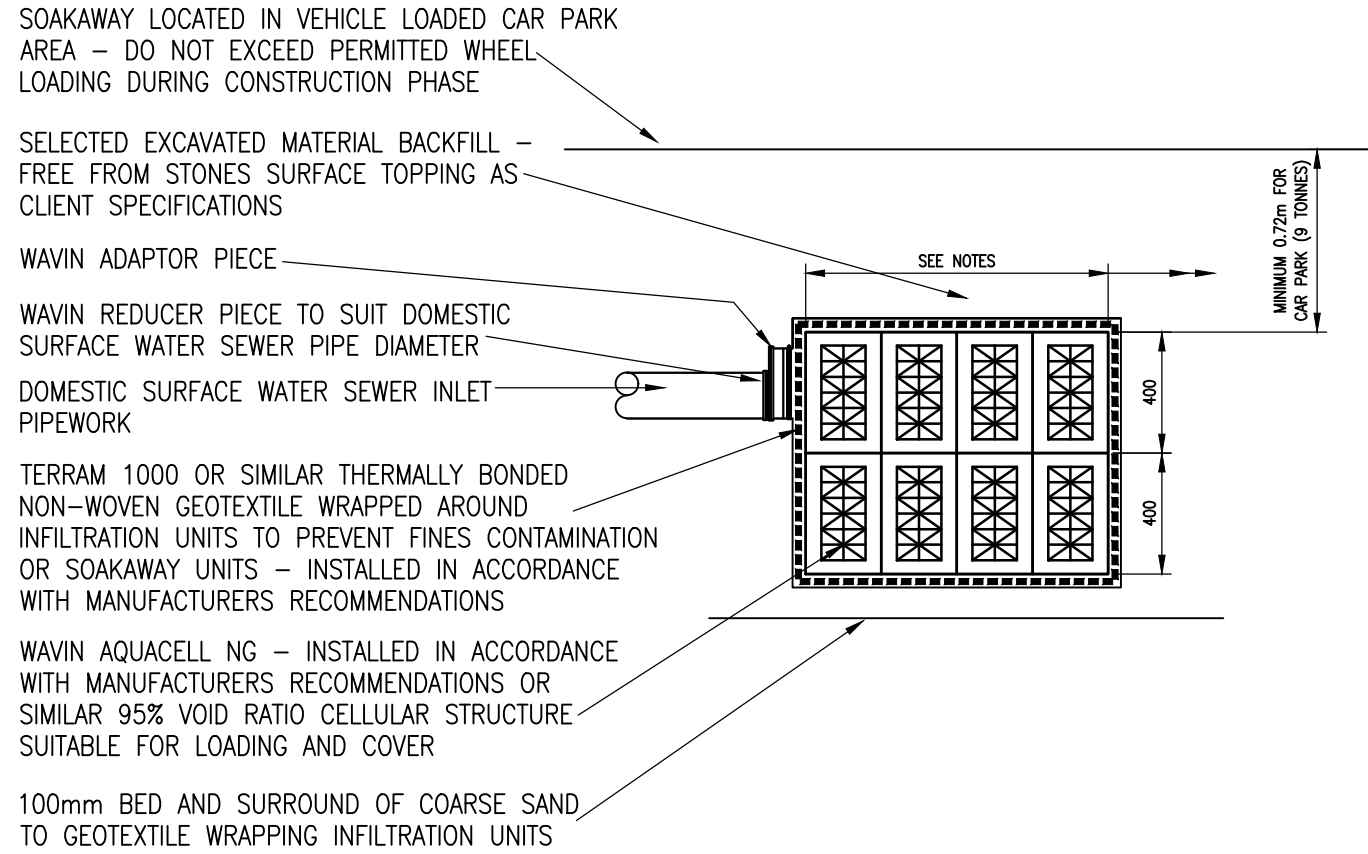


TYPICAL SURFACE WATER SOAKAWAY SECTION

(REFER TO SITE PLAN NOTES FOR REQUIRED NUMBER OF UNITS AND CONFIGURATION)
SCALE 1:25

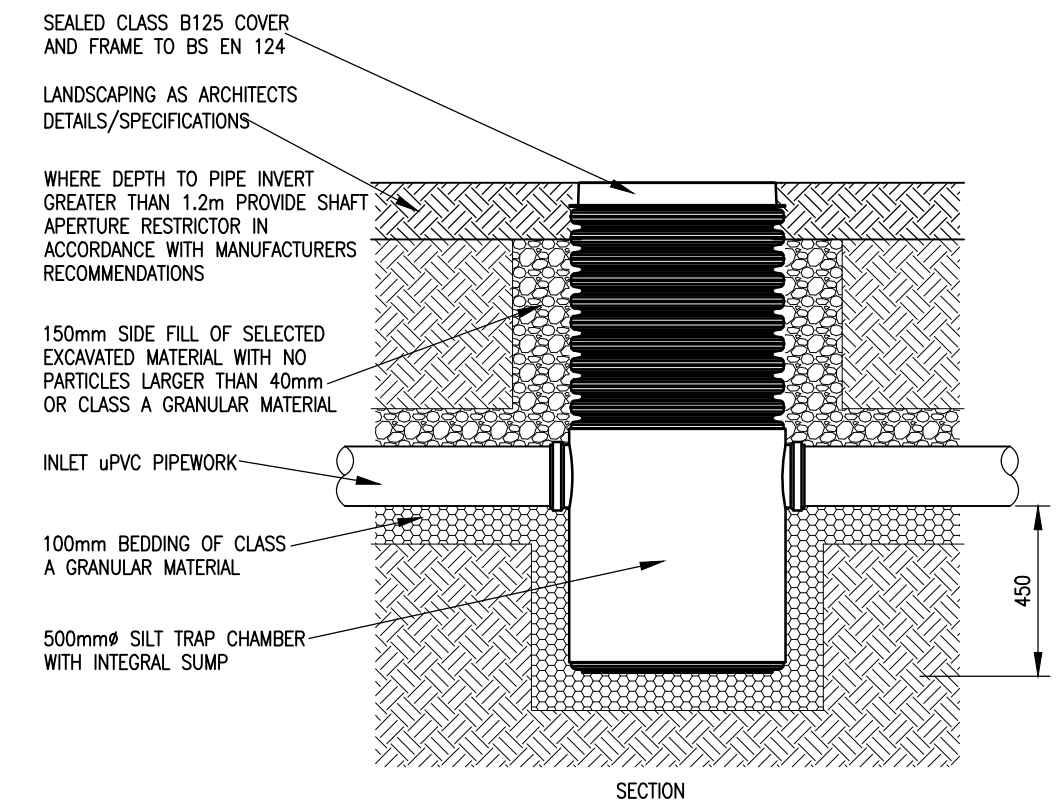


TYPICAL OSMA SILT TRAP DETAIL (BS EN 124 CLASS A15 COVER)

MAXIMUM INSTALLATION DEPTH FROM COVER LEVEL TO BASE OF SUMP = 3m

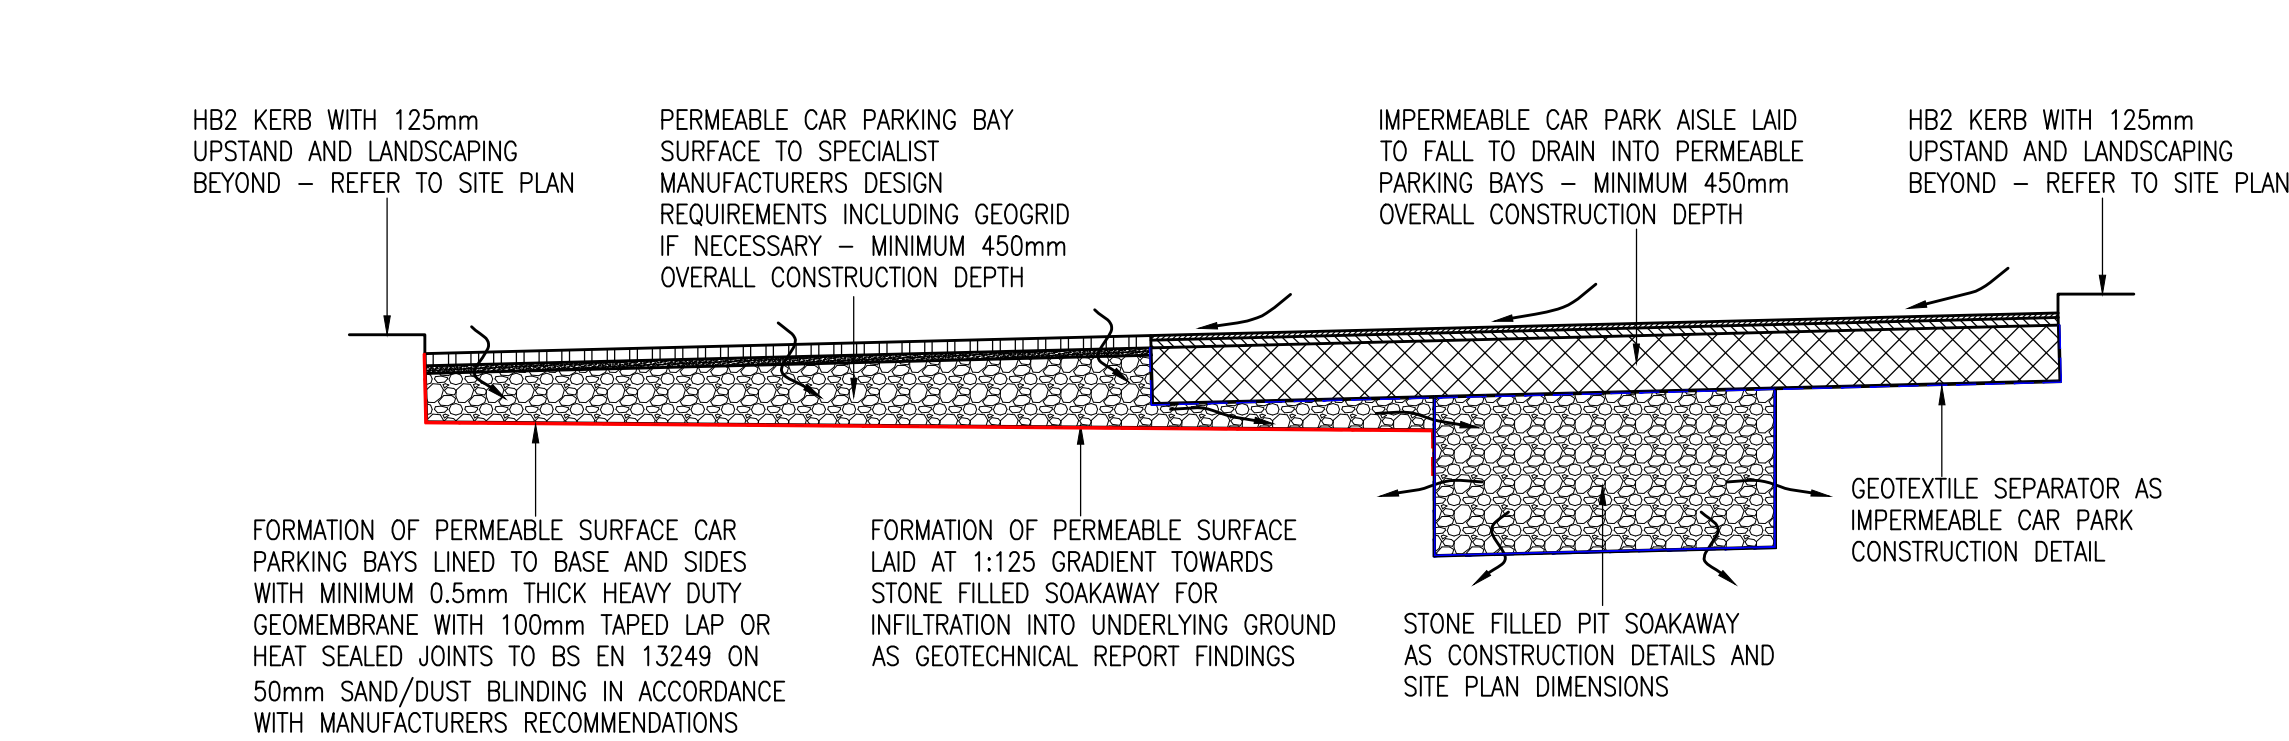


PUBLIC CAR PARKING DRAINAGE SECTION

SCALE 1:50

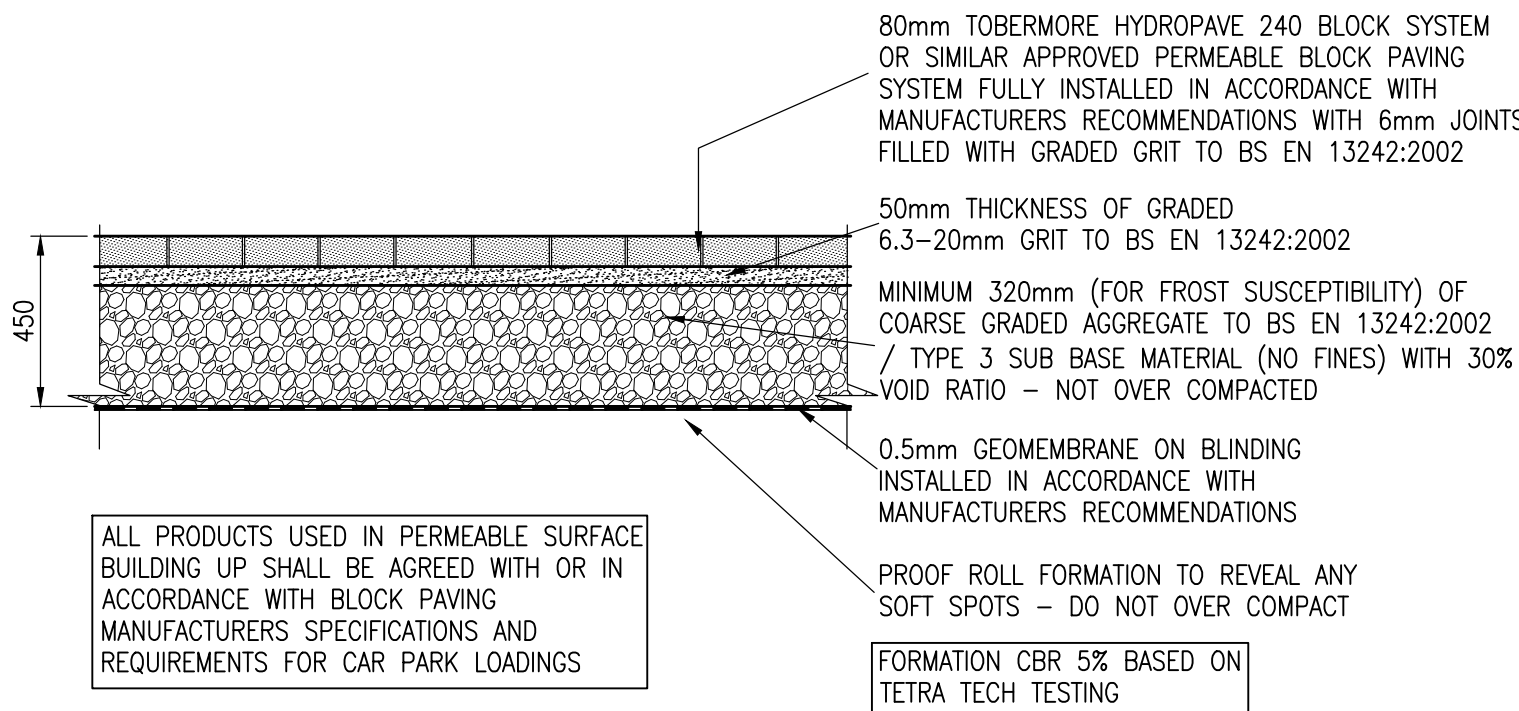


PERMEABLE CAR PARKING CONSTRUCTION SECTION

SCALE 1:20

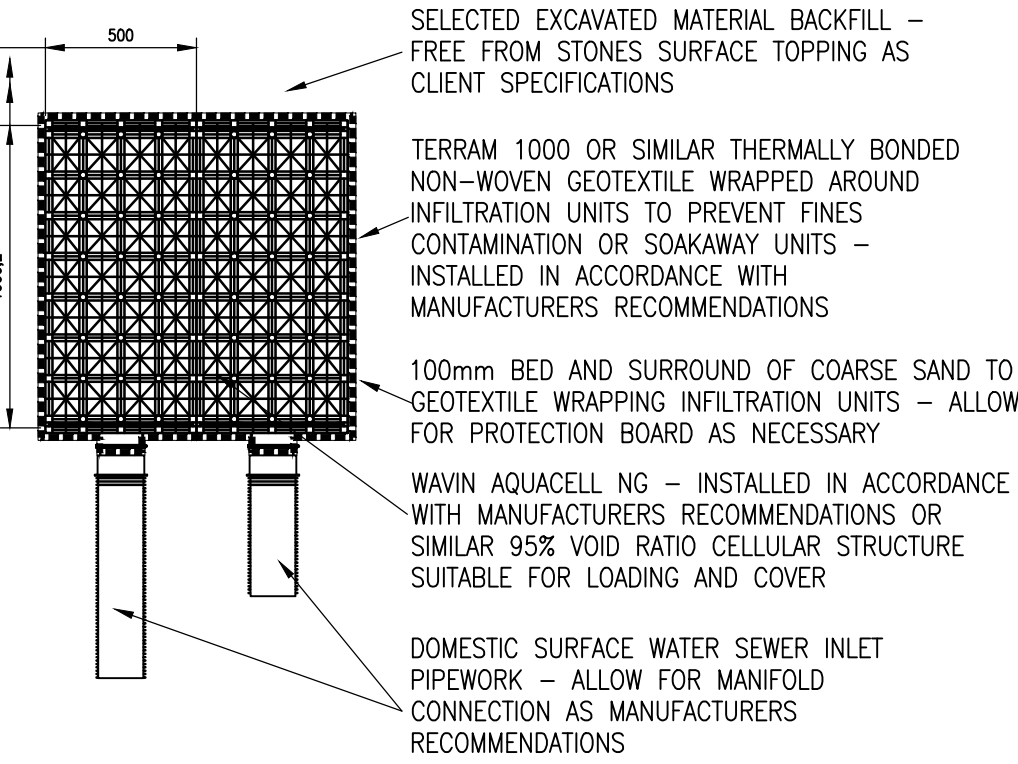


TYPICAL SURFACE WATER SOAKAWAY PLAN

(REFER TO SITE PLAN NOTES FOR REQUIRED NUMBER OF UNITS AND CONFIGURATION)
SCALE 1:25

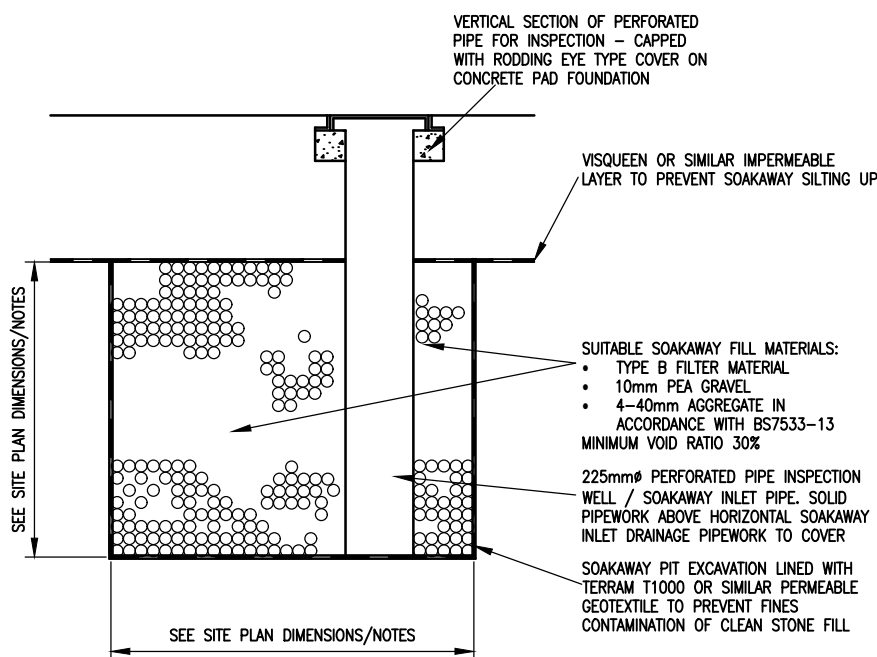


STONE FILL PIT SOAKAWAY SECTION

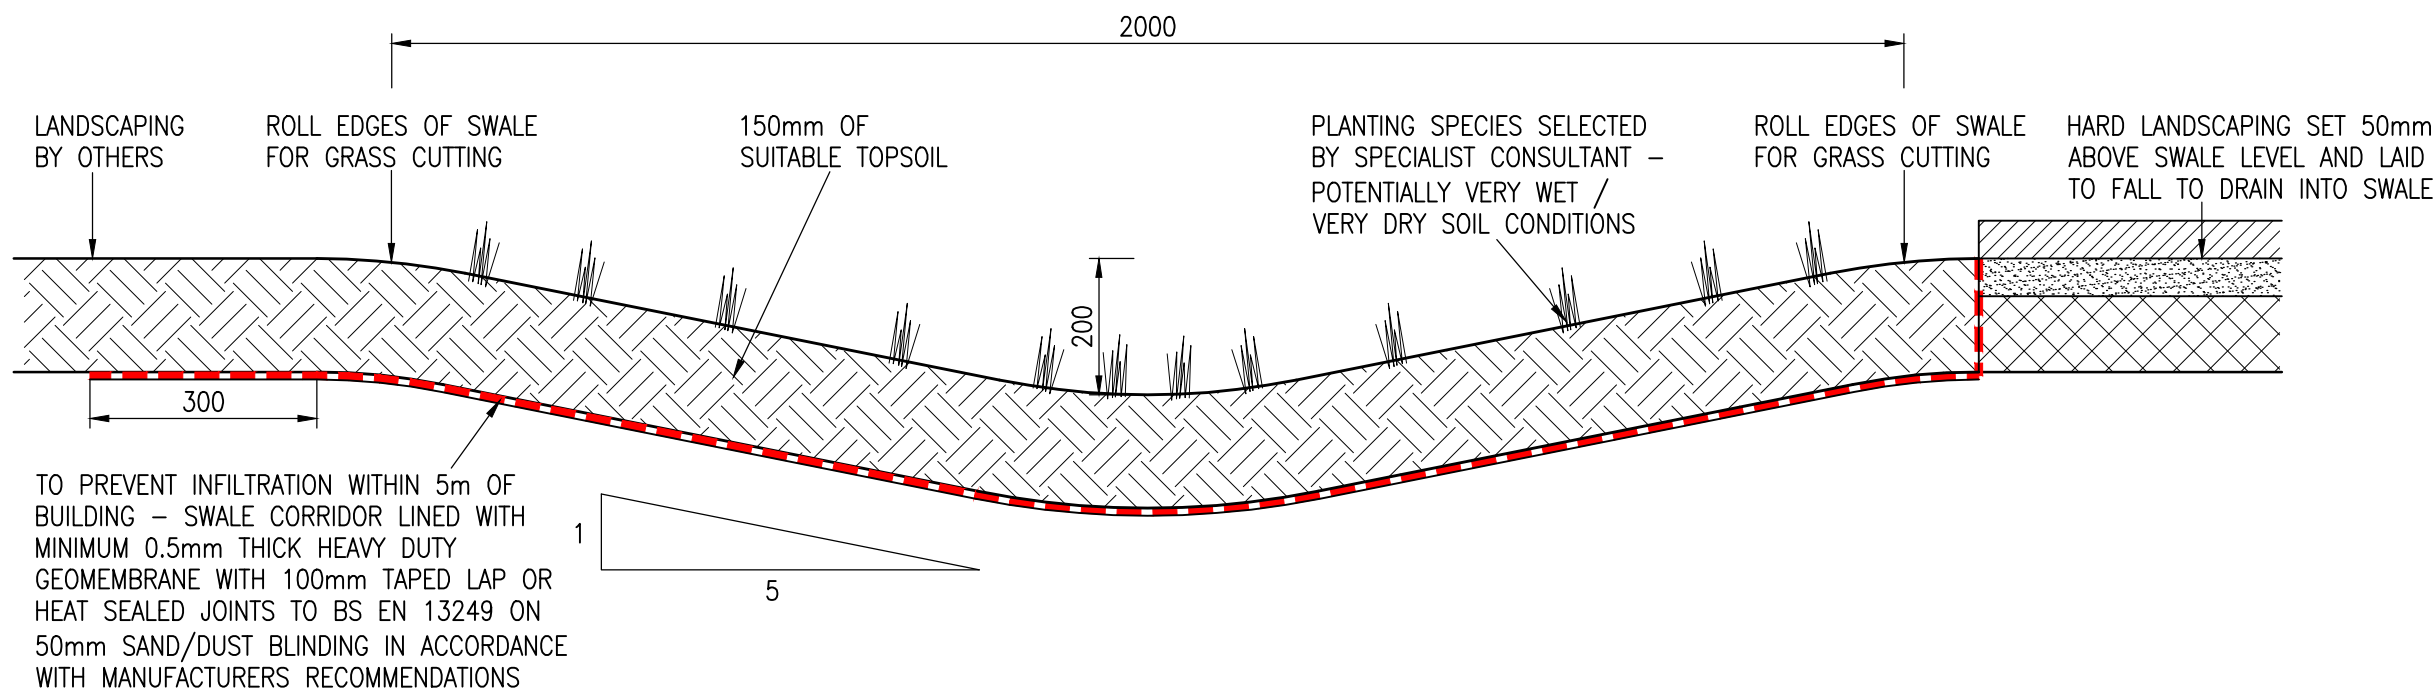

200mm DEEP 1:5 SWALE SECTION

SCALE 1:10

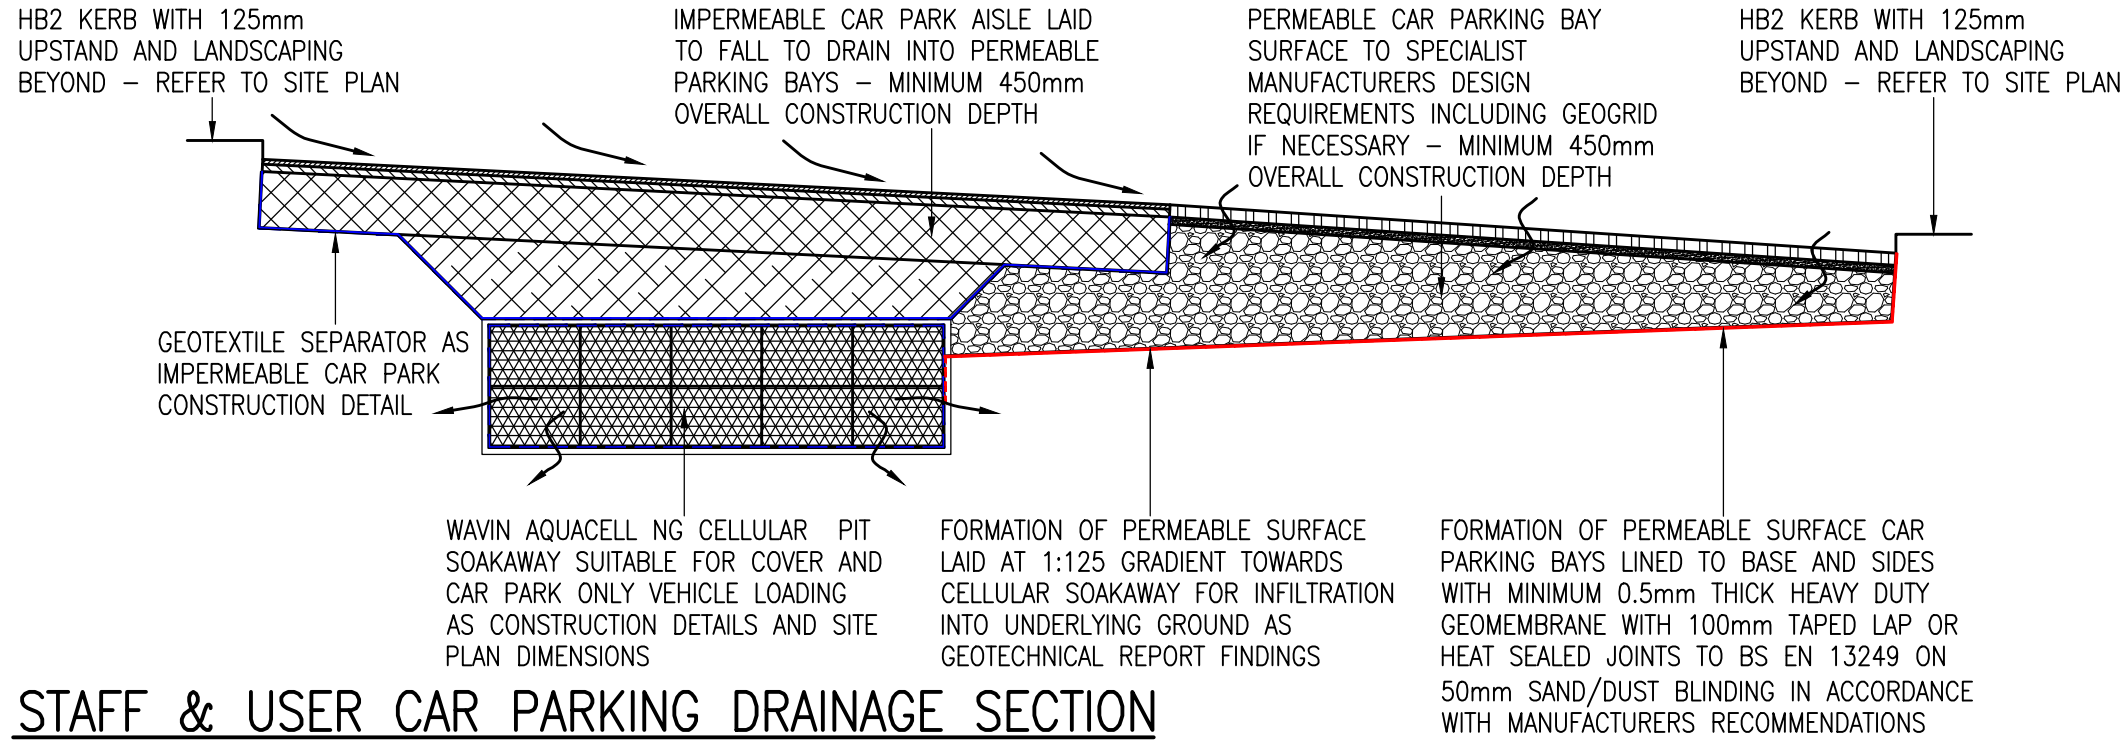

STAFF & USER CAR PARKING DRAINAGE SECTION

SCALE 1:50

SUGGESTED SWALE PLANTING

(Sow at 5 grms/m2) - For sowing in base of swales

- 0% Wild flowers
- 0.5% Achillea ptarmica Sneezewort
- 1.0% Alisma plantago-aquatica Water-Plantain
- 2.0% Angelica sylvestris Wild Angelica
- 1.0% Cardamine pratensis Cuckoo Flower
- 1.0% Dipsacus Fullonum Teasel
- 1.0% Eupatorium cannabinum Hemp Agrimony
- 2.5% Filipendula ulmaria Meadowsweet
- 1.0% Mentha aquatica Water Mint
- 1.0% Myosotis scorpiodes Water Forget-Me-Not
- 2.5% Iris pseudacorus Yellow Iris
- 1.5% Lotus pedunculatus Greater Birdfoot Trefoil
- 1.0% Lychnis Flos-cuculi Ragged Robin
- 1.7% Lycopus europaeus Gypswort
- 1.0% Lythrum salicaria Purple Loosestrife
- 0.3% Pulicaria dysentrica Fleabane
- 1.0% Succisa pratensis Devil's Bit Scabious

0% Grasses (w = wild)

- 8.0% Agrostis stolonifera (w) Creeping Bent
- 4.0% Alopecurus pratensis (w) Meadow Foxtail
- 2.0% Anthoxanthum odoratum (w) Sweet Vernal Grass
- 1.0% Briza media (w) Quaking Grass
- 40.0% Cynosurus cristatus Crested Dogstail
- 1.0% Deschampsia cespitosa (w) Tufted Hair-Grass
- 24.0% Festuca rubra ssp juncea
- (w) Slender Creeping Red Fescue

- THIS DRAWING IS COPYRIGHT AND SHOULD BE READ IN CONJUNCTION WITH ALL OTHER RCA AND ARCHITECTS DRAWINGS AND SPECIFICATIONS RELATING TO THIS PROJECT AND SOWERS FOR ADOPTION 7th EDITION, DOWN ADDENDUM DOCUMENTS, SPECIFICATION FOR HIGHWAY WORKS AND POWYS COUNTY COUNCIL TECHNICAL SPECIFICATIONS.
- ALL DIMENSIONS SHALL BE CHECKED PRIOR TO CONSTRUCTION OR MANUFACTURE. ANY DISCREPANCY TO BE REPORTED TO THE ENGINEERS IMMEDIATELY.
- DO NOT SCALE THIS CAD DRAWING WORK TO FIGURED DIMENSIONS ONLY - IF IN DOUBT ASK.
- ALL DIMENSIONS ARE IN mm (MILLIMETRES) UNLESS OTHERWISE STATED.
- MATERIALS AND WORKMANSHIP - ALL WORK SHALL COMPLY WITH THE CURRENT RELEVANT BRITISH STANDARDS, BUILDING REGULATIONS, HEALTH & SAFETY REGULATIONS, SOWERS FOR ADOPTION AND THE SPECIFICATIONS SHOWN.
- PIPEWORK TO CONFORM TO THE FOLLOWING - PLASTIC PVC-U DRAINAGE SYSTEMS WITH FLEXIBLE JOINTS TO BS4660 OR BS5481.
- FLEXIBLE JOINTS SHALL BE PROVIDED TO ALL PIPES WITHIN 600mm OF INNER FACE OF MANHOLE PROTECTING PIPES SHALL BE SURROUNDED WITH 150mm GRADE 60/40/20/14 CONCRETE CAST MONOLITHICALLY WITH THE MANHOLE BASE.
- PIPES SHALL HAVE GRANULAR BED AND SURROUND UNLESS OTHERWISE DETAILED. GRANULAR MATERIAL SHALL CONFORM TO BS882 (TABLE 1) AND SHOULD BE CAREFULLY PLACED AND CONSOLIDATED BY HAND IN THIN LAYERS.
- ALL PIPEWORK CONNECTIONS AT MANHOLES SHALL BE SOFFIT TO SOFFIT, APART FROM AT OUTLINE ATTENUATED STORAGE - SEE LONGITUDINAL SECTIONS / CHAMBER SCHEDULES.
- MANHOLE COVERS SHALL BE CO-ORDINATED WITH THE SURROUNDING AREA AND SHALL BE AS SPECIFIED ON THE DRAWINGS.
- TOLERANCES - COVERS SHALL BE SET AT, OR NOT MORE THAN 5mm BELOW THE SURROUNDING LEVEL. IN PAVED AREAS, INVERTS SHALL BE WITHIN 5mm OF GIVEN LEVEL, AND MAY NOT CAUSE THE AS-LAD GRADIENT OF THE PIPES TO VARY FROM THAT GIVEN ON THE DRAWING BY MORE THAN 10%.
- ADAPTABLE SEWERS LAID IN NON-ADAPTABLE AREAS I.E. GARDENS SHALL BE WITHIN AN EASEMENT ZONE AS PLANNED. NO BUILDING SHALL BE CONSTRUCTED WITHIN THIS EASEMENT ZONE.
- SPURS CONSTRUCTED FOR FUTURE DEVELOPMENTS TO BE "STOPPED UP" AT BLANK END TO PREVENT GROUND WATER INFILTRATION.

TABLE C	
NOMINAL PIPE DIAMETER (mm)	THICKNESS OF COMPRESSIBLE FILLER (mm)
LESS THAN 450	18
450 - 1200	36
EXCEEDING 1200	54

TABLE D PIPE BEDDING	
PIPE DIAMETER (mm)	GRANULAR MATERIAL SIZE (mm)
100	10 NOMINAL SINGLE SIZE
150	10 OR 14 NOMINAL SINGLE SIZE
150 - 500	10, 14 OR 20 NOMINAL SINGLE SIZE
OVER 500	10, 14, 20 OR 40 NOMINAL SINGLE SIZE

NOTES:

THE PROPERTY OF THIS DRAWING AND DESIGN IS VESTED IN ROGER CASEY ASSOCIATES AND MUST NOT BE COPIED OR REPRODUCED IN ANY WAY WITHOUT THE WRITTEN CONSENT OF ROGER CASEY ASSOCIATES.

THE CONTRACTOR IS TO CHECK ALL LEVELS AND DIMENSIONS BEFORE WORK COMMENCES, AND ANY DISCREPANCIES TO BE REPORTED IMMEDIATELY TO THE CONSULTANTS.

WORK TO FIGURED DIMENSIONS IN PREFERENCE TO SCALING.


THIS DRAWING IS TO BE READ IN CONJUNCTION WITH ALL OTHER ROGER CASEY ASSOCIATES DRAWINGS AND SPECIFICATIONS AND ALL OTHER CONSULTANTS DRAWINGS AND SPECIFICATIONS RELATING TO THIS PROJECT.

THE CONTRACTOR IS EXPECTED TO SUPPLY AND DO EVERYTHING NECESSARY FOR THE PROPER EXECUTION OF THE WORKS THAT MAY BE REASONABLY INFERRED FROM THE DRAWINGS AND SPECIFICATION, WHETHER REFERRED TO IN DETAIL OR NOT, WITHOUT EXTRA PAYMENT IN RESPECT THEREOF.

REV	DESCRIPTION	DRAWN	CHECK	DATE
C02	GEOTEXTILE ADDED TO IMPERMEABLE CONSTRUCTION BUILD UP TO SUIT LA COMMENTS	PWJL	PWJL	12/09/24
C01	CONSTRUCTION ISSUE	PWJL	PWJL	29/02/24
P01	FULL SAB APPLICATION ISSUE	PWJL	PWJL	23/11/23

DRAWING STATUS:

A1 - CONSTRUCTION

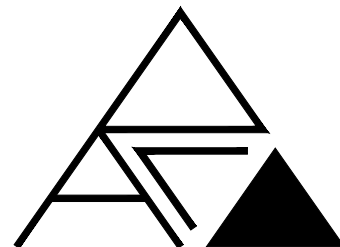

Roger Casey Associates

Consulting Civil & Structural Engineers

Ty Mansel, 6 Mansel Street,
Carmarthen,
Carmarthenshire SA31 1PX

T: 01267 222 646

Units 10 & 11, Merlin's Court,
Winch Lane, Haverfordwest,
Pembrokeshire SA61 1SB

T: 01437 762 795

E: office@rca-eng.co.uk

W: www.rca-eng.co.uk

CLIENT:



PROJECT:

**NEW CHILD CARE UNIT
WAUN WEN, CWMAFAN,
NEATH PORT TALBOT SA12 9TB**

DRAWING TITLE:

DRAINAGE CONSTRUCTION DETAILS - SHEET 2 OF 2

ORIGINAL DRAWING A1
© Roger Casey Associates Limited 2024

RCA PROJECT
REFERENCE No.: 21713

DRAWN BY: PWJL
DESIGN BY: PWJL
CHECKED BY: RSC
DATE: 29/06/23
SCALE: 1:25/20/10

DRAWING No.: 2455 -RCA-01-ZZ-DR -C- 04
REVISION: C02