



NO.	NOTES
1	All dimensions in millimetres unless otherwise stated.
2	Do not scale off drawing. All dimensions to be checked on site by contractor.
3	Drawings to be used for purposes of Planning Application only.
4	These are not Construction Drawings.
5	The contractor is to set out, check and co-ordinate all dimensions on site during the course of works.


- EXISTING WALLS
- PROPOSED WALLS

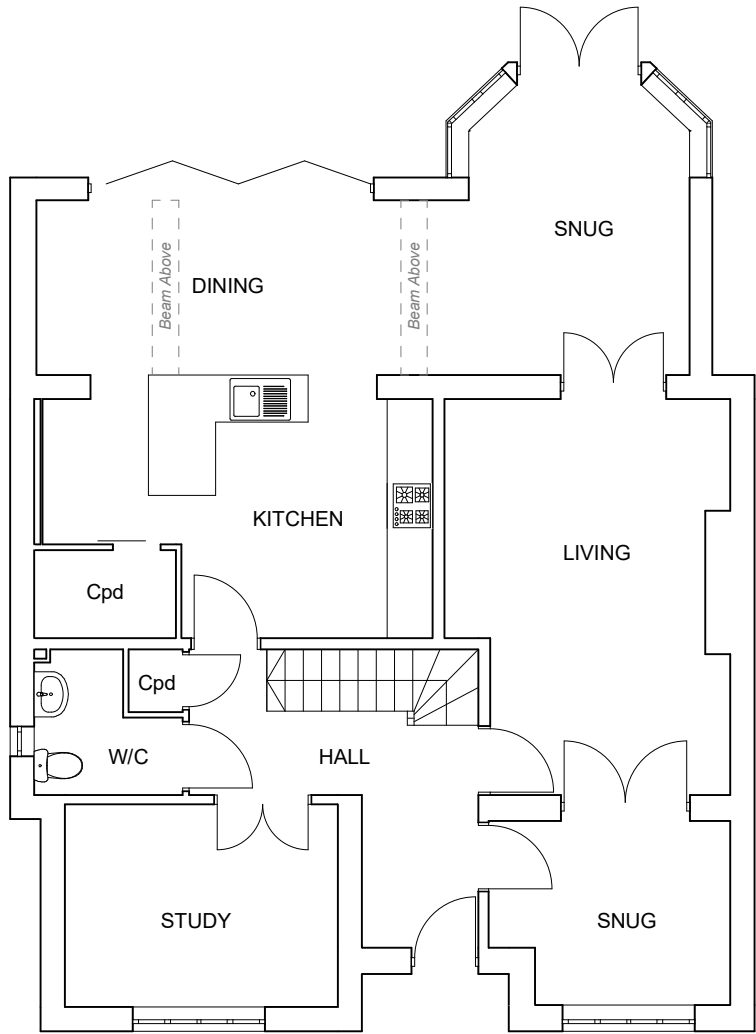

PROPOSED GROUND FLOOR

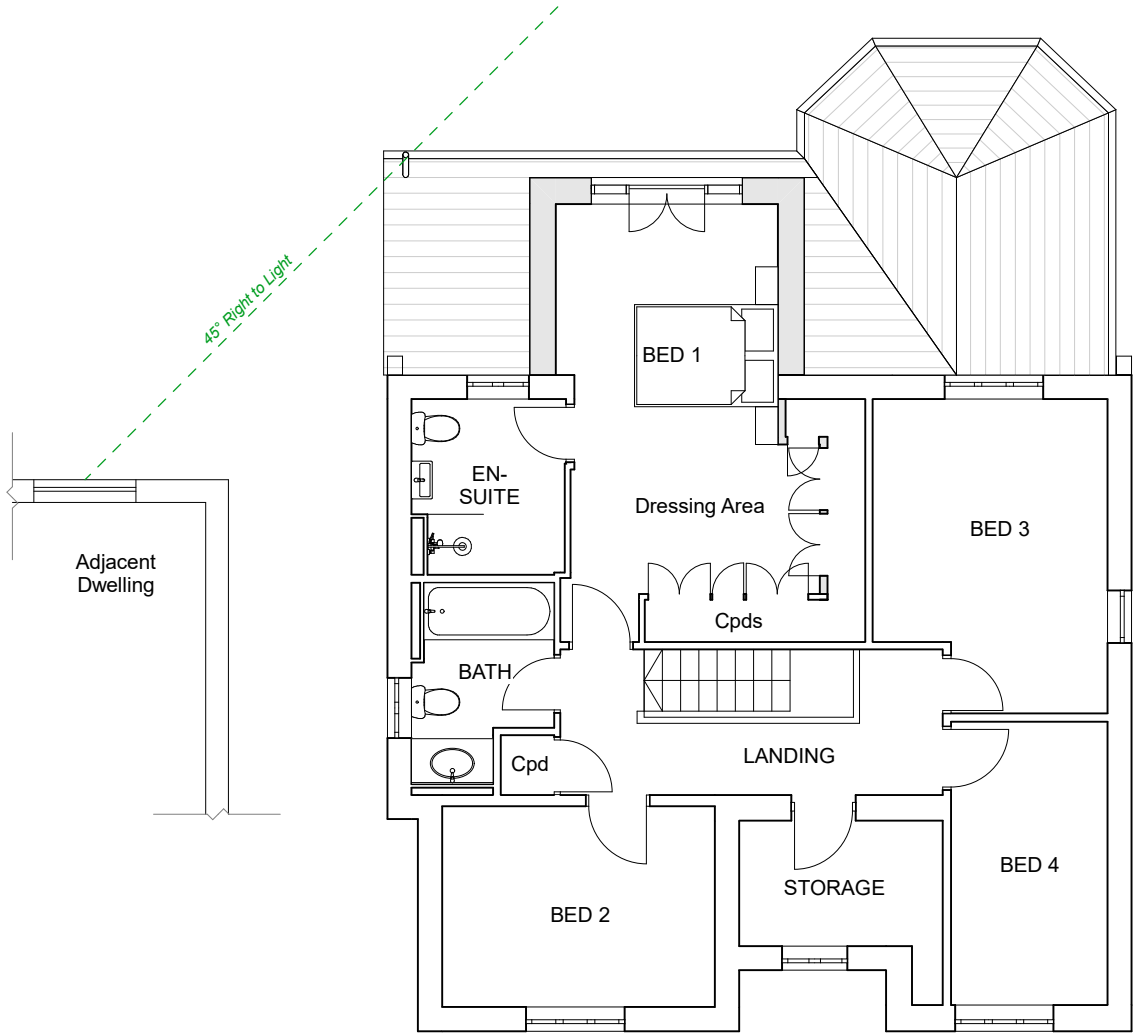

PROPOSED FIRST FLOOR

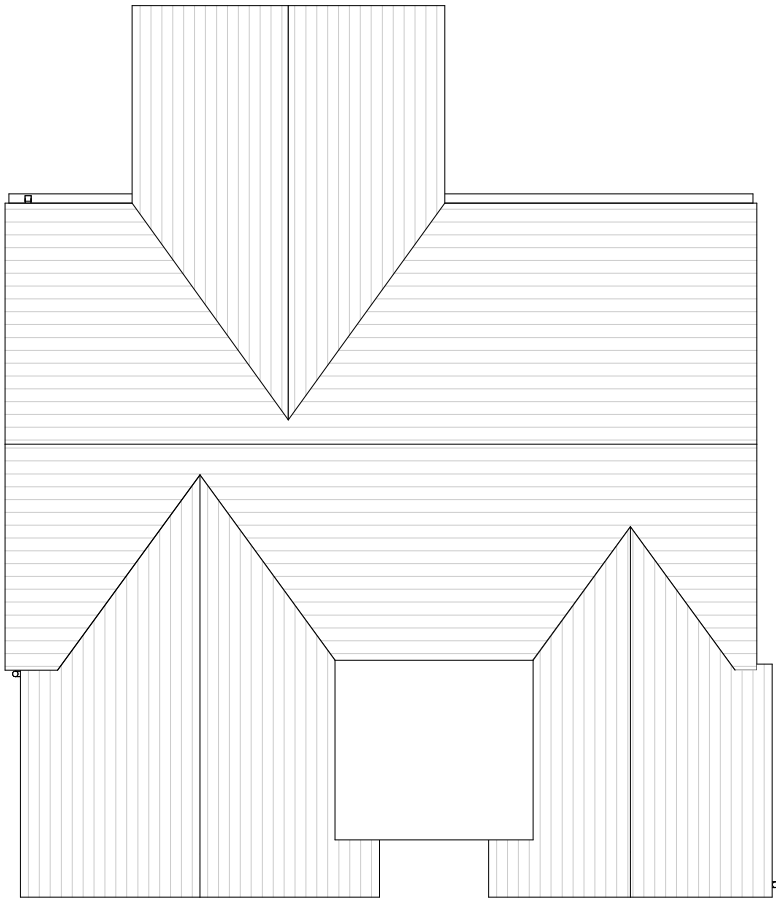

PROPOSED ROOF PLAN



SCALE 1:100

Matt John
MRG Registration
BSc (Hons) City and Regional
Planning

RTPI

Accredited Degrees

LABC
Registered
Partner Authority Scheme

REVISIONS:

SHEET TITLE:
Proposed Floor Plans

PROJECT DESCRIPTION:
PROJECT: First Storey Rear Extension SITE: 18 Millbank, Neath SA10 7FJ CLIENT: Louise Evans

Artium
Planning Consultants

MOBILE: 07505 210 952
EMAIL: artiumplanning@icloud.com

DATE:
August 2024

SCALE:
1 :100

SHEET:

A-3