


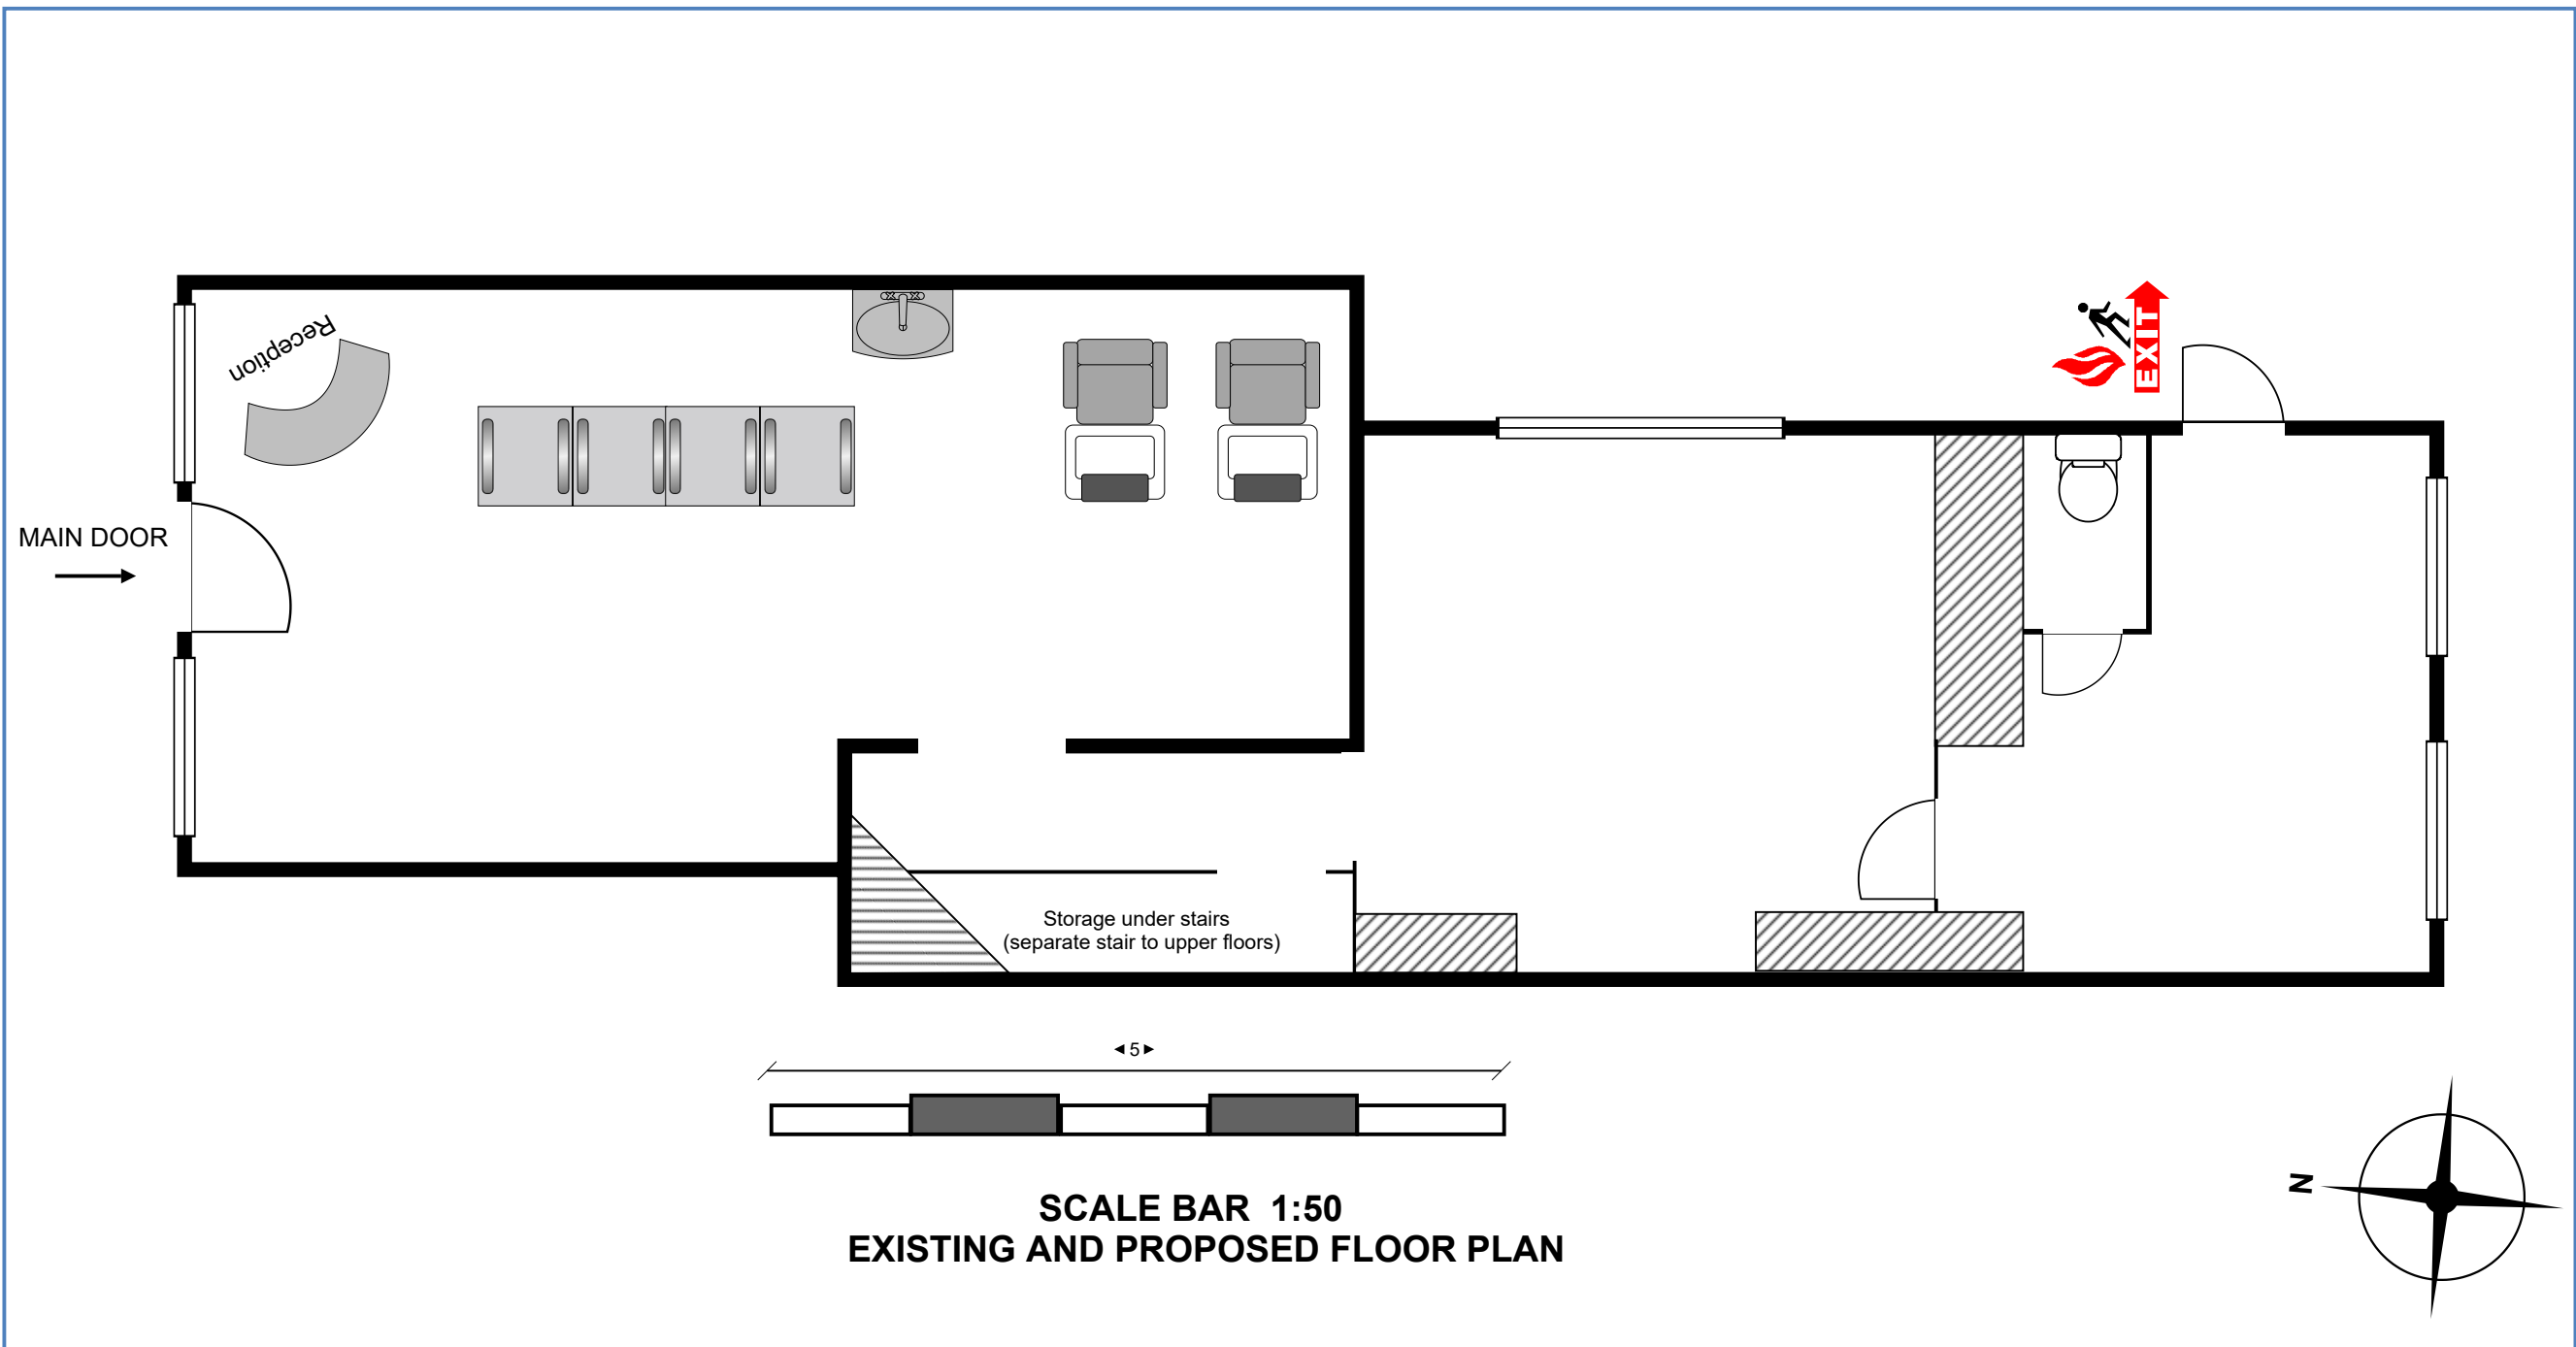

Site:	28 Forge Road, Port Talbot, Neath Port Talbot, SA13 1NU	Drawing:	12.08.24.1	Project:	PLANNING PERMSSION	CLIENT:	MISS. Linh Dong	Notes:	PLANNING PERMISSION APPLICATION
Title:	EXISTING AND PROPOSED FLOOR PLAN, SCALE 1:50	Scale:	1:50	Date:	01/30/2017	Rev:			