


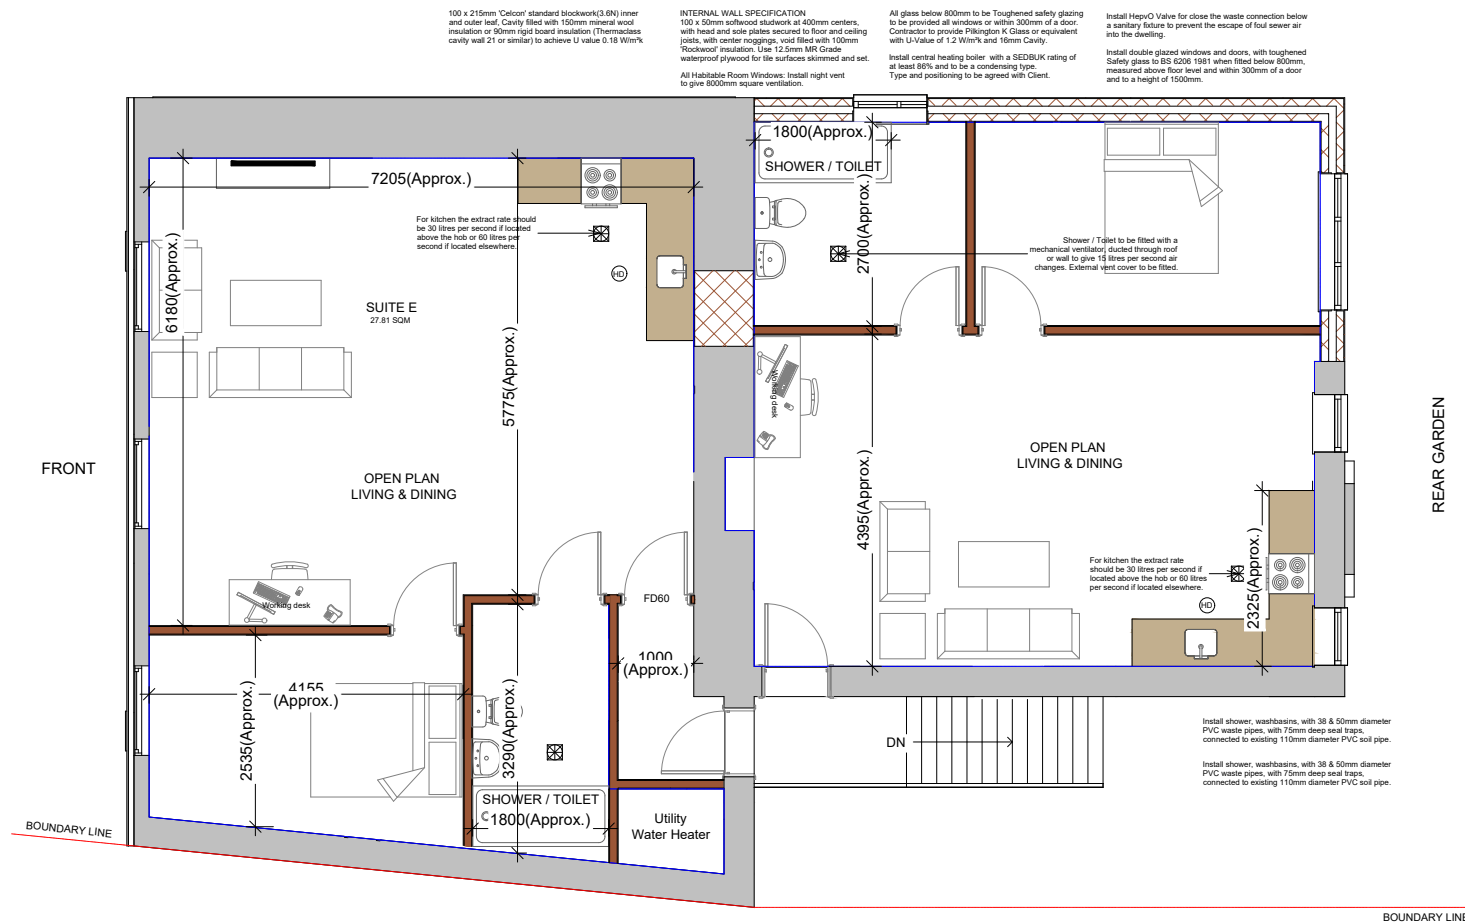

PROPOSED FIRST FLOOR PLAN

GENERAL NOTES

PROJECT NAME:

—

DRAWING TITLE:

PROPOSED FIRST
FLOOR PLAN

DRAWN BY:

HAMZA

CHECKED BY:

—

APPROVED BY:

—

DATE:

02/08/2024

CLIENT

MATHEW HENNAH

CONTACT NO—
E—MAIL :

ARCHITECT:

HAMZA RANA
ARCHITECTS,PLANNERS & ENGINEERS.

CONTACT NO—
E—MAIL :

PROJECT NO:

—

SCALE:

1:100

SHEET SIZE:

A3

DRAWING NO:

—

SHEET NO:


2 OF 4

REVISION:

—

UNIT:

Metric

 

rev	description	by	date
REV:	DESCRIPTION:	BY:	DATE: