



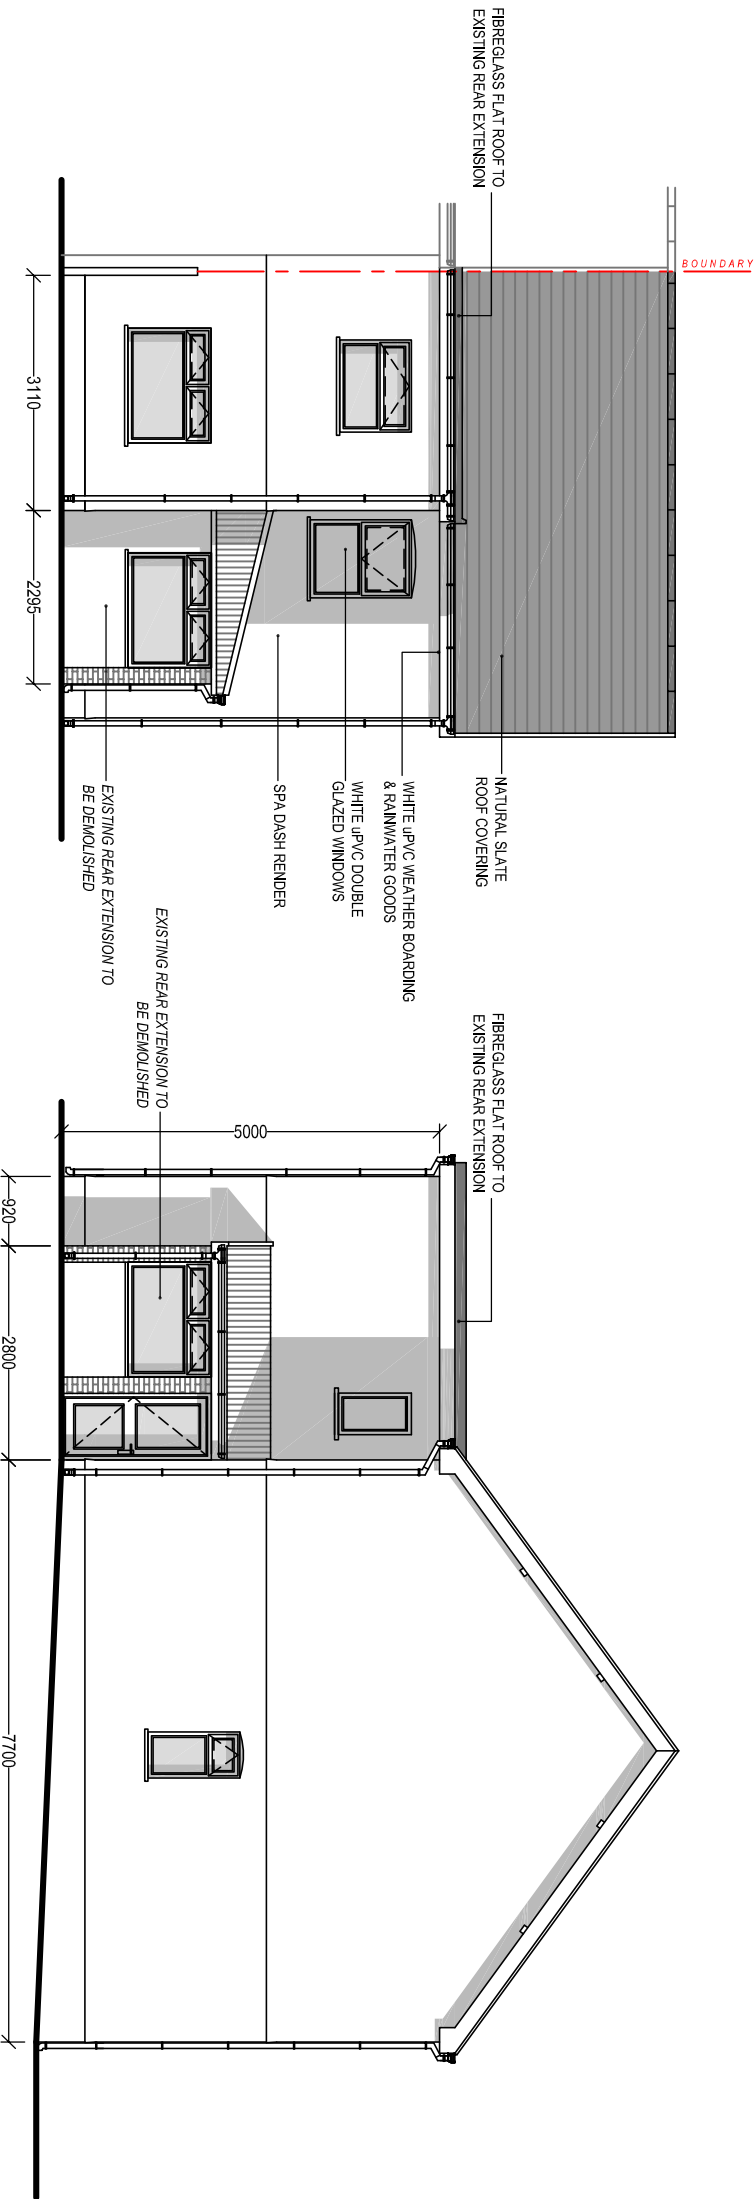


EXISTING REAR ELEVATION
Scale 1:100

EXISTING SIDE ELEVATION
Scale 1:100

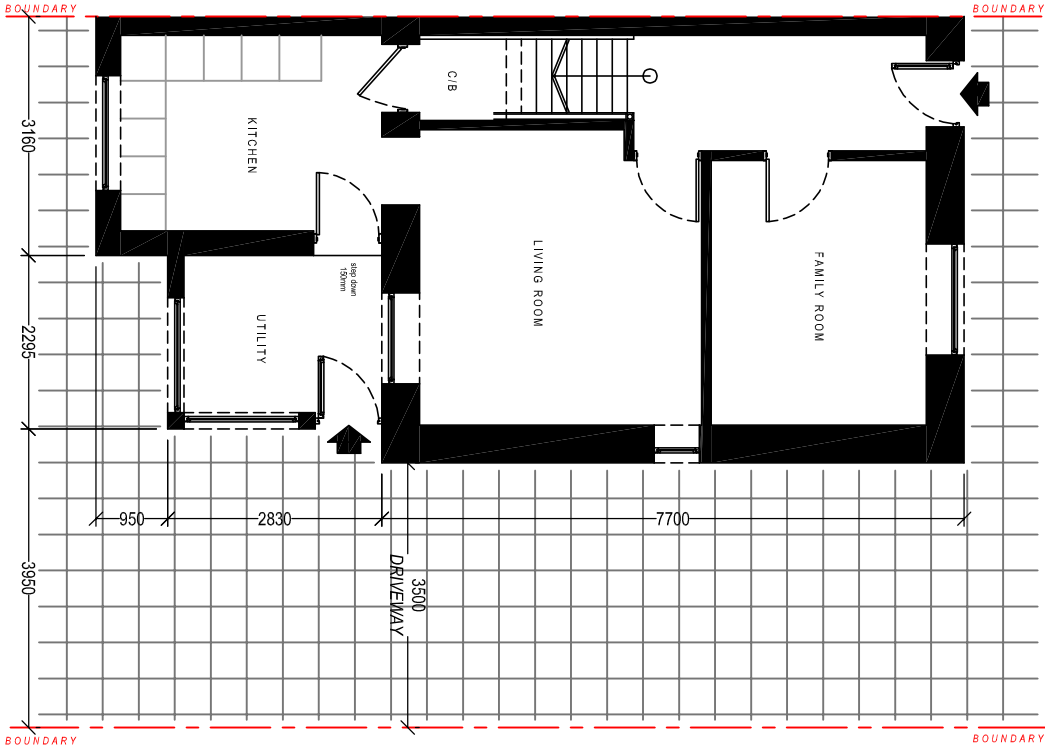

EXISTING GROUND FLOOR PLAN
Scale 1:100

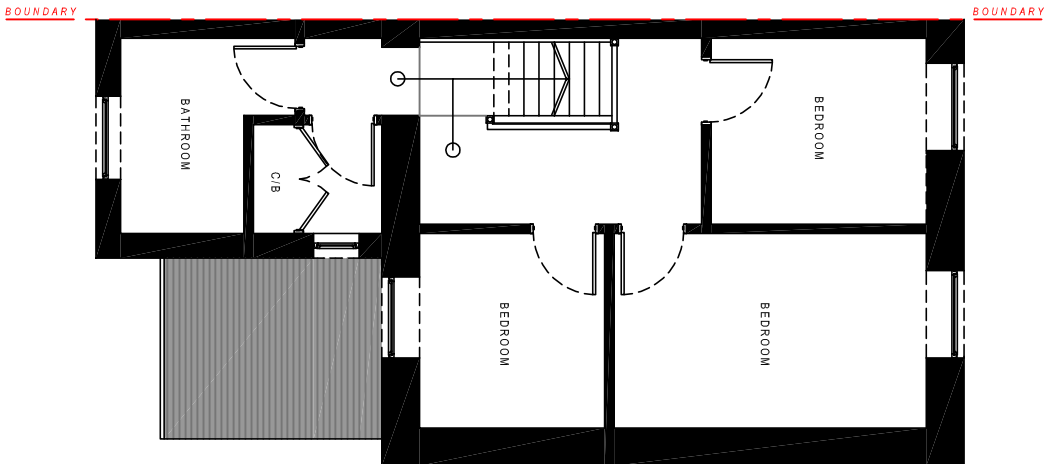

EXISTING FIRST FLOOR PLAN
Scale 1:100

Client: Mr. D. Bennett Dolgoch Pontardawe Road, Rhydyfro Neath Port Talbot SA8 4SX		Project Title: PROPOSED DOUBLE STOREY REAR EXTENSION	
General Notes: 1. Do not scale from this drawing, take figured dimensions only. 2. Dimensions are in millimeters unless otherwise stated.		 Cwm Planning & Design (civil, structural and architectural services)	
Drawing Issue: PLANNING		Drawing Title: EXISTING ELEVATIONS & FLOOR PLANS	
Drawing No: 03		Revision:	
Date: 28-06-2015		Revised:	
Scale(s): 1:100		Paper Size: A3	