



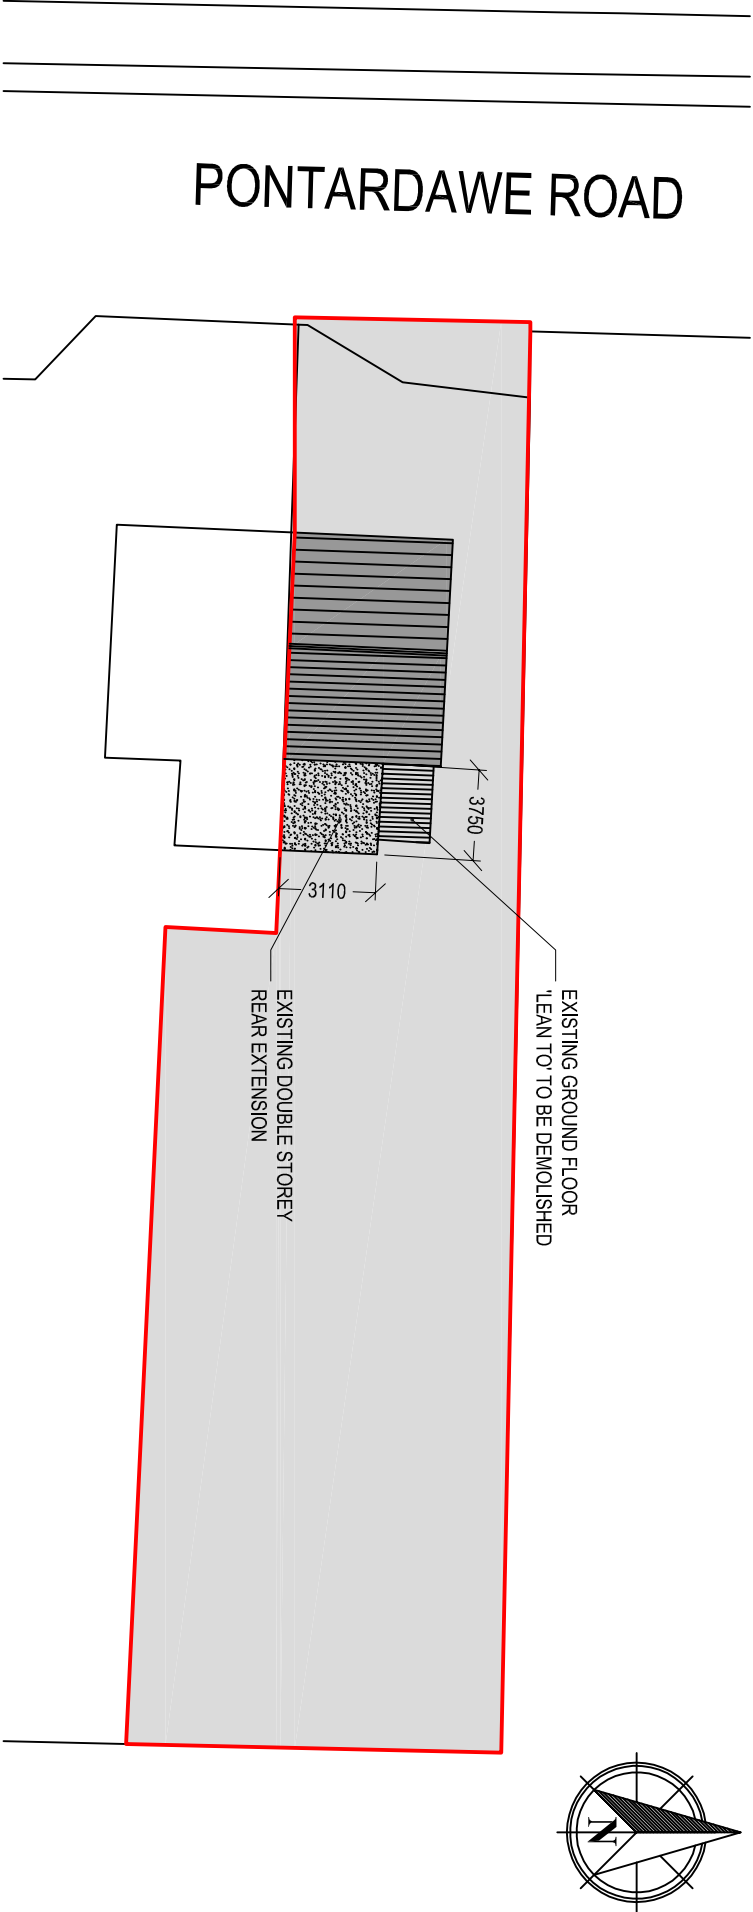

EXISTING SITE BLOCK PLAN / ROOF PLAN
Scale 1:250

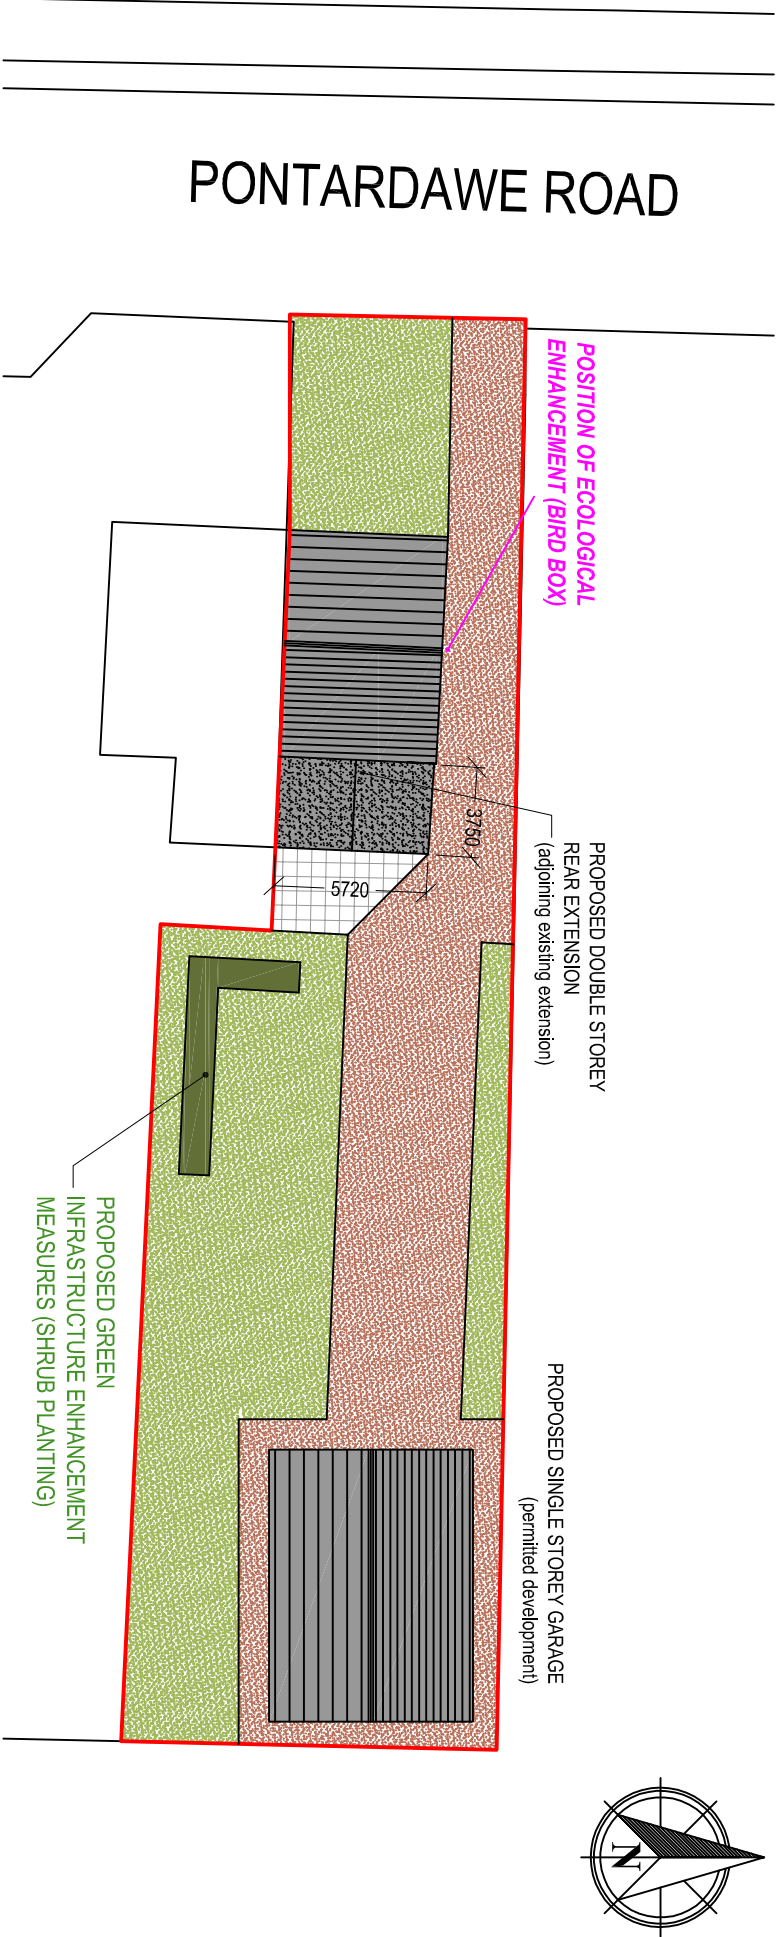

PROPOSED SITE BLOCK PLAN / ROOF PLAN
Scale 1:250

Client: Mr. D. Bennett Dolgoch Pontardawe Road, Rhydlyfro Neath Port Talbot SA8 4SX	
Project Title: PROPOSED DOUBLE STOREY REAR EXTENSION	
 Cwm Planning & Design Ltd. (Civil, Structural & Architectural) General Notes: 1. Do not scale from this drawing, take figured dimensions only. 2. Dimensions are in millimeters unless otherwise stated. Drawing Issues: PLANNING Drawing Title: EXISTING & PROPOSED SITE BLOCK PLANS Drawing No.: 02 Revision: A Date: 28-06-2015 Rev/sect: 08-08-2024 Scales(s): 1:250 Paper Size: A3	