



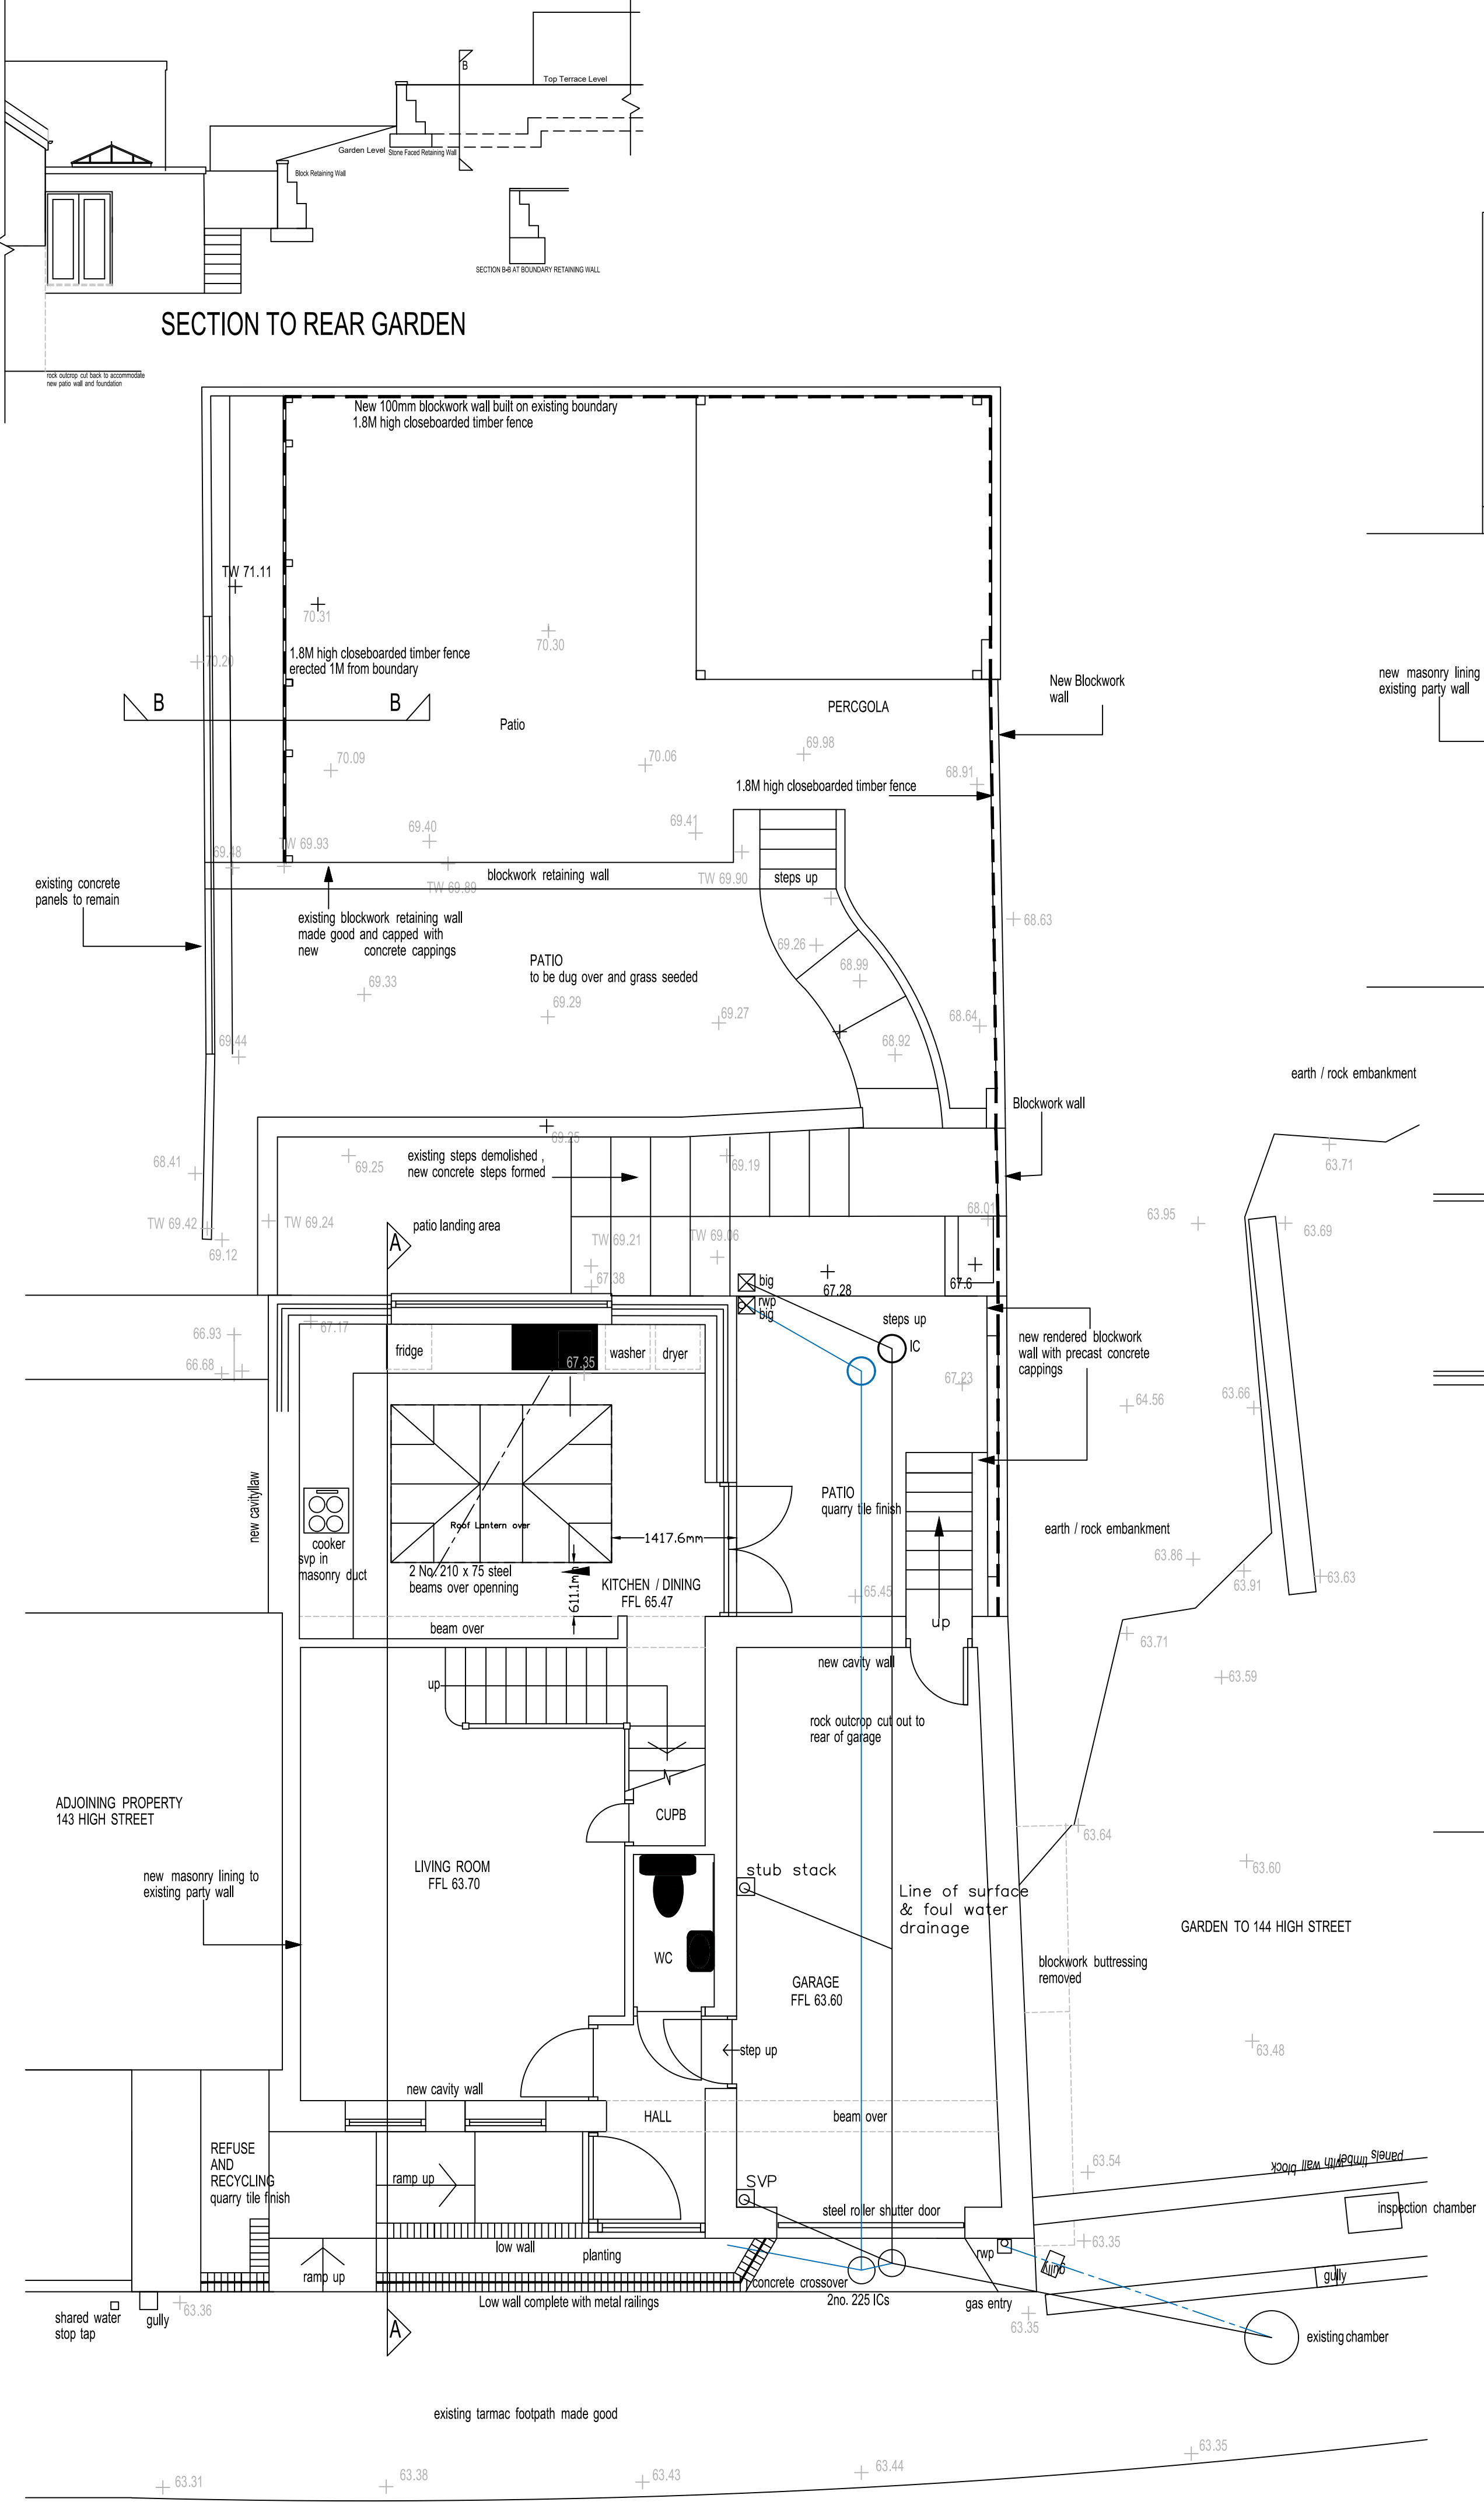


GROUND FLOOR PLAN

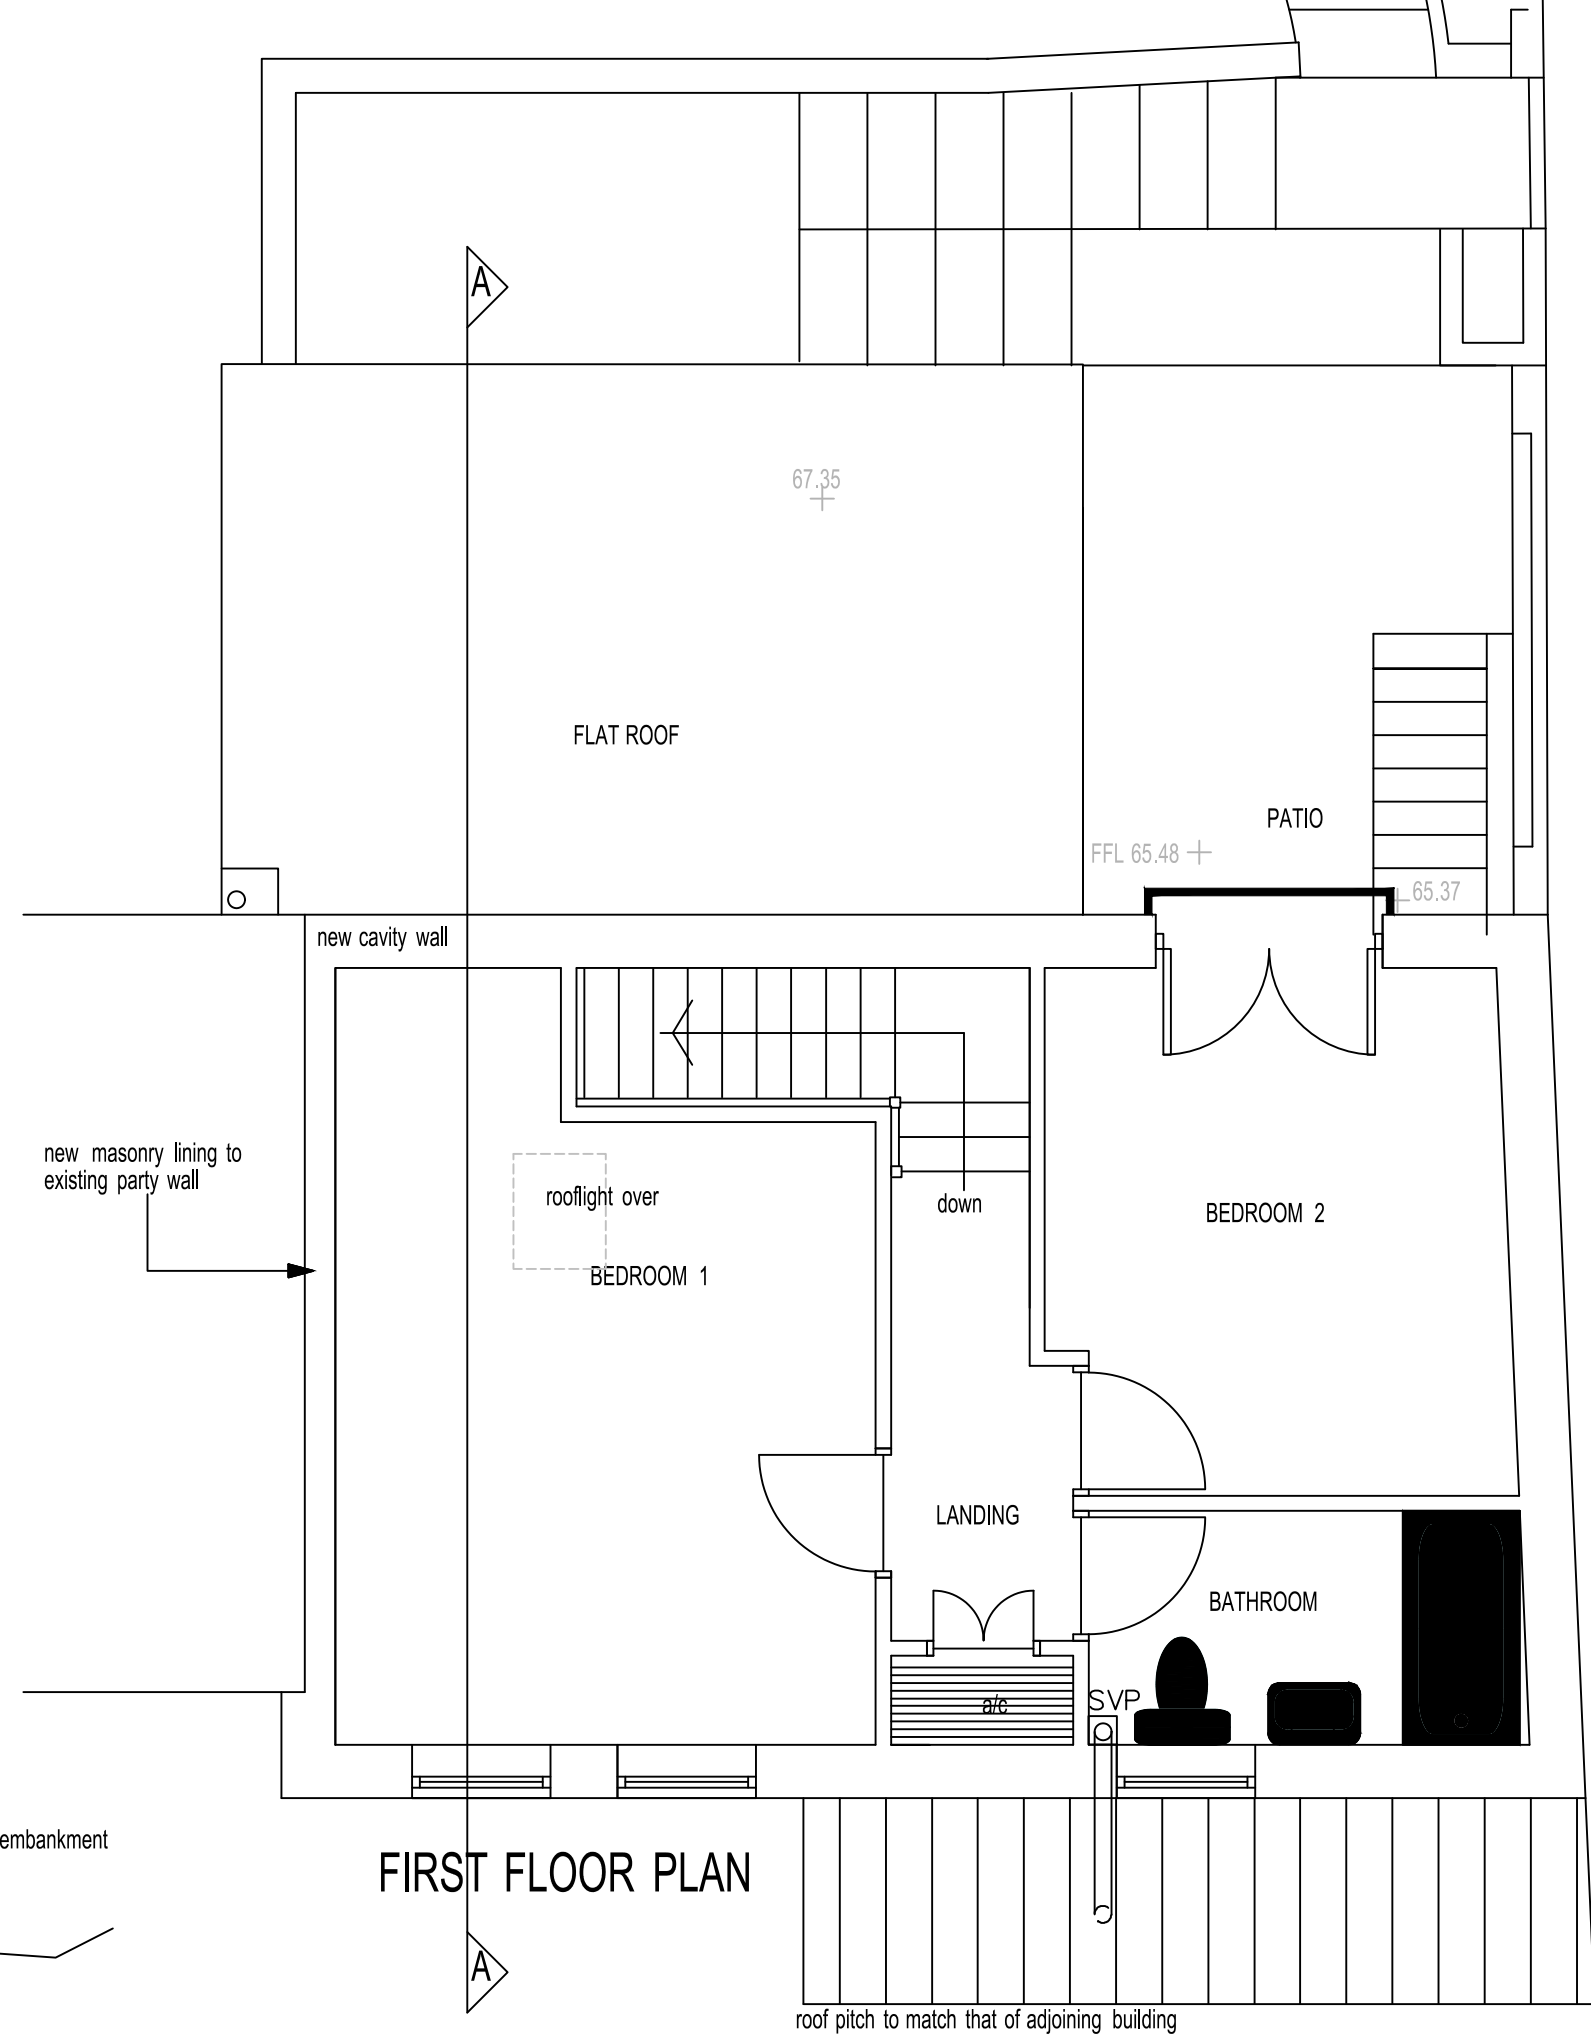


FIRST FLOOR PLAN




ELEVATION TO HIGH STREET

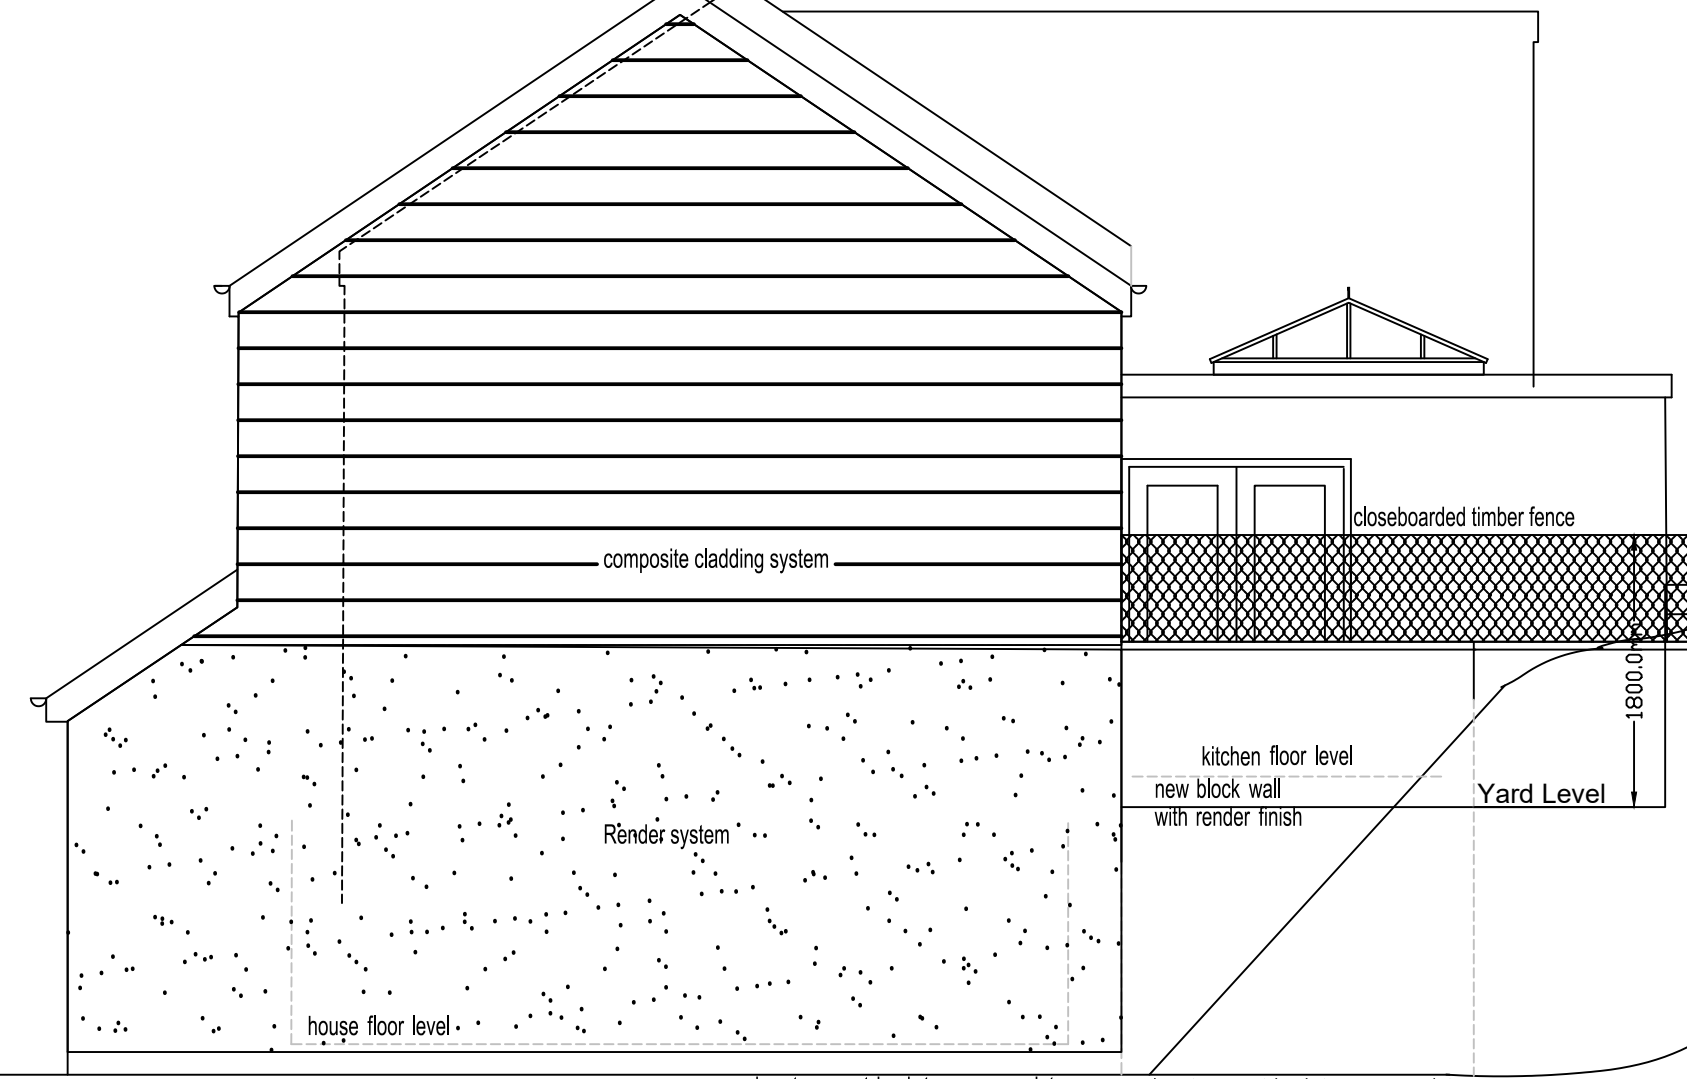



ELEVATION TO 144 HIGH STREET

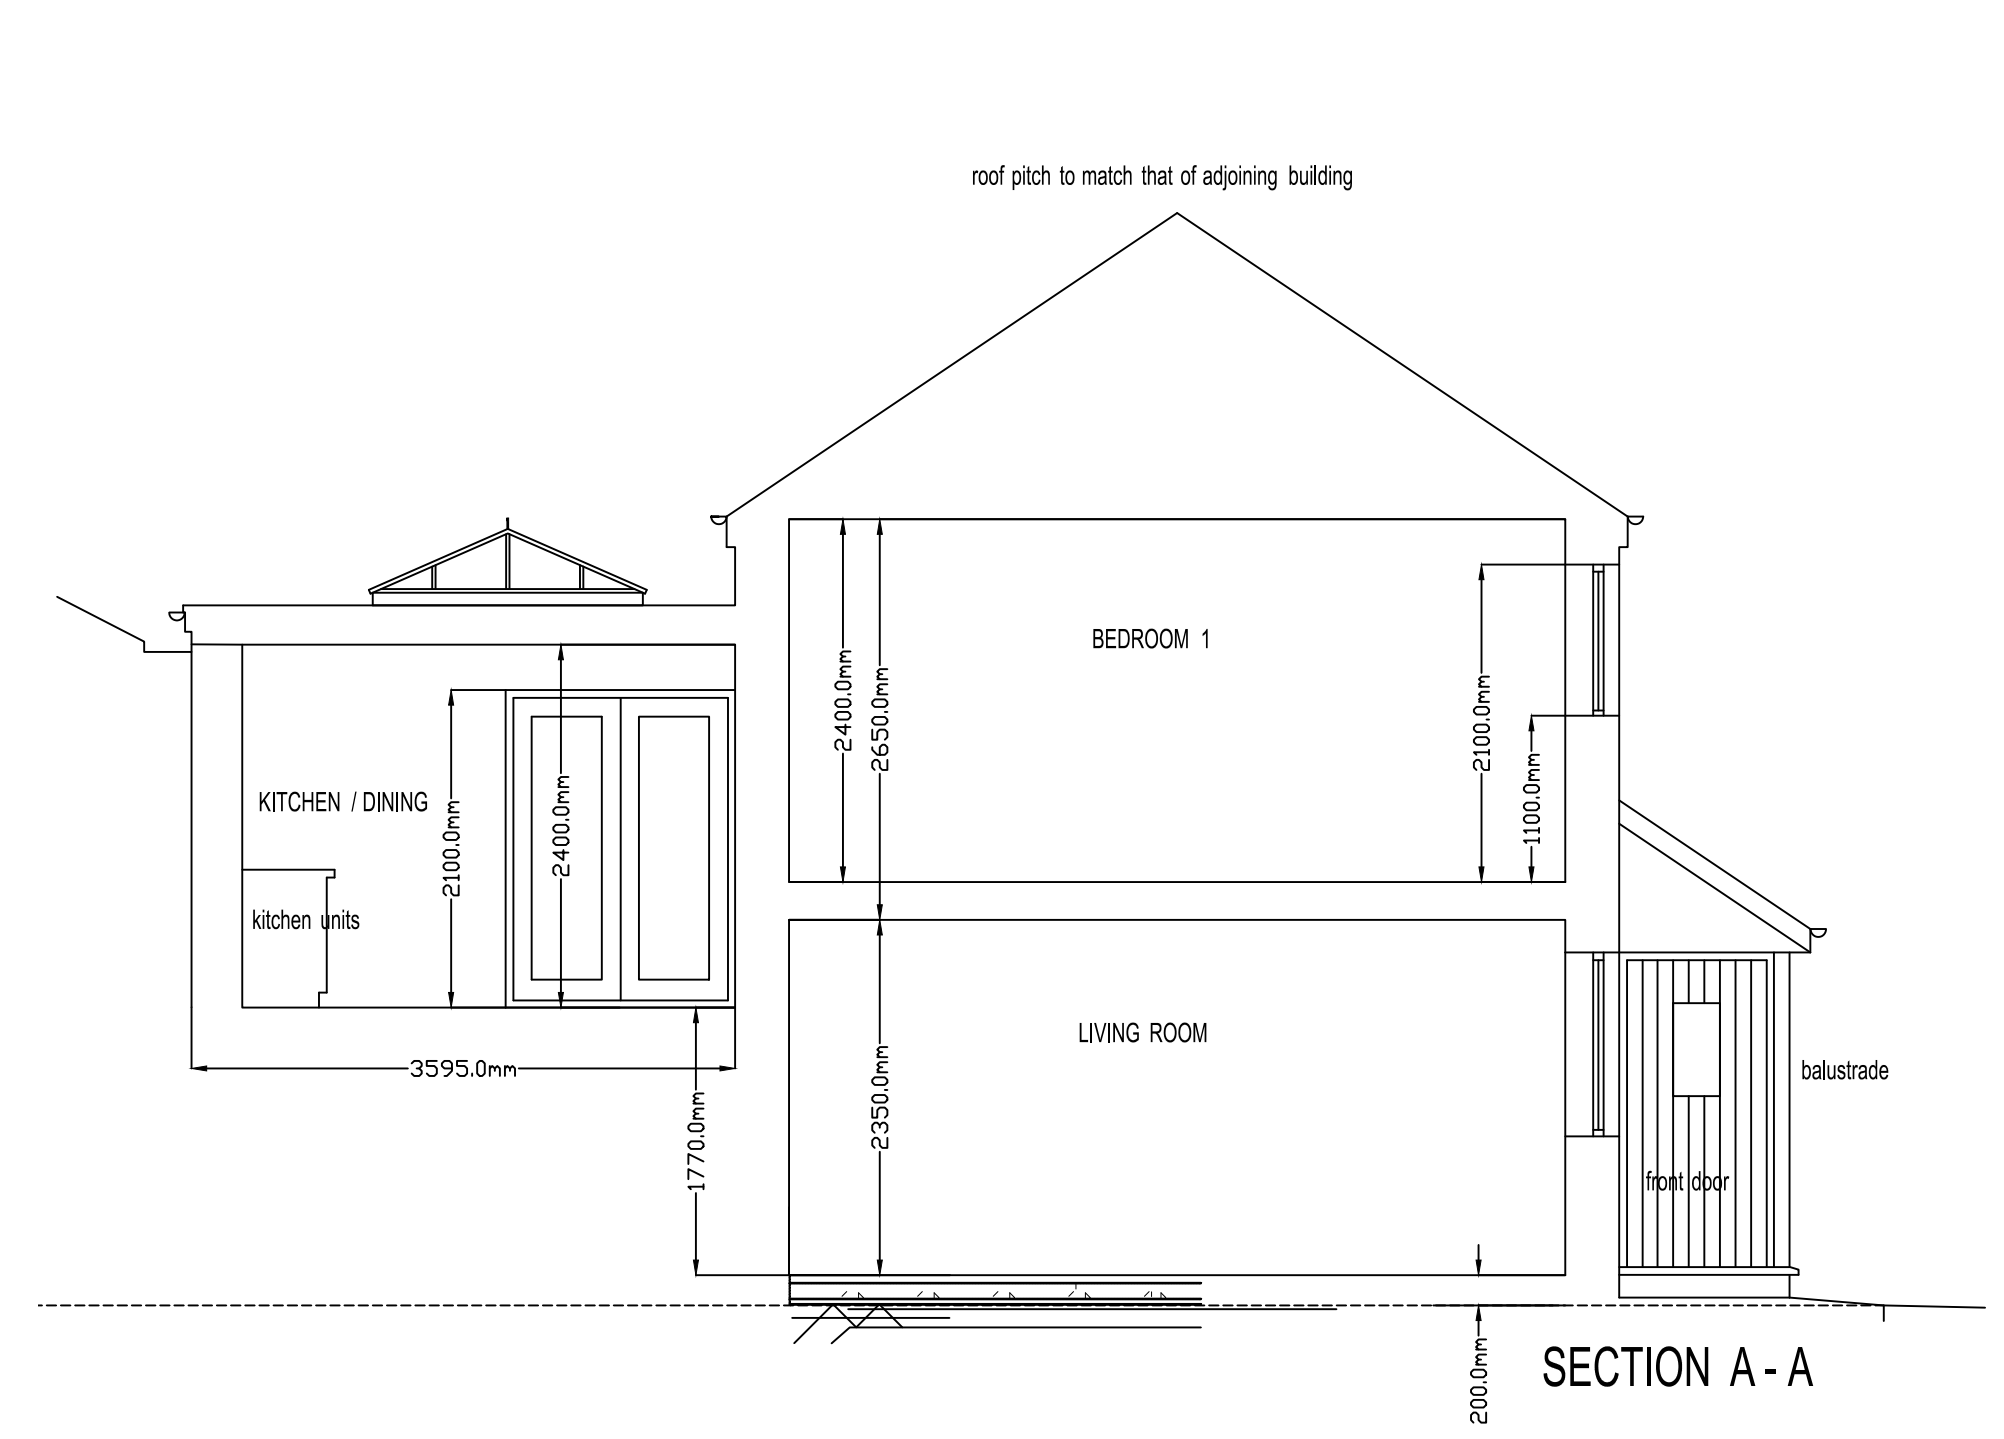

SECTION A-A

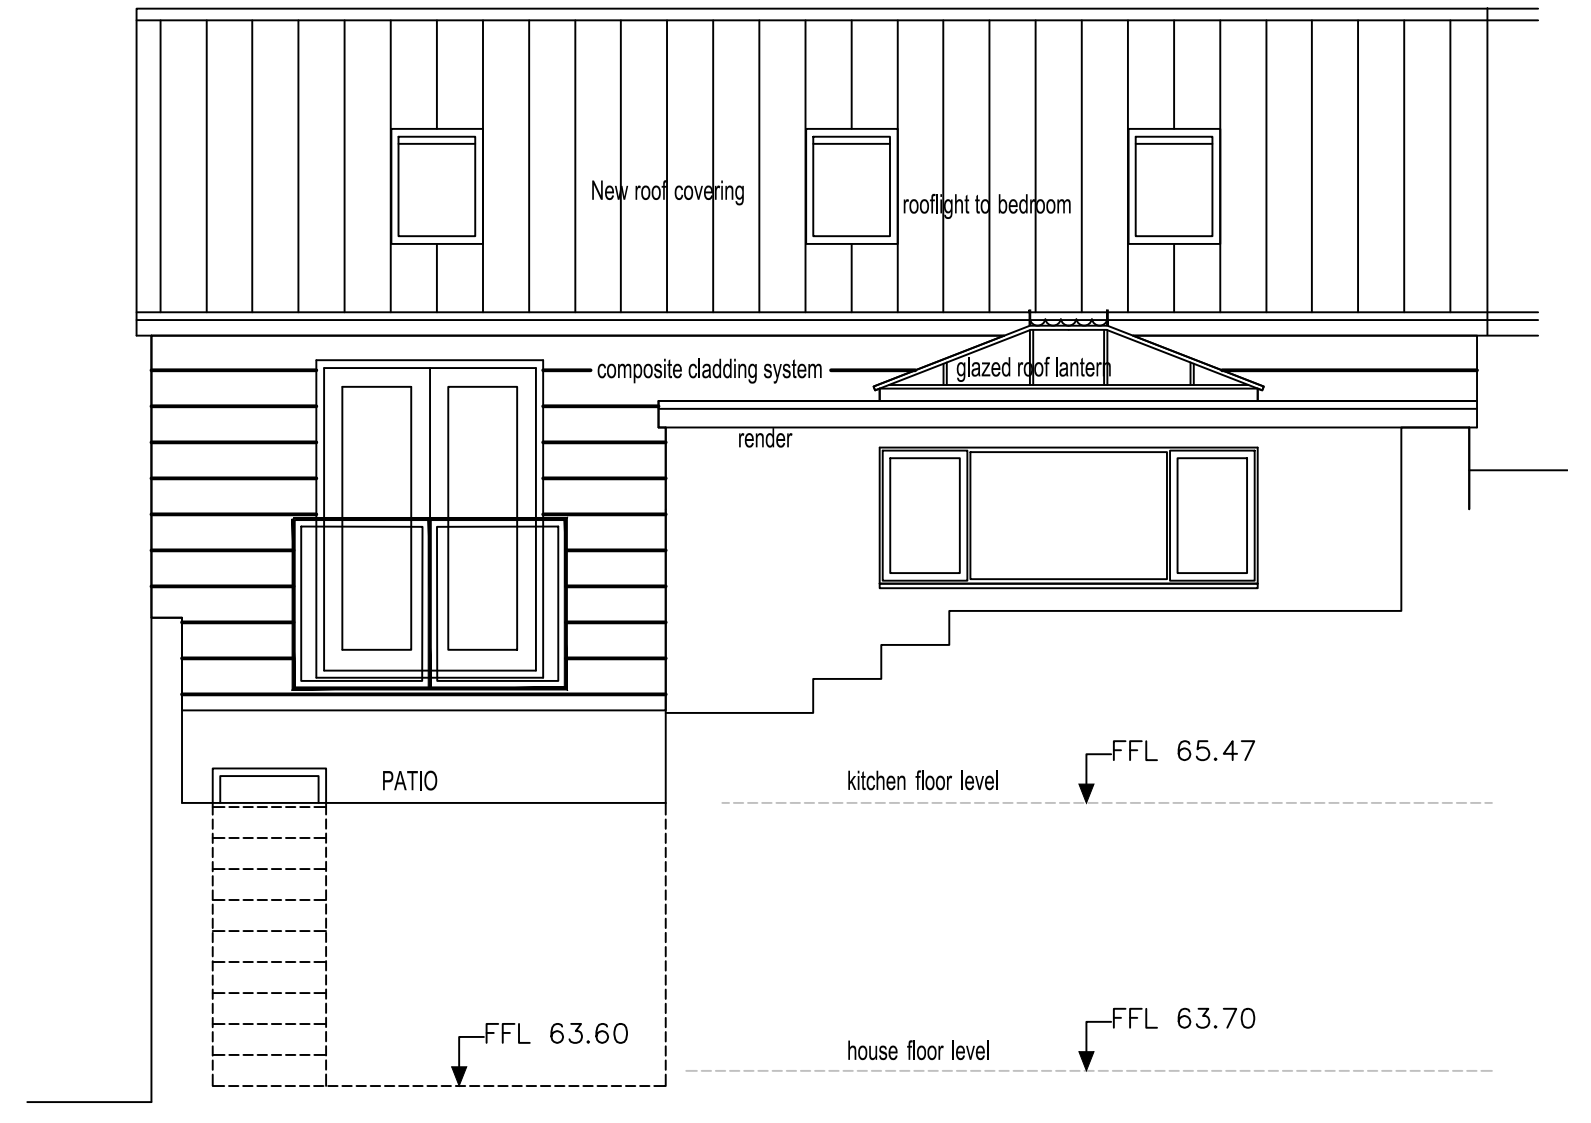

ELEVATION TO REAR (balustrade to kitchen roof not shown)

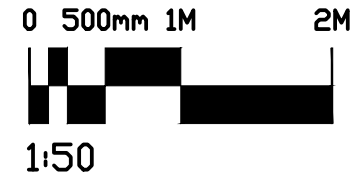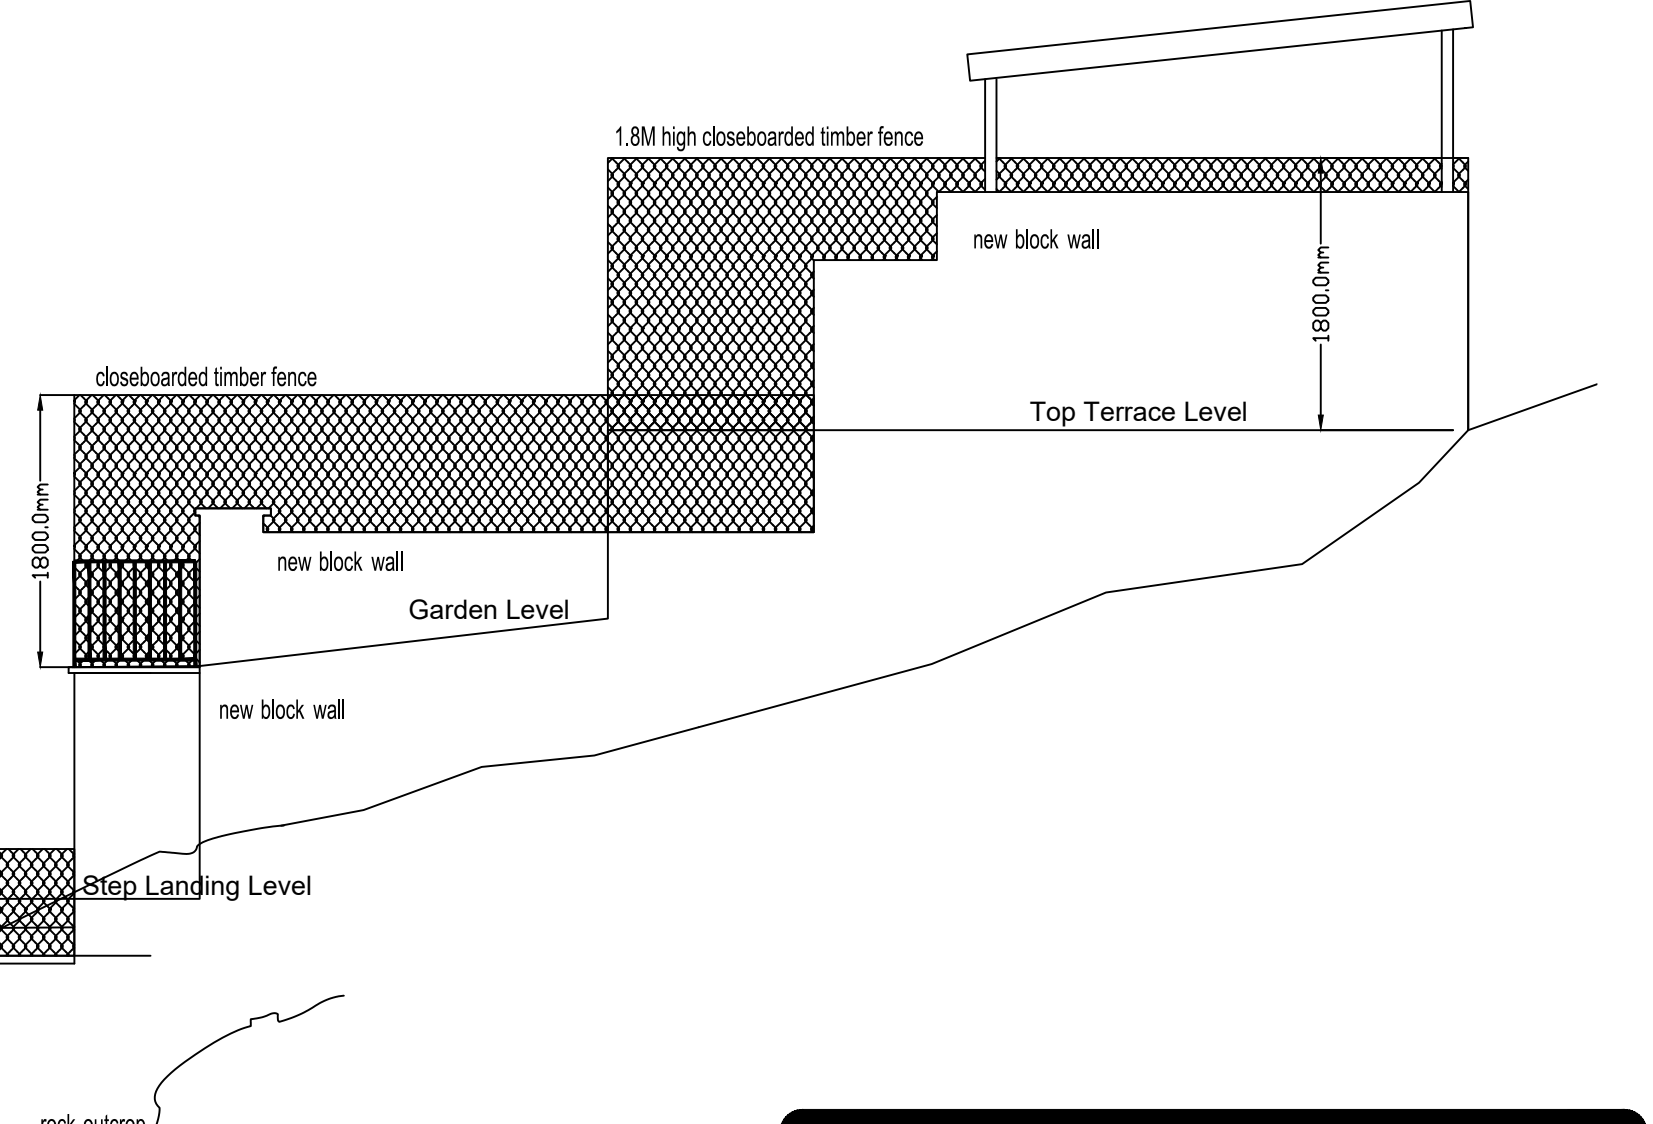

Client & Project Mr Steve John 143A High Street Glyn-Neath SA11 Single Storey Extension to remove ground floor Utility & Extend Lounge		Drwg Title Existing & Proposed Plans & Elevations	
Scale: 1:50 & 1:100		Rev. PL-E	
Dwg No. 001			