

**MOLD ARCHITECTURAL
DESIGN
RESEARCH LAB.**

37 Side, 2nd Floor,
Newcastle Upon Tyne, NE13JE

T.: +4407864642142
E.: info@molddesignlab.co.uk
W.: <https://molddesignlab.co.uk/>

PROJECT ADDRESS

The Princess Margaret Way, Port Talbot
SA12 7PH, United Kingdom

DRAWN BY

SUNAZ GULER

CHECKED BY

BURAK TOSUN

DATE



09/07/2024

LOCATION PLAN

LOCATION PLAN

Scale 1 : 1250

A100

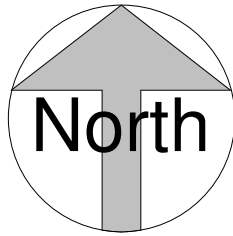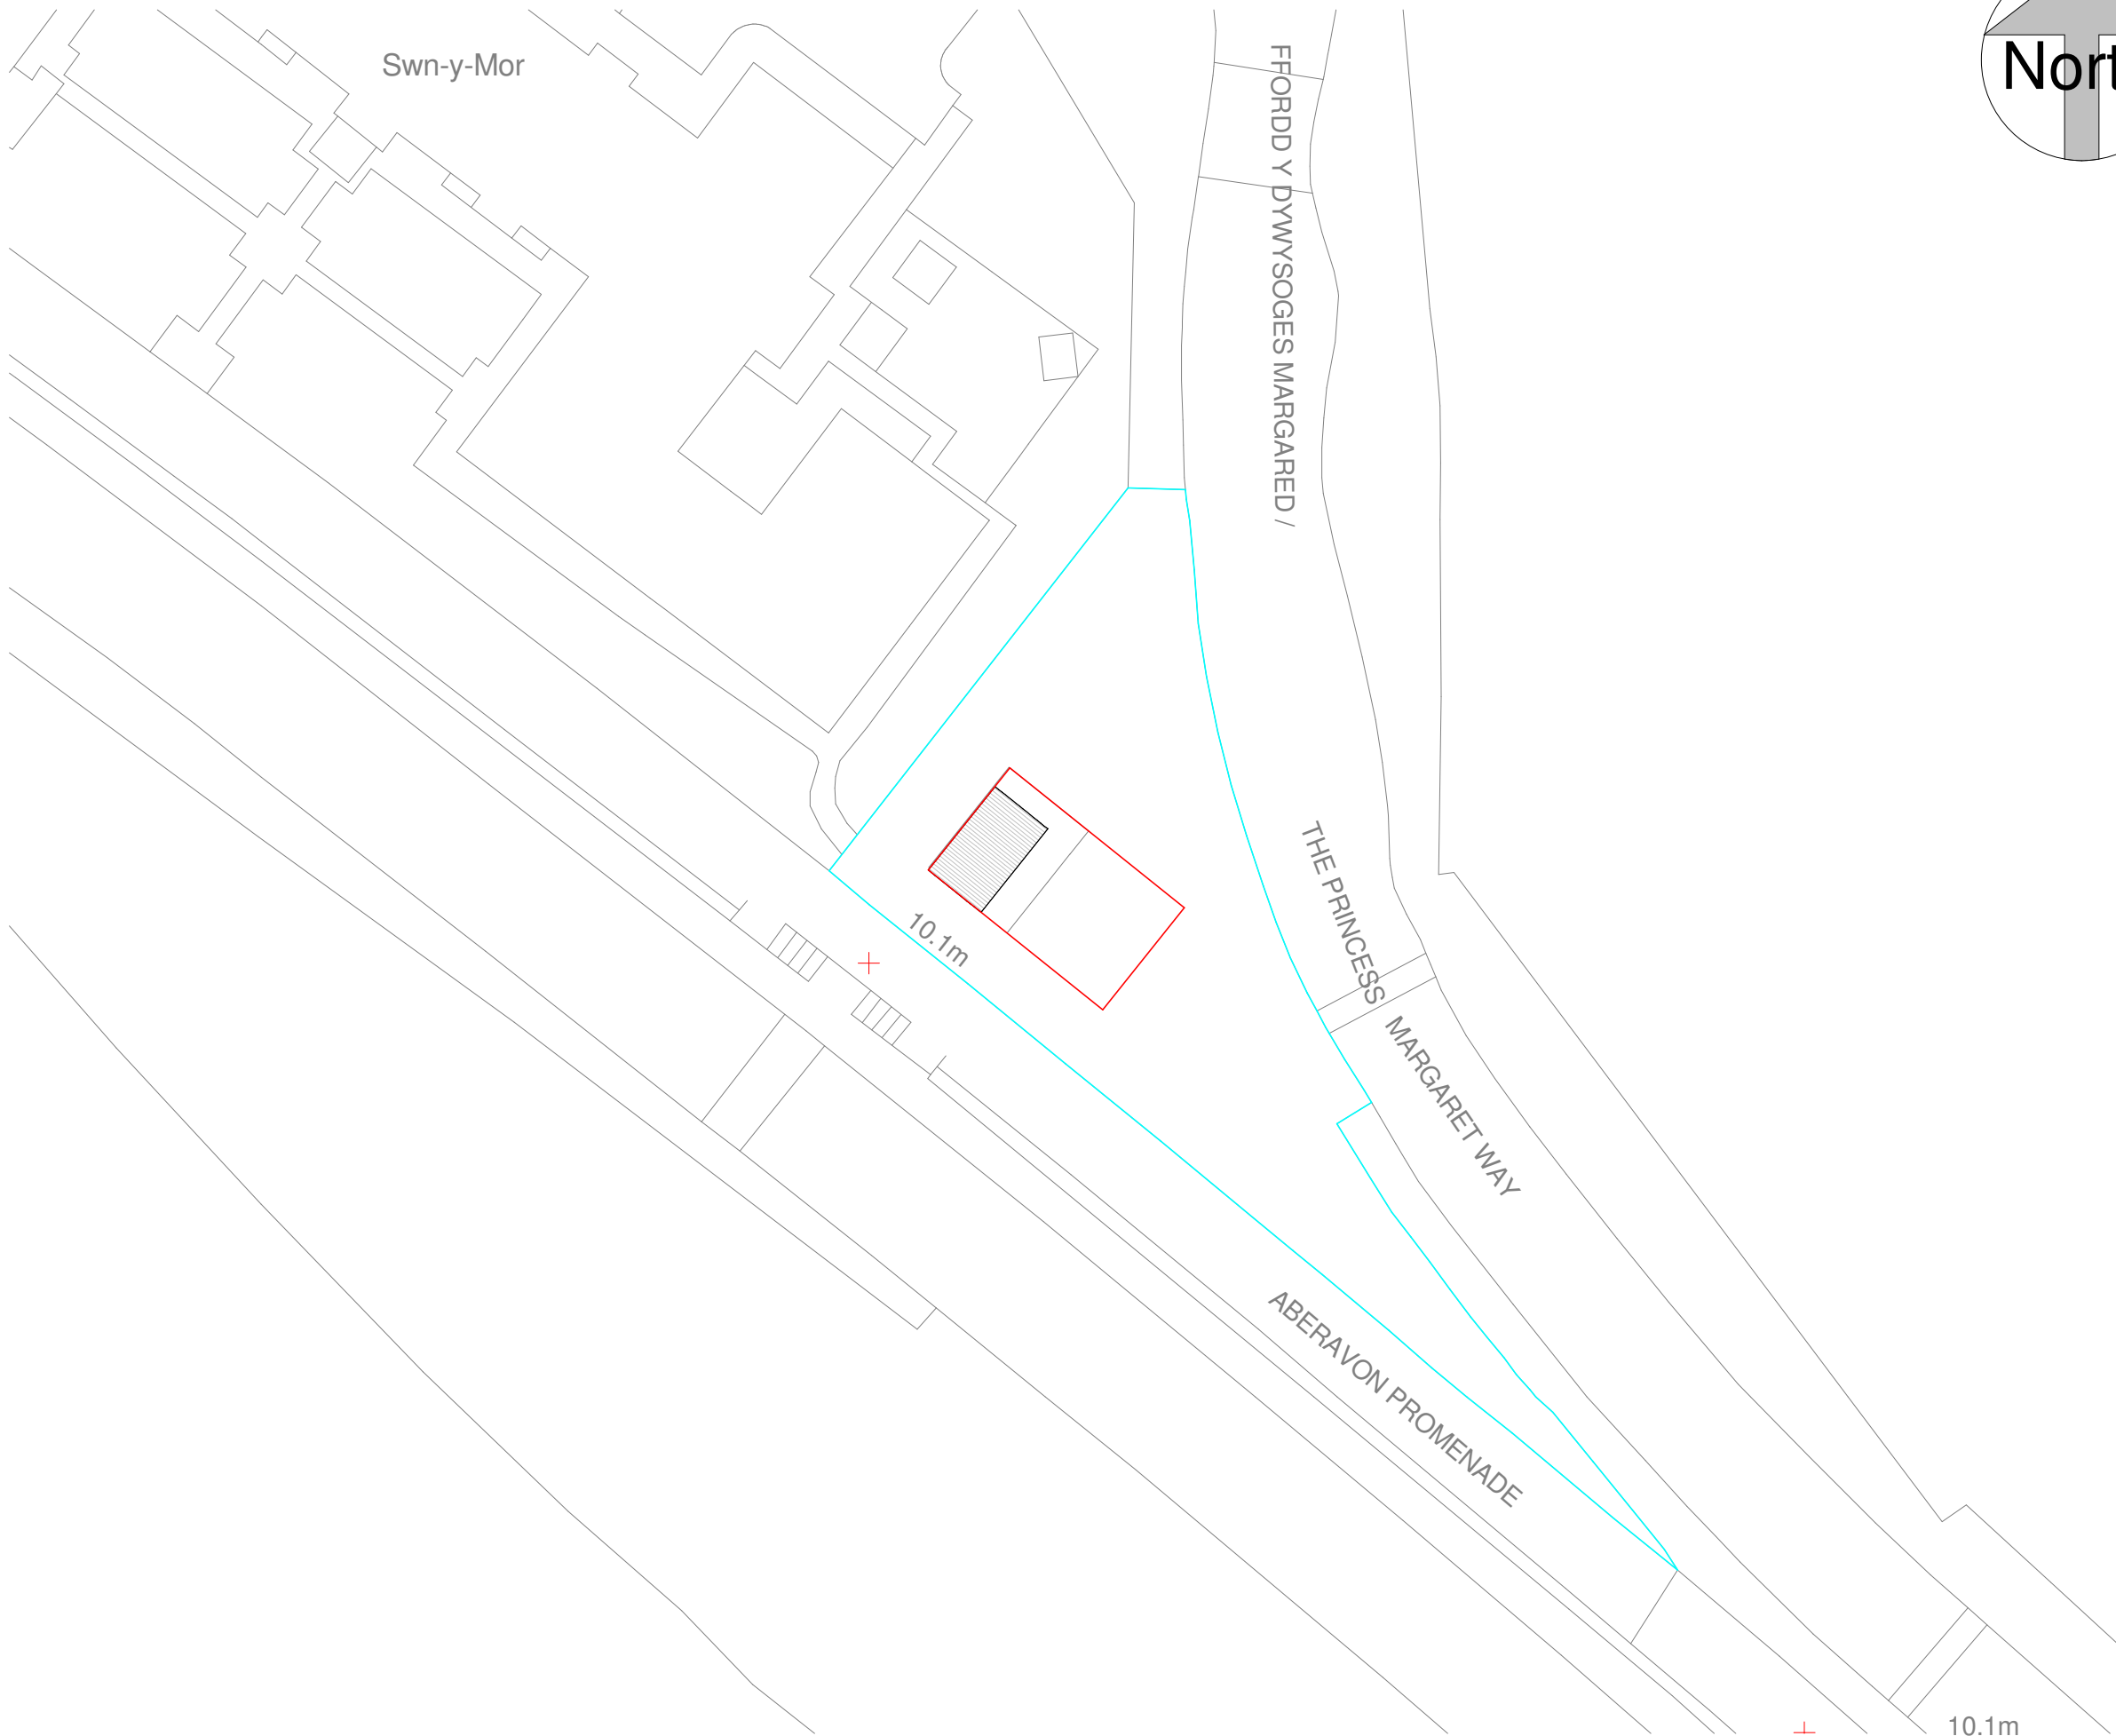

**MOLD ARCHITECTURAL
DESIGN
RESEARCH LAB.**

37 Side, 2nd Floor,
Newcastle Upon Tyne, NE13JE

T.: +4407864642142
E.: info@molddesignlab.co.uk
W.: https://molddesignlab.co.uk/

PROJECT ADDRESS

The Princess Margaret Way, Port Talbot
SA12 7PH, United Kingdom

DRAWN BY

SUNAZ GULER

CHECKED BY

BURAK TOSUN



DATE

09/07/2024

EXISTING SITE PLAN

SITE PLAN
Scale 1 : 500

A101

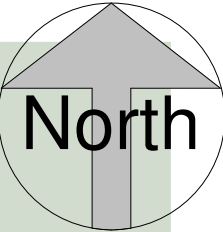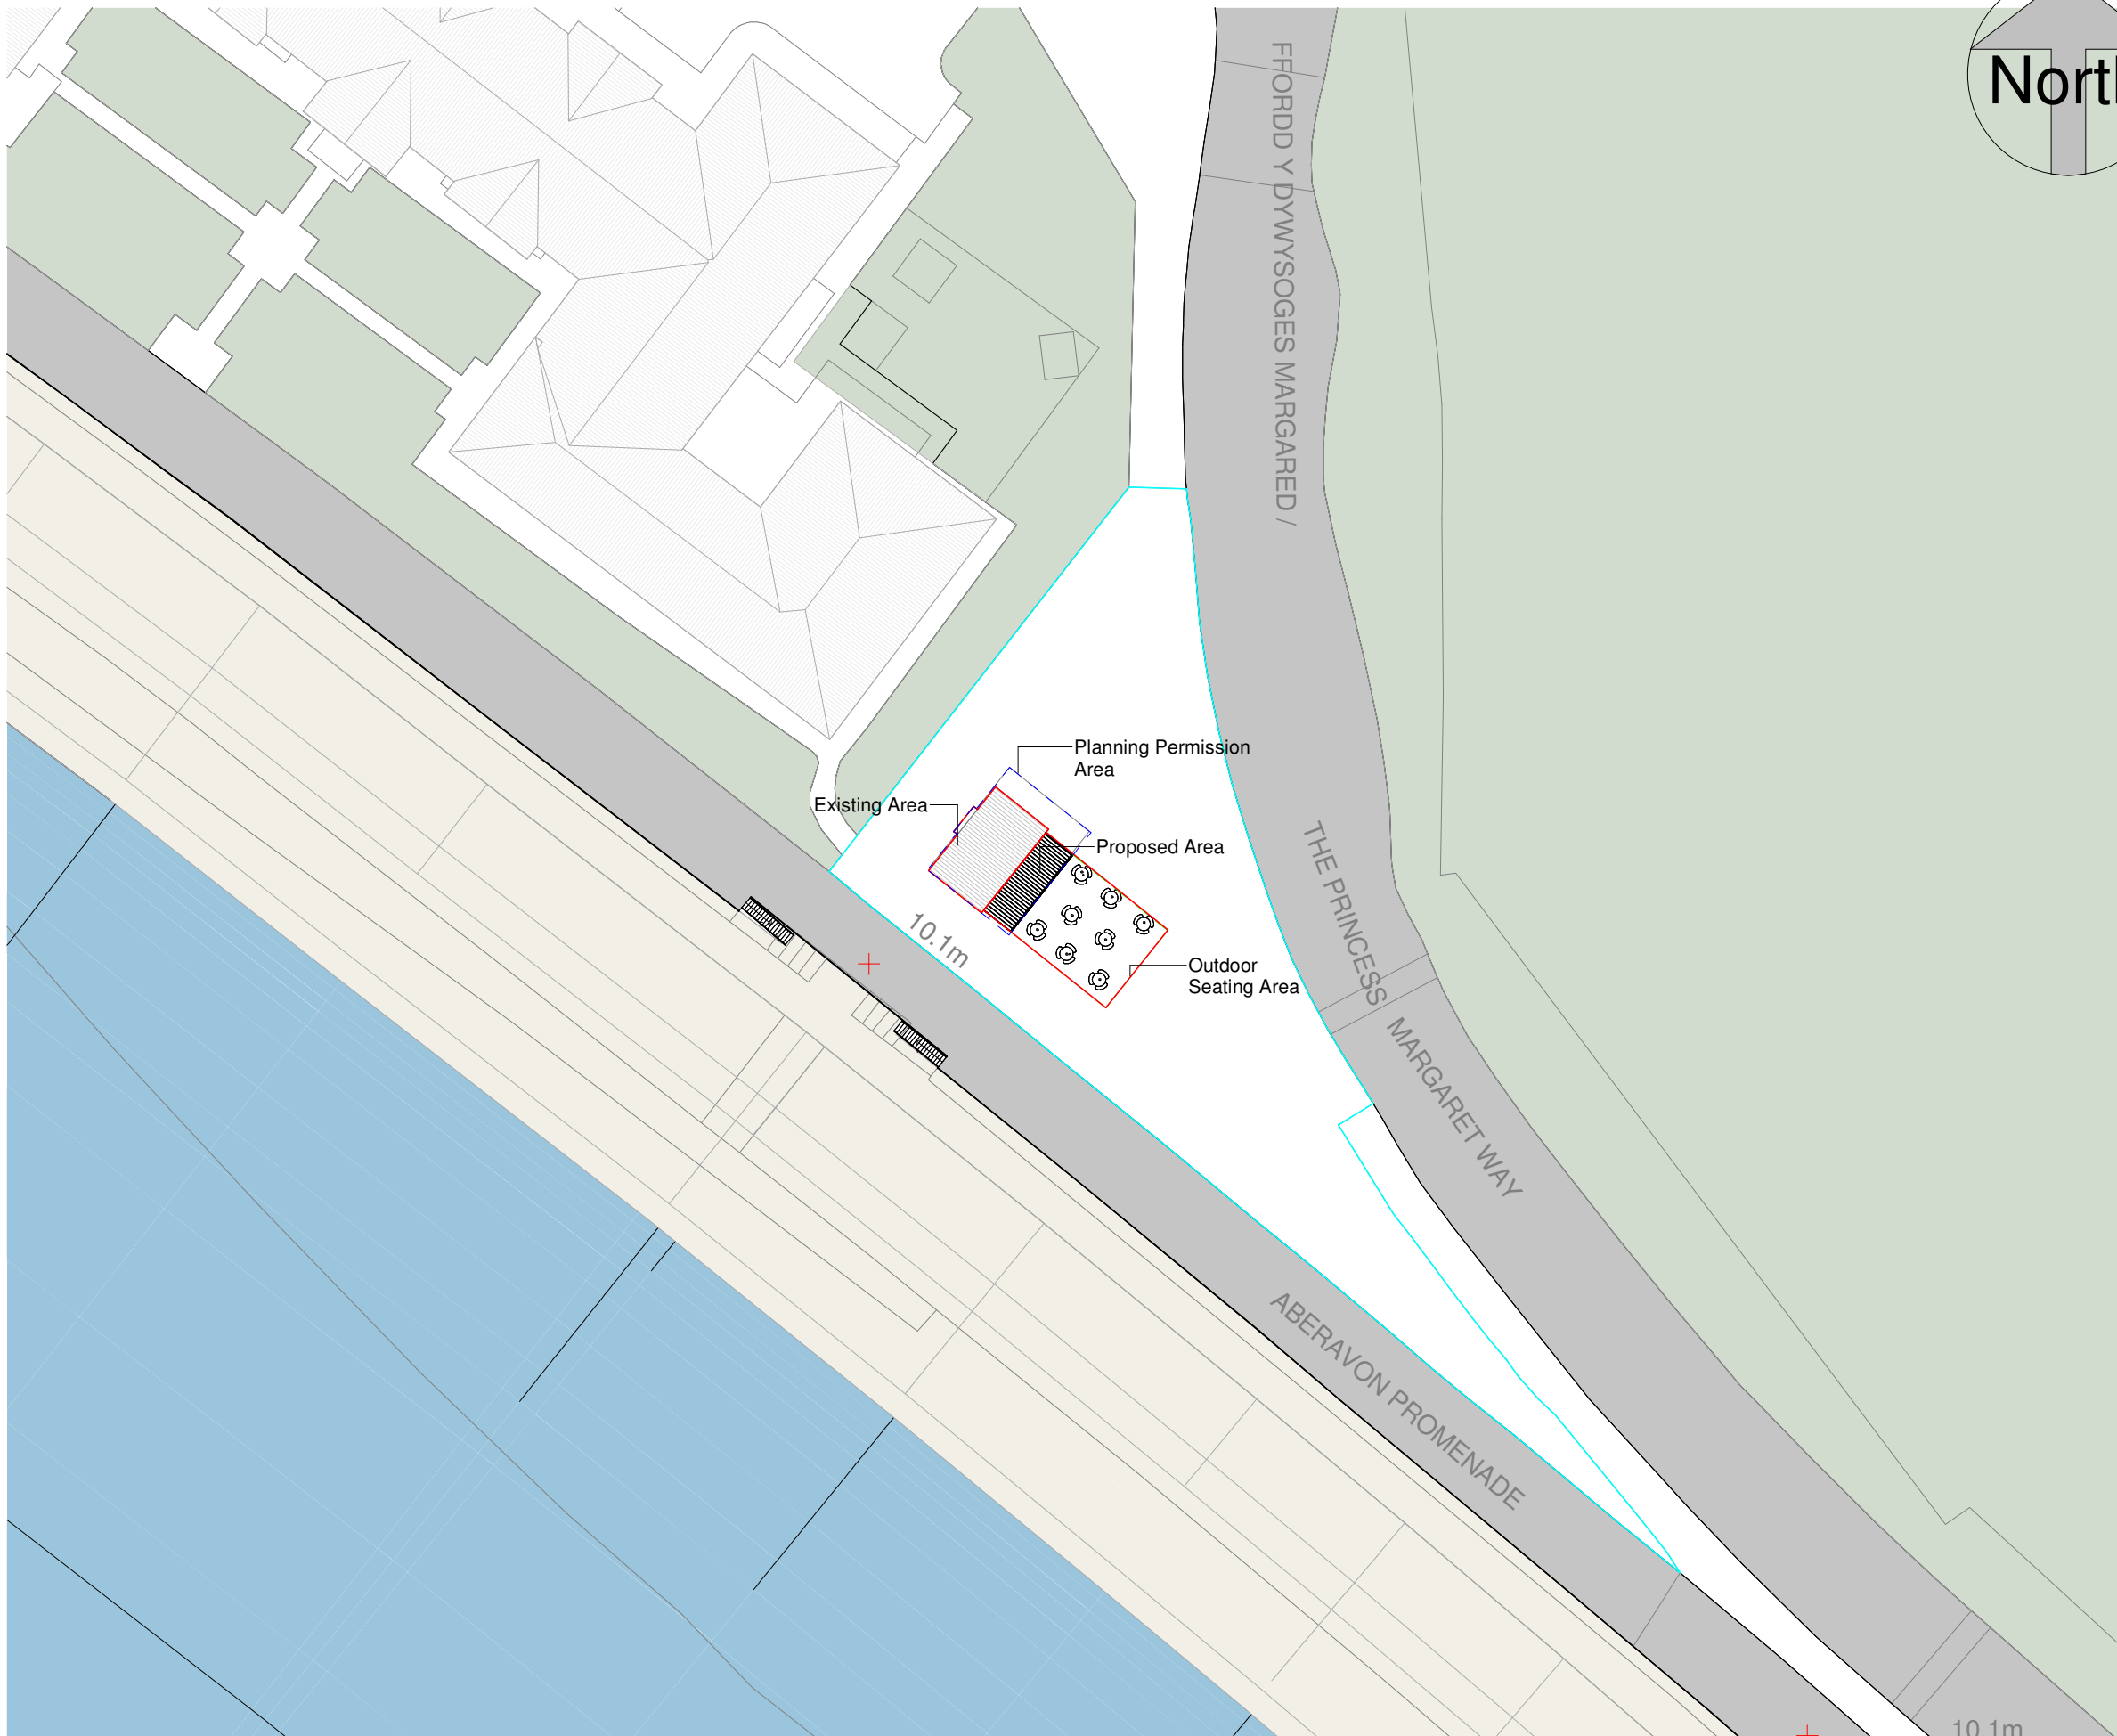

**MOLD ARCHITECTURAL
DESIGN
RESEARCH LAB.**

37 Side, 2nd Floor,
Newcastle Upon Tyne, NE13JE

T.: +4407864642142
E.: info@molddesignlab.co.uk
W.: <https://molddesignlab.co.uk/>

PROJECT ADDRESS

The Princess Margaret Way, Port Talbot
SA12 7PH, United Kingdom

DRAWN BY

SUNAZ GULER

CHECKED BY

BURAK TOSUN

DATE


09/07/2024

PROPOSED SITE PLAN

PROPOSED SITE PLAN

Scale 1 : 500

A102

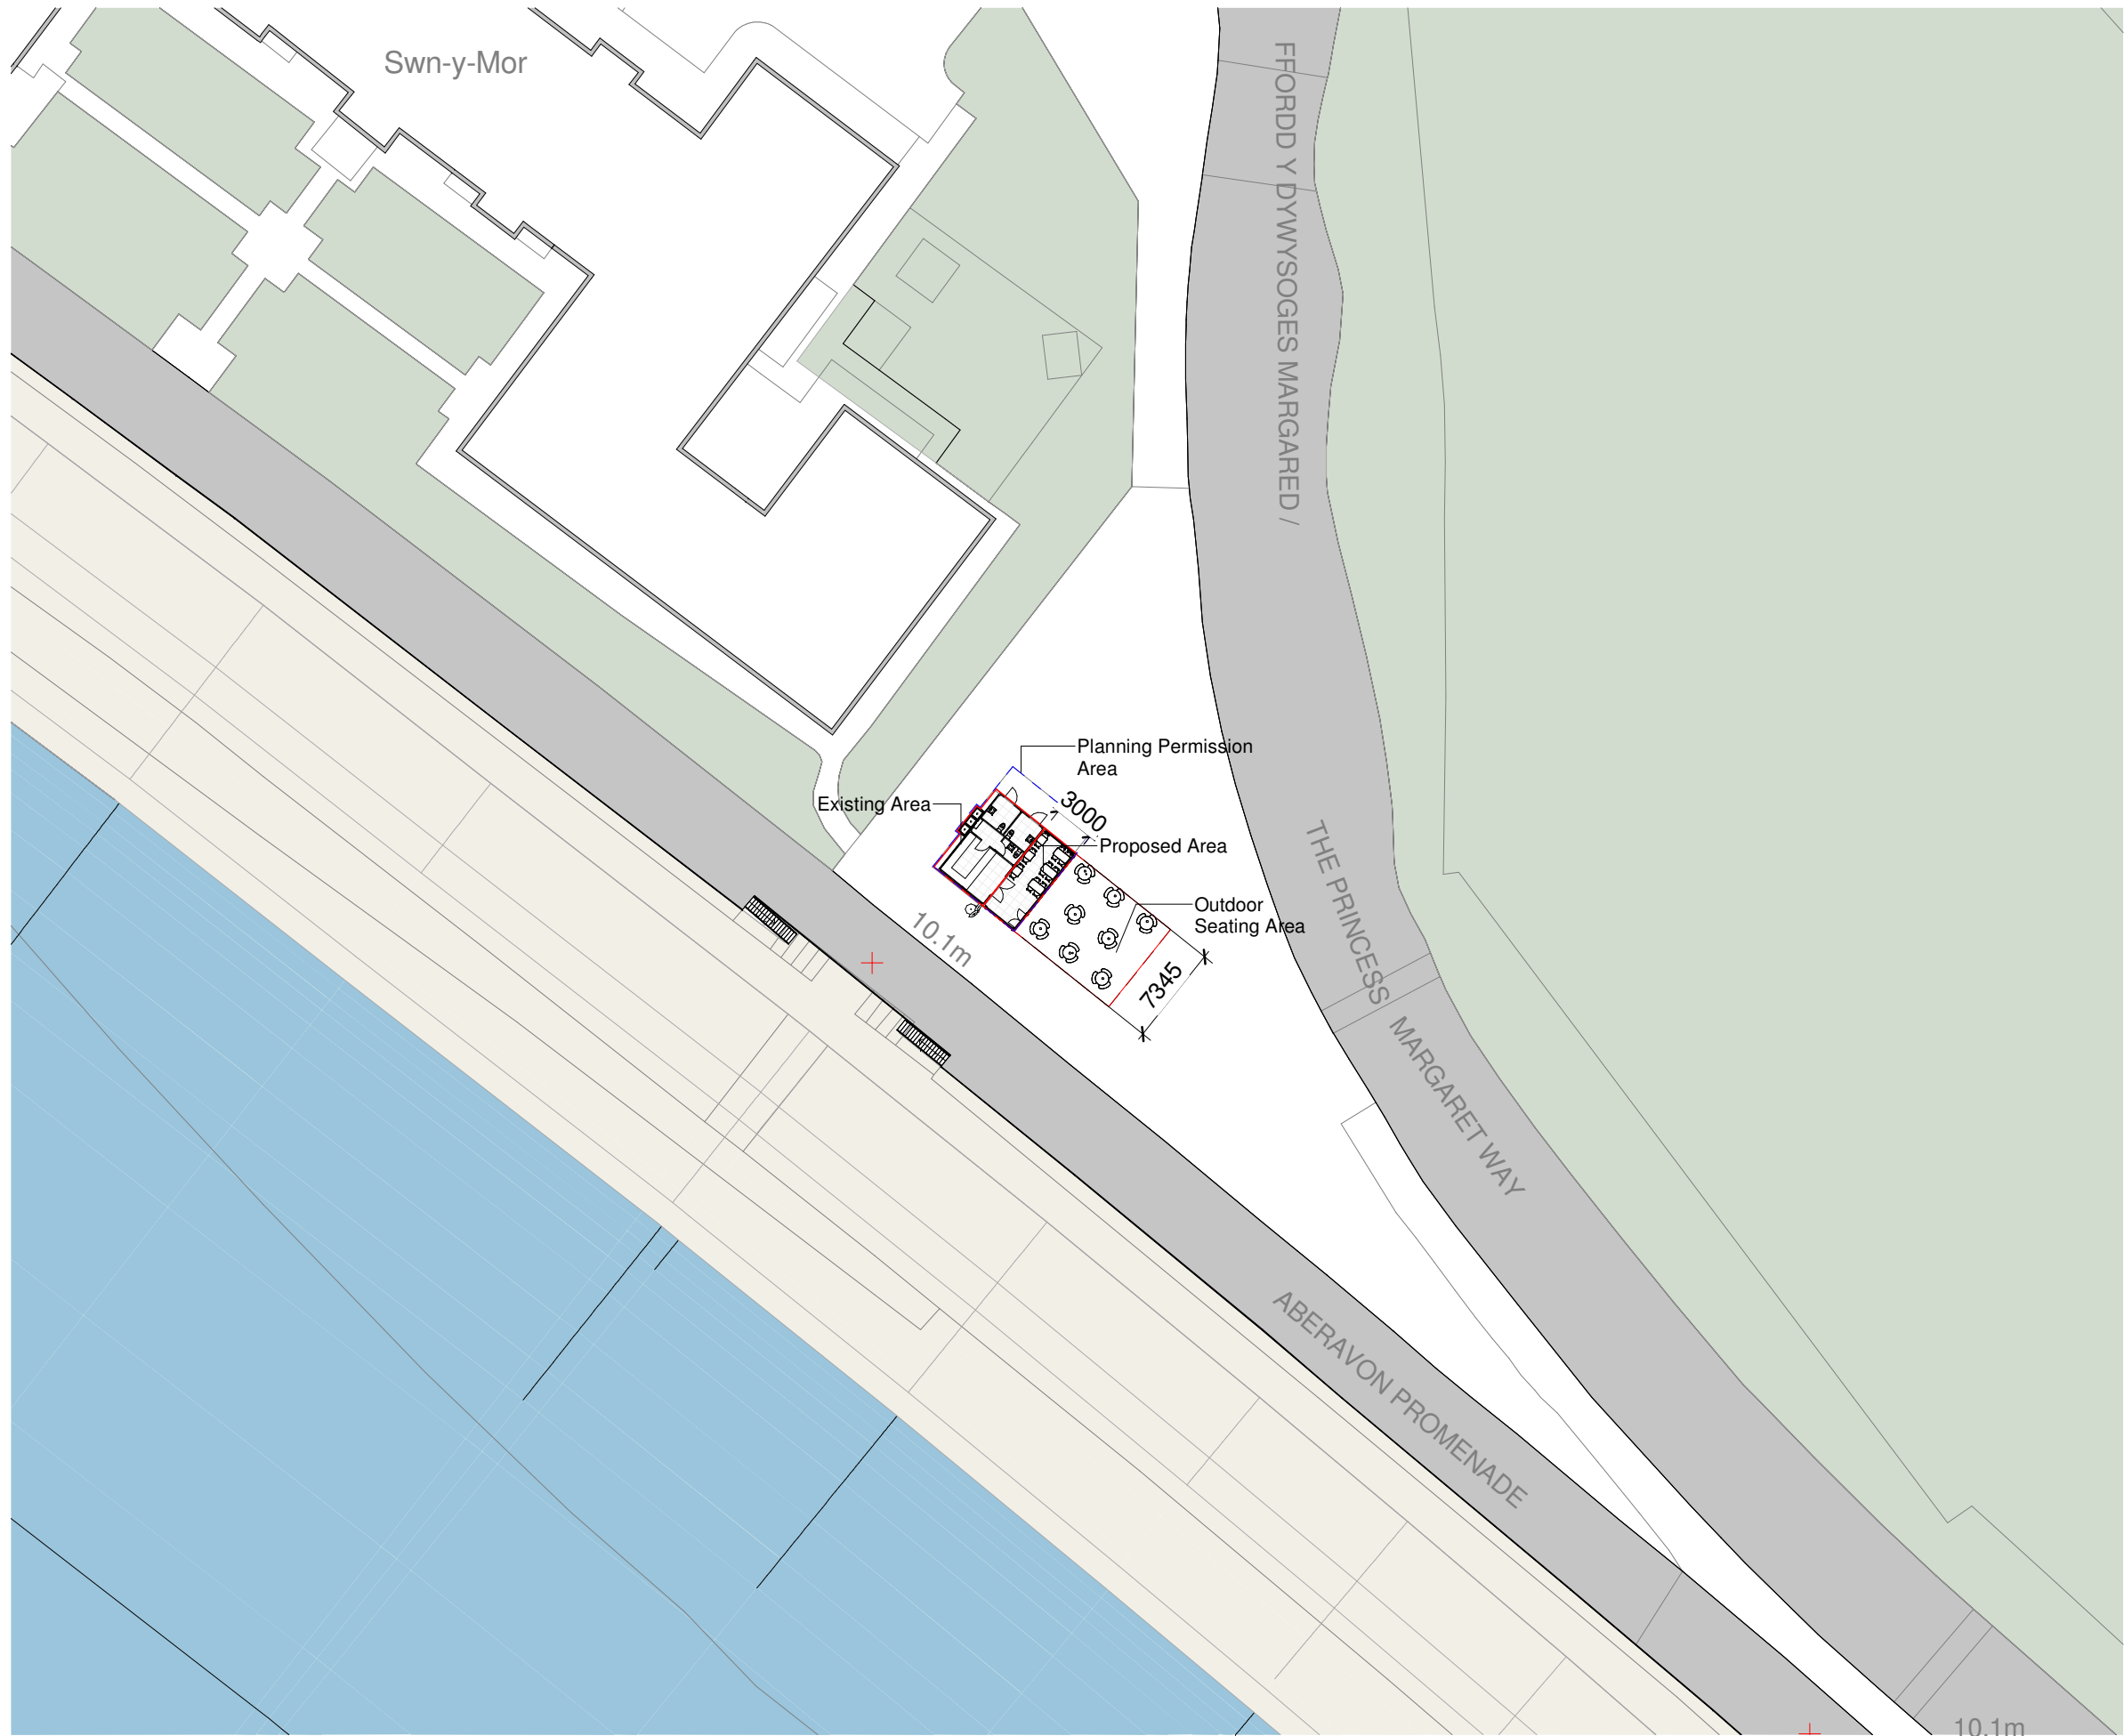

PROPOSED BLOCK PLAN

Scale 1 : 500



**MOLD ARCHITECTURAL
DESIGN
RESEARCH LAB.**

37 Side, 2nd Floor,
Newcastle Upon Tyne, NE13JE

T.: +4407864642142
E.: info@molddesignlab.co.uk
W.: https://molddesignlab.co.uk/

PROJECT ADDRESS

The Princess Margaret Way, Port Talbot
SA12 7PH, United Kingdom

DRAWN BY

SUNAZ GULER

CHECKED BY


BURAK TOSUN

DATE

09/07/2024

PROPOSED BLOCK PLAN

A103

 

**MOLD ARCHITECTURAL
DESIGN
RESEARCH LAB.**

37 Side, 2nd Floor,
Newcastle Upon Tyne, NE13JE

T.: +4407864642142
E.: info@molddesignlab.co.uk
W.: <https://molddesignlab.co.uk/>

PROJECT ADDRESS

The Princess Margaret Way, Port Talbot
SA12 7PH, United Kingdom

DRAWN BY

SUNAZ GULER


CHECKED BY

BURAK TOSUN

DATE

09/07/2024

EXISTING PLAN

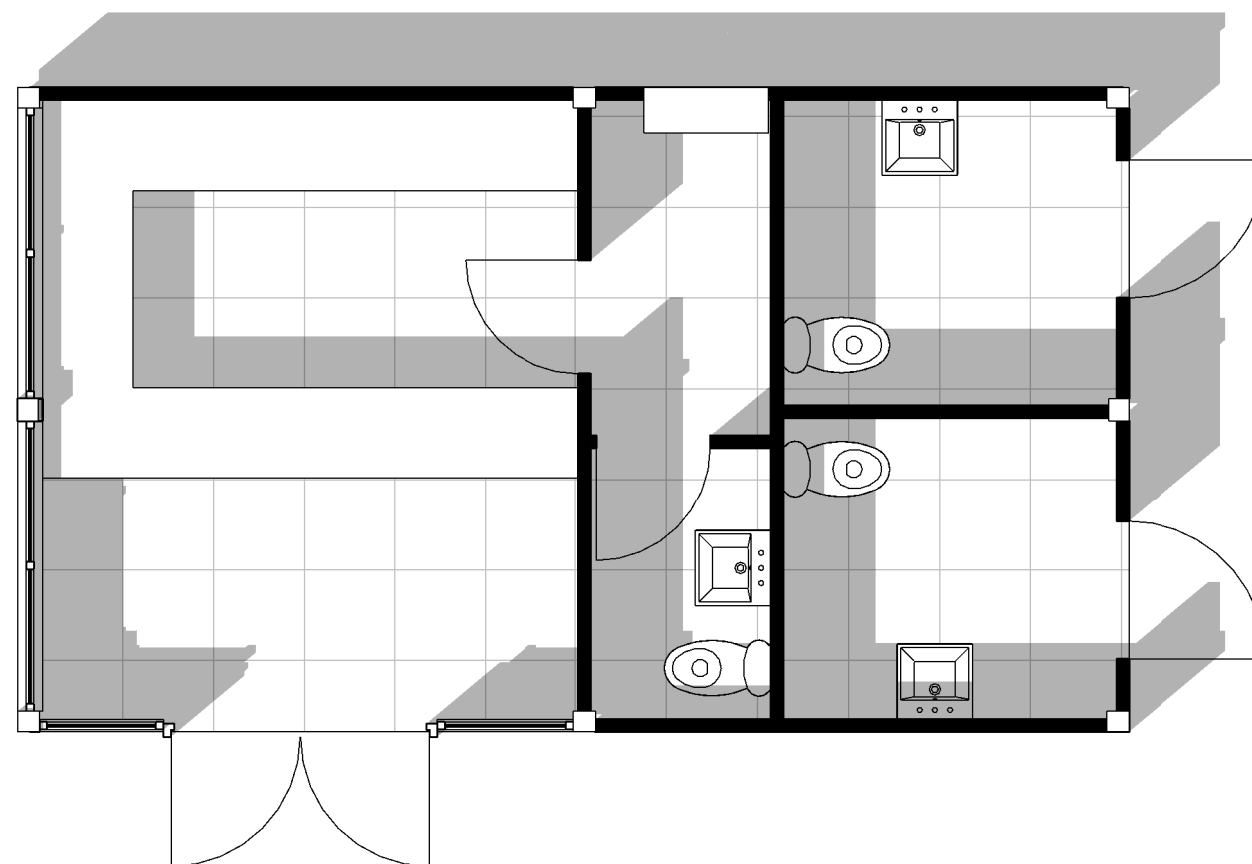

EXISTING PLAN

Scale 1 : 50

B100

**MOLD ARCHITECTURAL
DESIGN
RESEARCH LAB.**

37 Side, 2nd Floor,
Newcastle Upon Tyne, NE13JE

T.: +4407864642142
E.: info@molddesignlab.co.uk
W.: <https://molddesignlab.co.uk/>

PROJECT ADDRESS

The Princess Margaret Way, Port Talbot
SA12 7PH, United Kingdom

DRAWN BY

SUNAZ GULER


CHECKED BY

BURAK TOSUN

DATE


09/07/2024

EXISTING ELEVATIONS

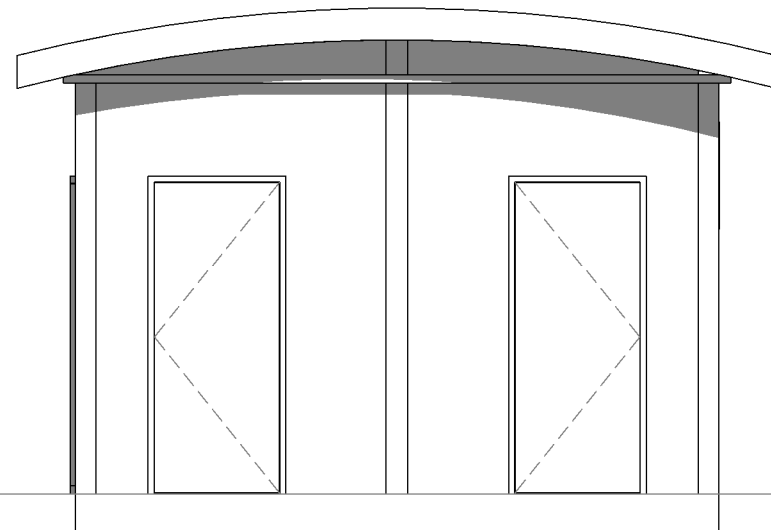


EXISTING SIDE ELEVATION I

Scale 1 : 50

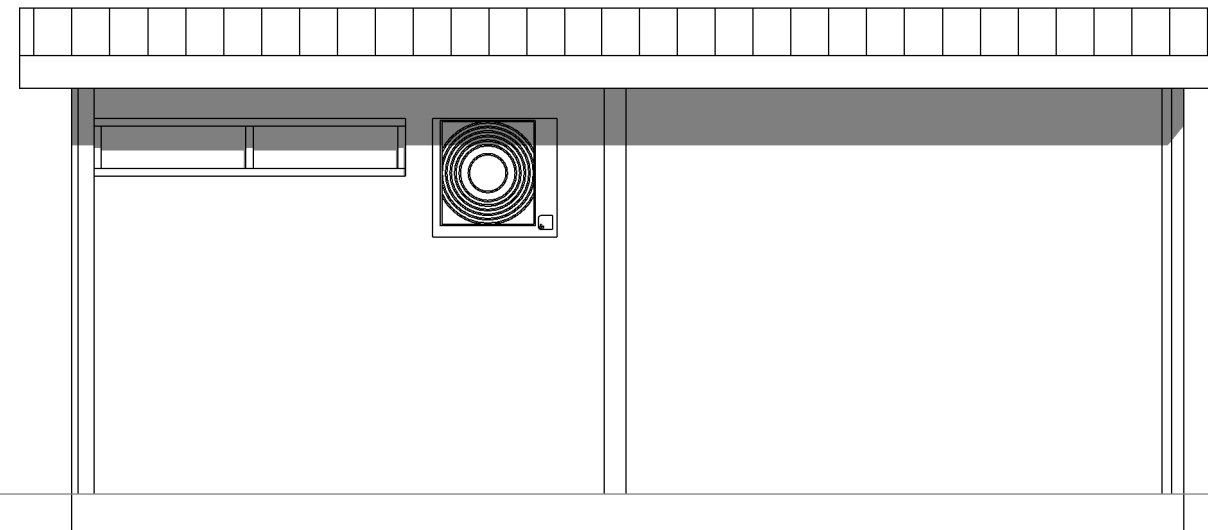

EXISTING REAR ELEVATION

Scale 1 : 50

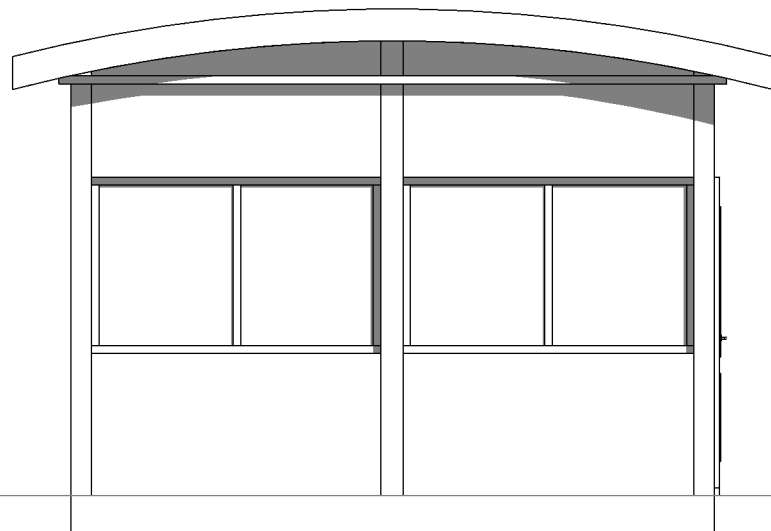



EXISTING SIDE ELEVATION II

Scale 1 : 50



EXISTING FRONT ELEVATION

Scale 1 : 50

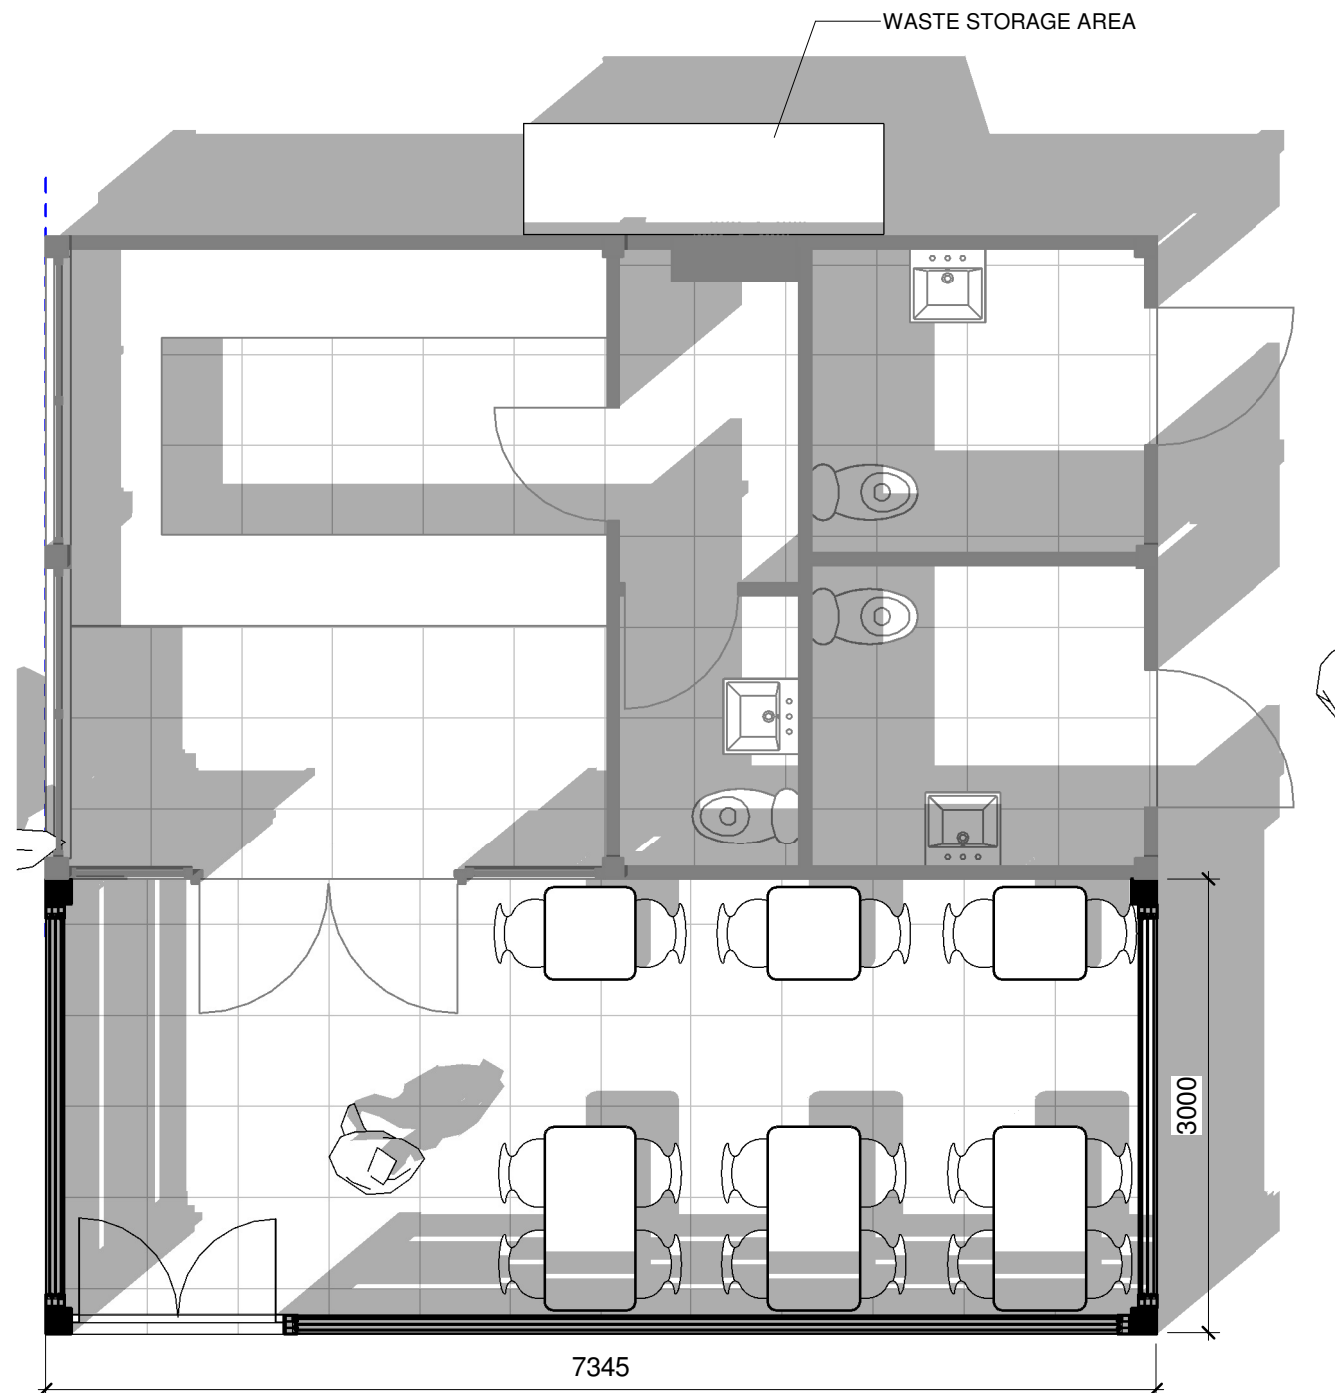 

PROPOSED PLAN
Scale 1 : 50



**MOLD ARCHITECTURAL
DESIGN
RESEARCH LAB.**

37 Side, 2nd Floor,
Newcastle Upon Tyne, NE13JE

T.: +4407864642142
E.: info@molddesignlab.co.uk
W.: https://molddesignlab.co.uk/

PROJECT ADDRESS

The Princess Margaret Way, Port Talbot
SA12 7PH, United Kingdom

DRAWN BY

SUNAZ GULER

CHECKED BY

BURAK TOSUN

DATE

09/07/2024

PROPOSED PLAN

C101

**MOLD ARCHITECTURAL
DESIGN
RESEARCH LAB.**

37 Side, 2nd Floor,
Newcastle Upon Tyne, NE13JE

T.: +4407864642142
E.: info@molddesignlab.co.uk
W.: https://molddesignlab.co.uk/

PROJECT ADDRESS

The Princess Margaret Way, Port Talbot
SA12 7PH, United Kingdom

DRAWN BY

SUNAZ GULER

CHECKED BY


BURAK TOSUN

DATE

09/07/2024


**PROPOSED FRONT
ELEVATION**

C102

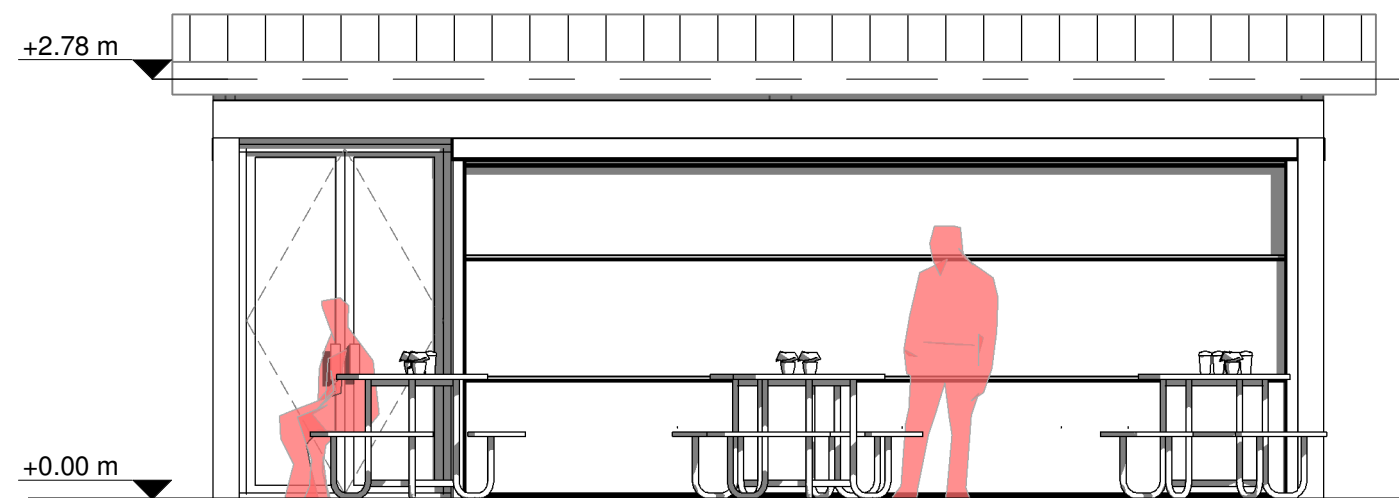

PROPOSED FRONT ELEVATION

Scale 1:50

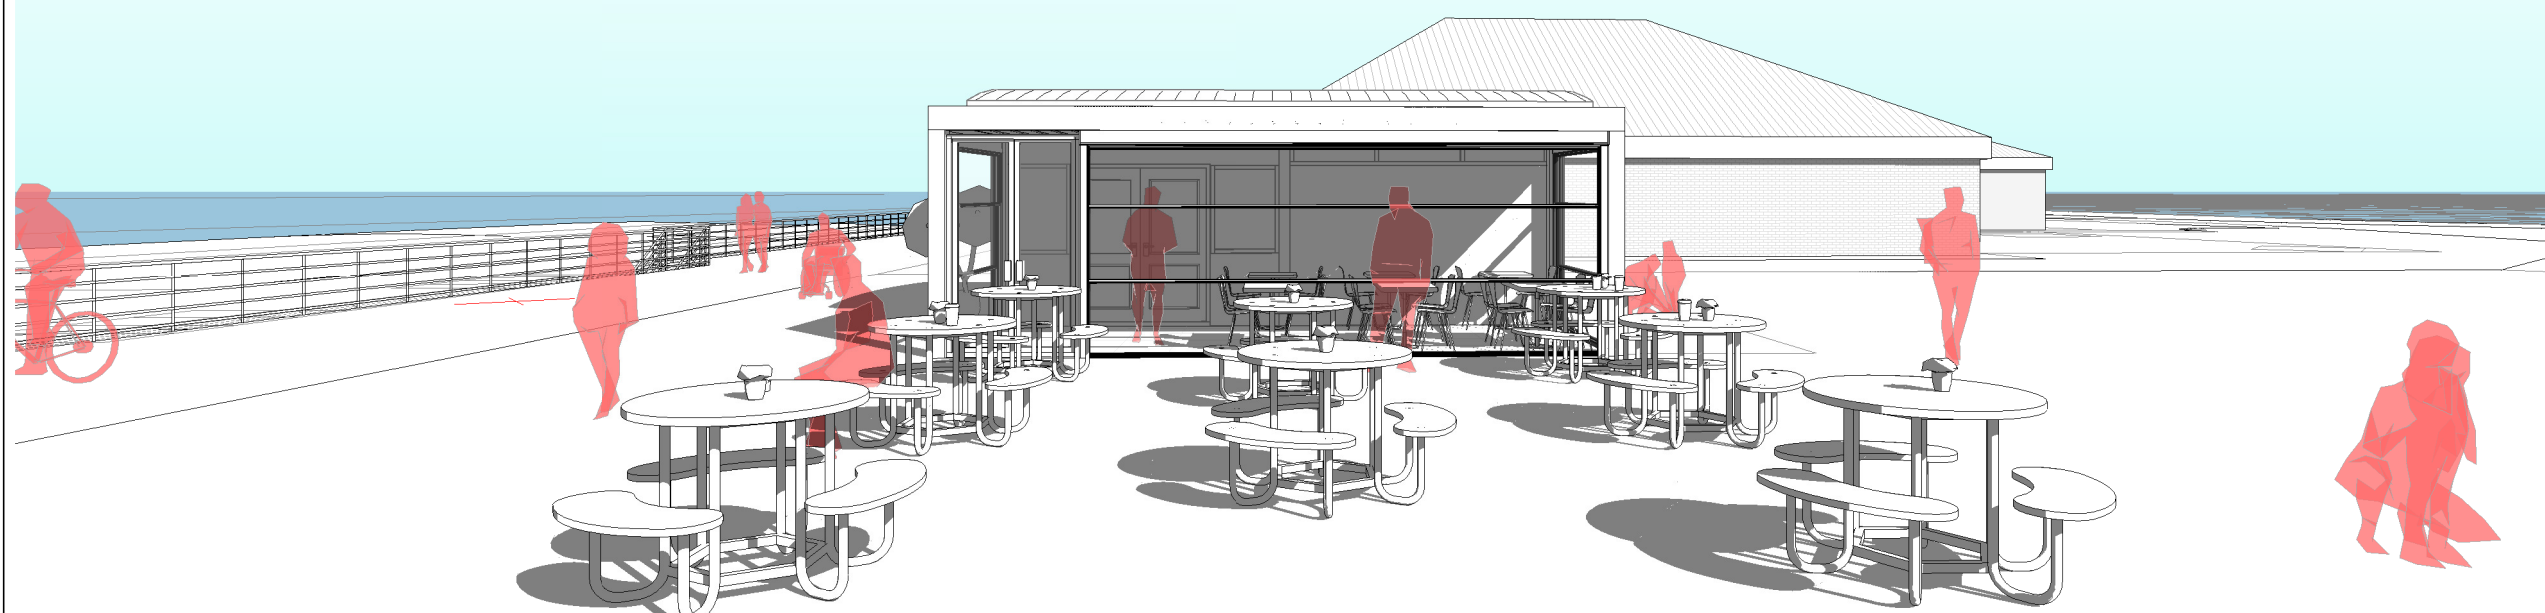

PROPOSED FRONT ELEVATION

**MOLD ARCHITECTURAL
DESIGN
RESEARCH LAB.**

37 Side, 2nd Floor,
Newcastle Upon Tyne, NE13JE

T.: +4407864642142
E.: info@molddesignlab.co.uk
W.: <https://molddesignlab.co.uk/>

PROJECT ADDRESS

The Princess Margaret Way, Port Talbot
SA12 7PH, United Kingdom

DRAWN BY

SUNAZ GULER

CHECKED BY

BURAK TOSUN

DATE

09/07/2024

**PROPOSED SIDE ELEVATION
II**

C103

+2.78 m

+0.00 m

PROPOSED SIDE ELEVATION I

Scale 1 : 50

PROPOSED SIDE ELEVATION I

**MOLD ARCHITECTURAL
DESIGN
RESEARCH LAB.**

37 Side, 2nd Floor,
Newcastle Upon Tyne, NE13JE

T.: +4407864642142
E.: info@molddesignlab.co.uk
W.: <https://molddesignlab.co.uk/>

PROJECT ADDRESS

The Princess Margaret Way, Port Talbot
SA12 7PH, United Kingdom

DRAWN BY

SUNAZ GULER

CHECKED BY


BURAK TOSUN

DATE

09/07/2024


PROPOSED ELEVATIONS

C104

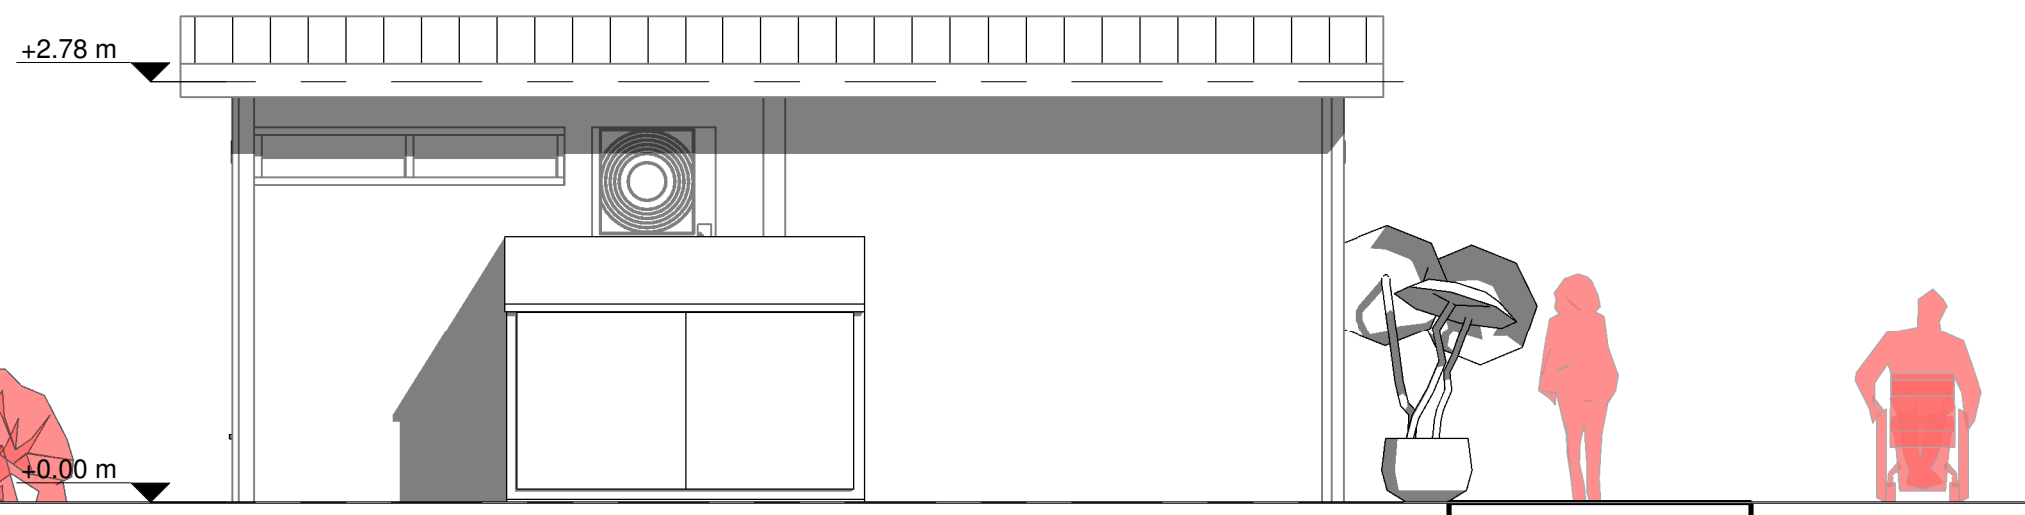


PROPOSED REAR ELEVATION

Scale 1 : 50

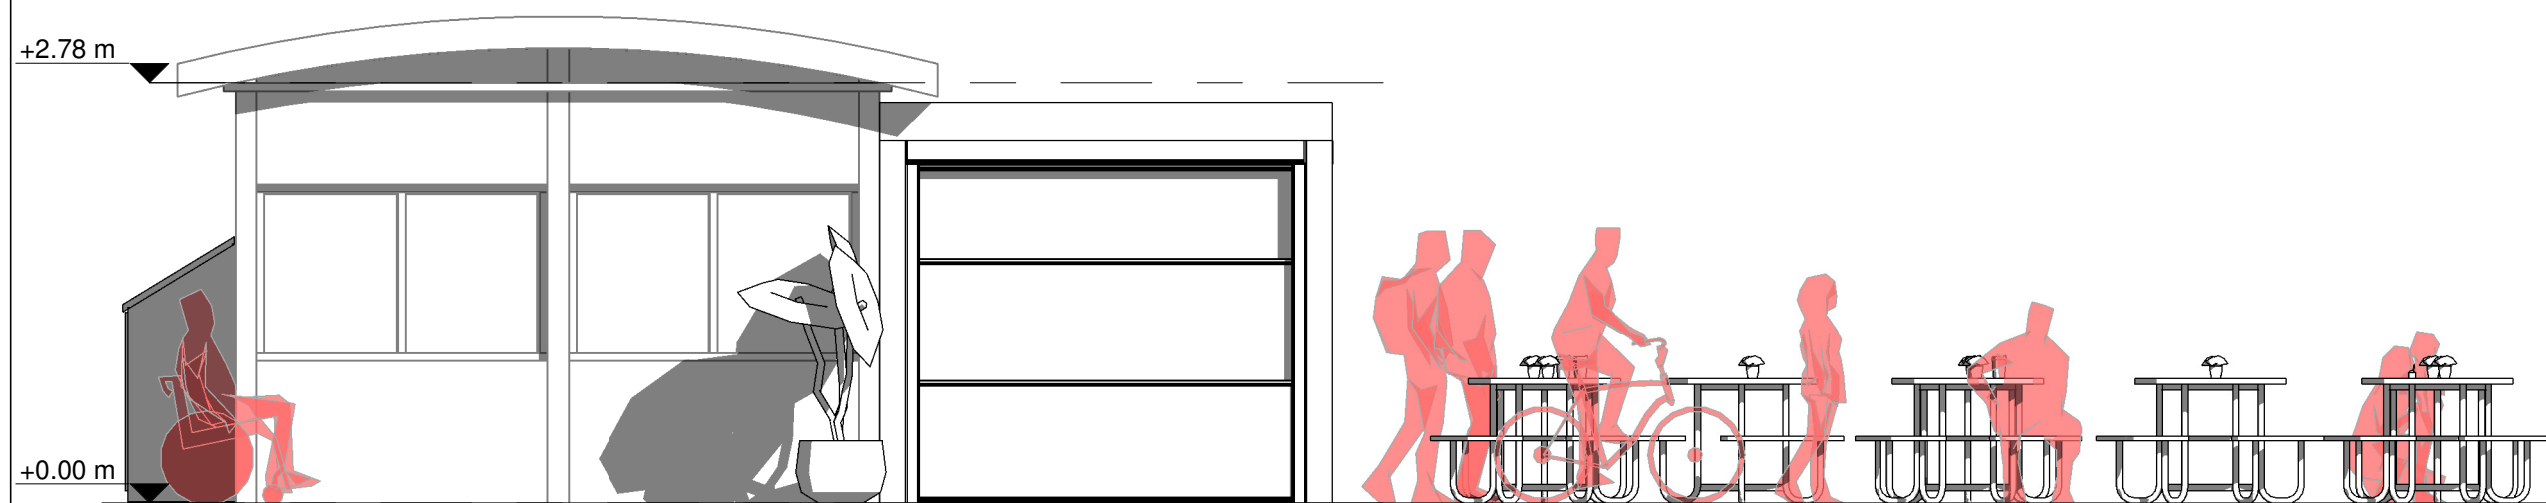

PROPOSED SIDE ELEVATION II

Scale 1 : 50

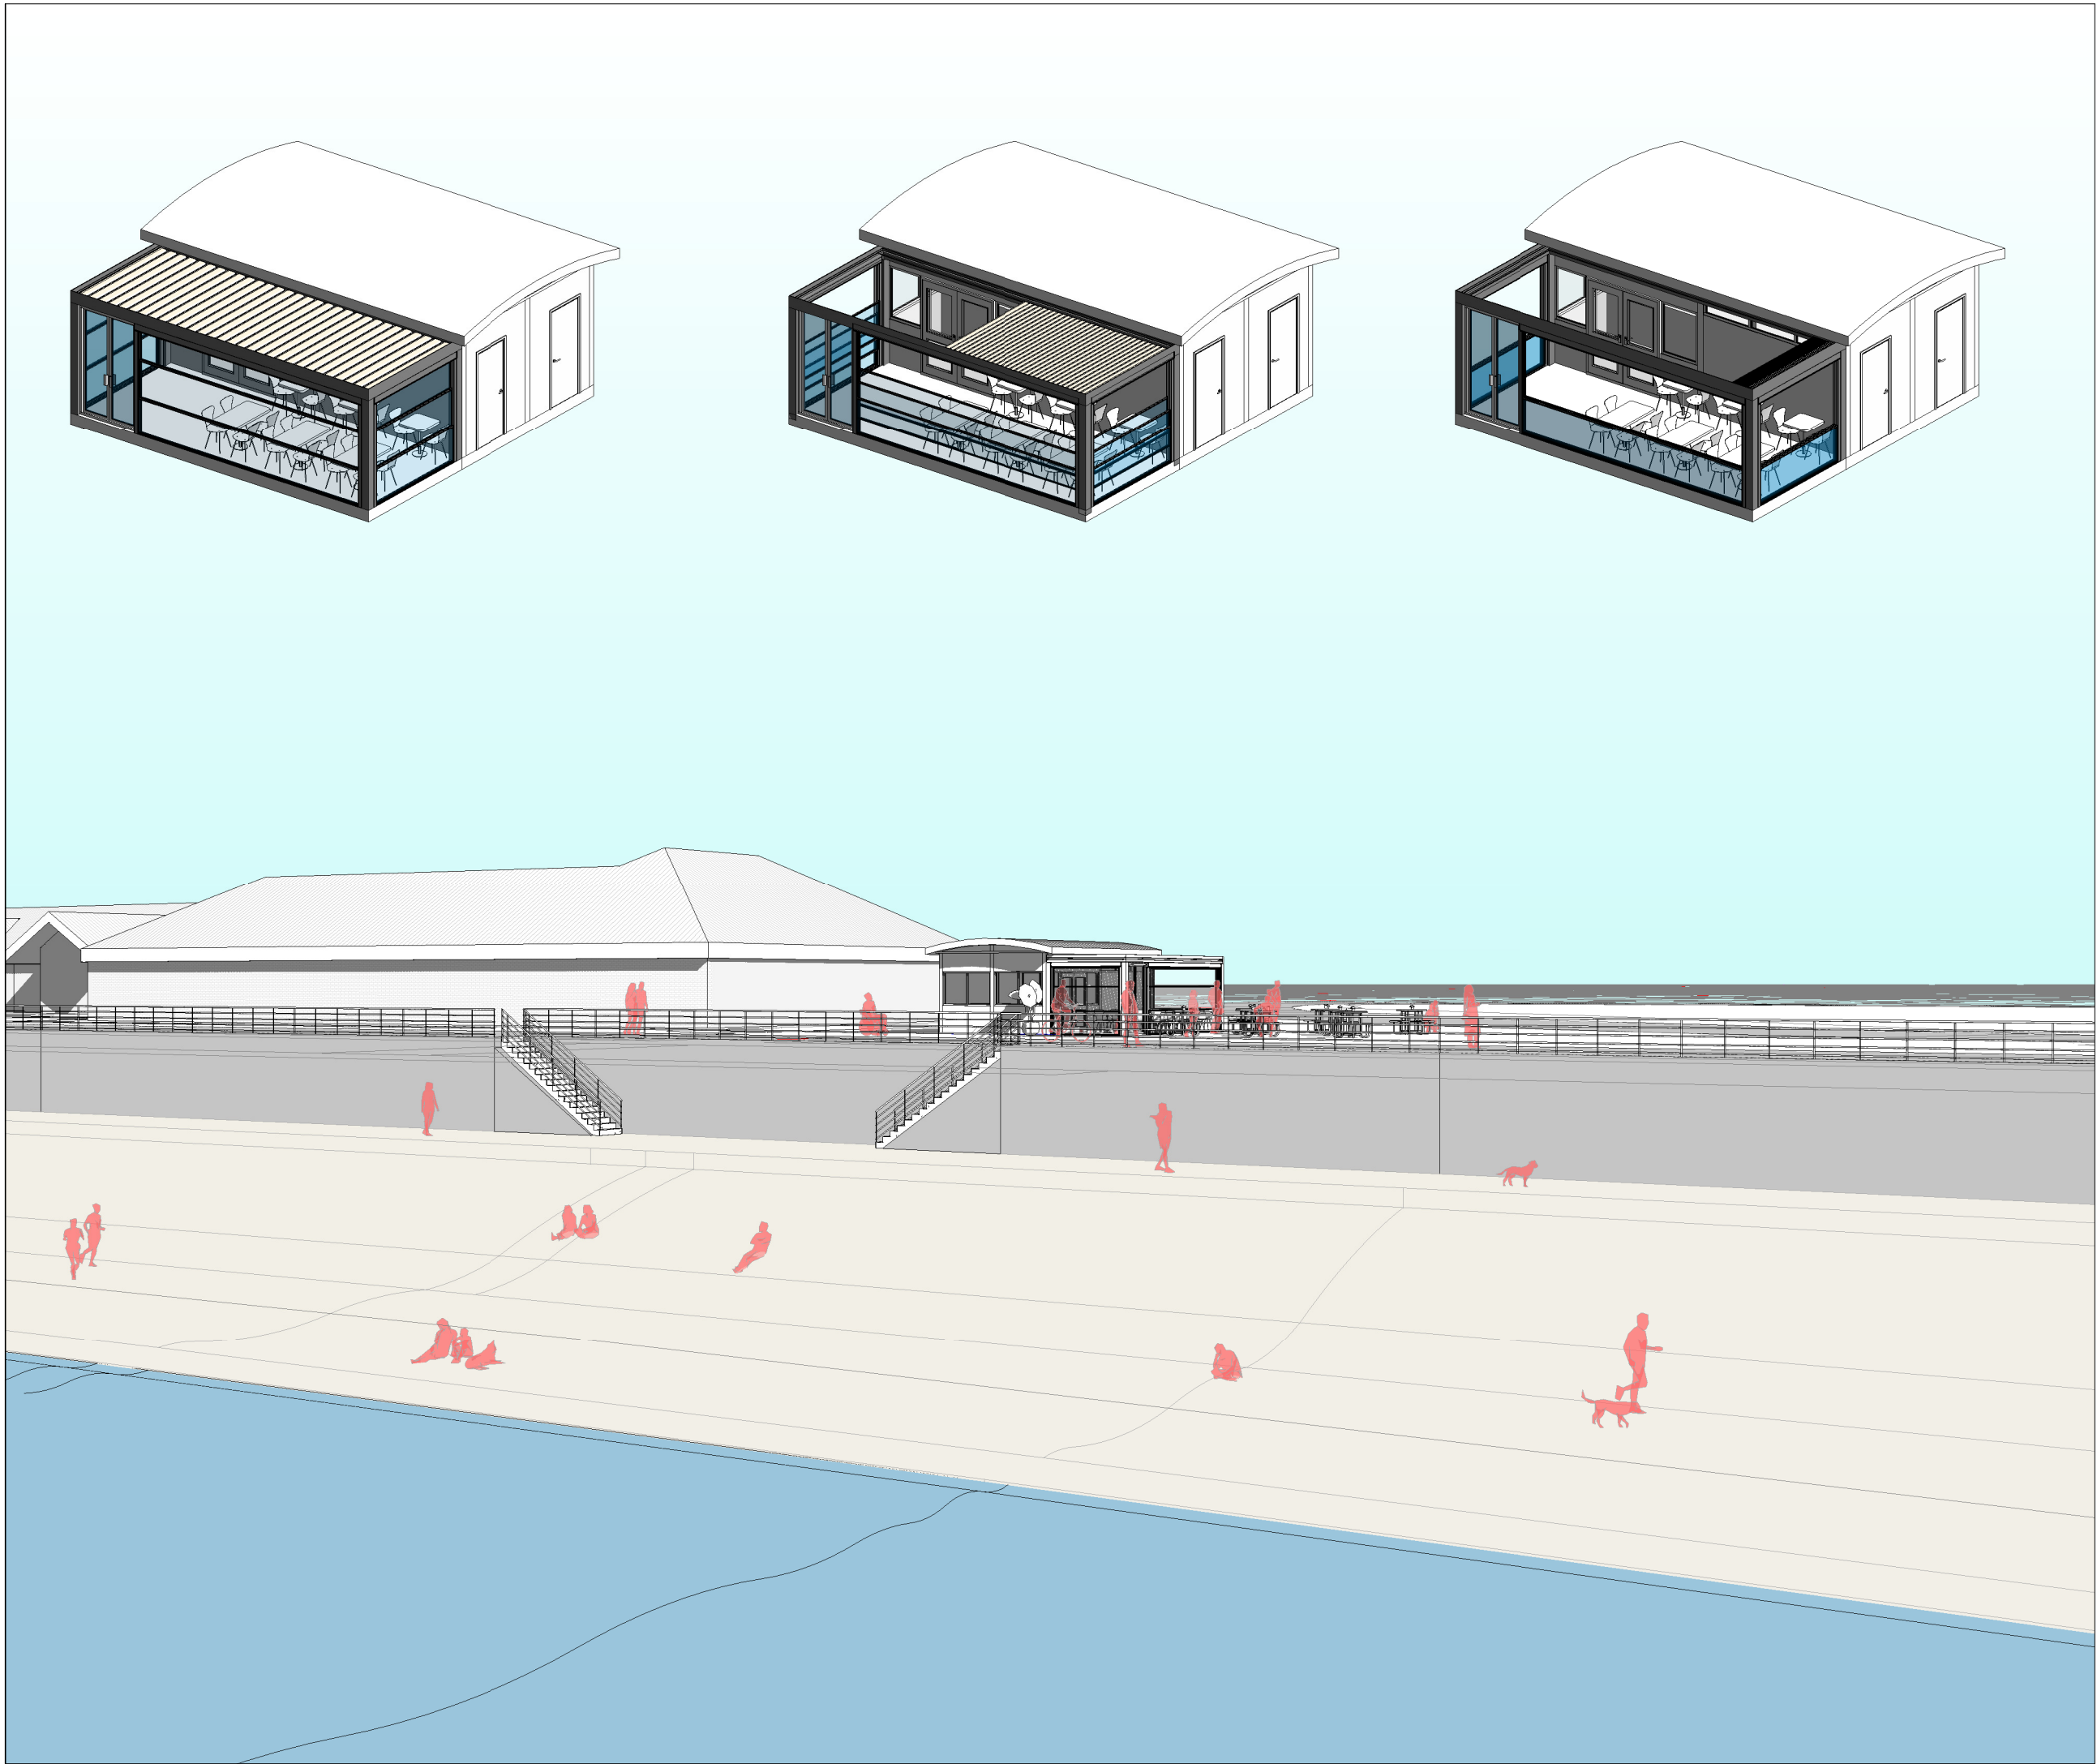

**MOLD ARCHITECTURAL
DESIGN
RESEARCH LAB.**

37 Side, 2nd Floor,
Newcastle Upon Tyne, NE13JE

T.: +4407864642142
E.: info@molddesignlab.co.uk
W.: <https://molddesignlab.co.uk/>

PROJECT ADDRESS

The Princess Margaret Way, Port Talbot
SA12 7PH, United Kingdom

DRAWN BY

SUNAZ GULER


CHECKED BY

BURAK TOSUN

DATE

09/07/2024

3D

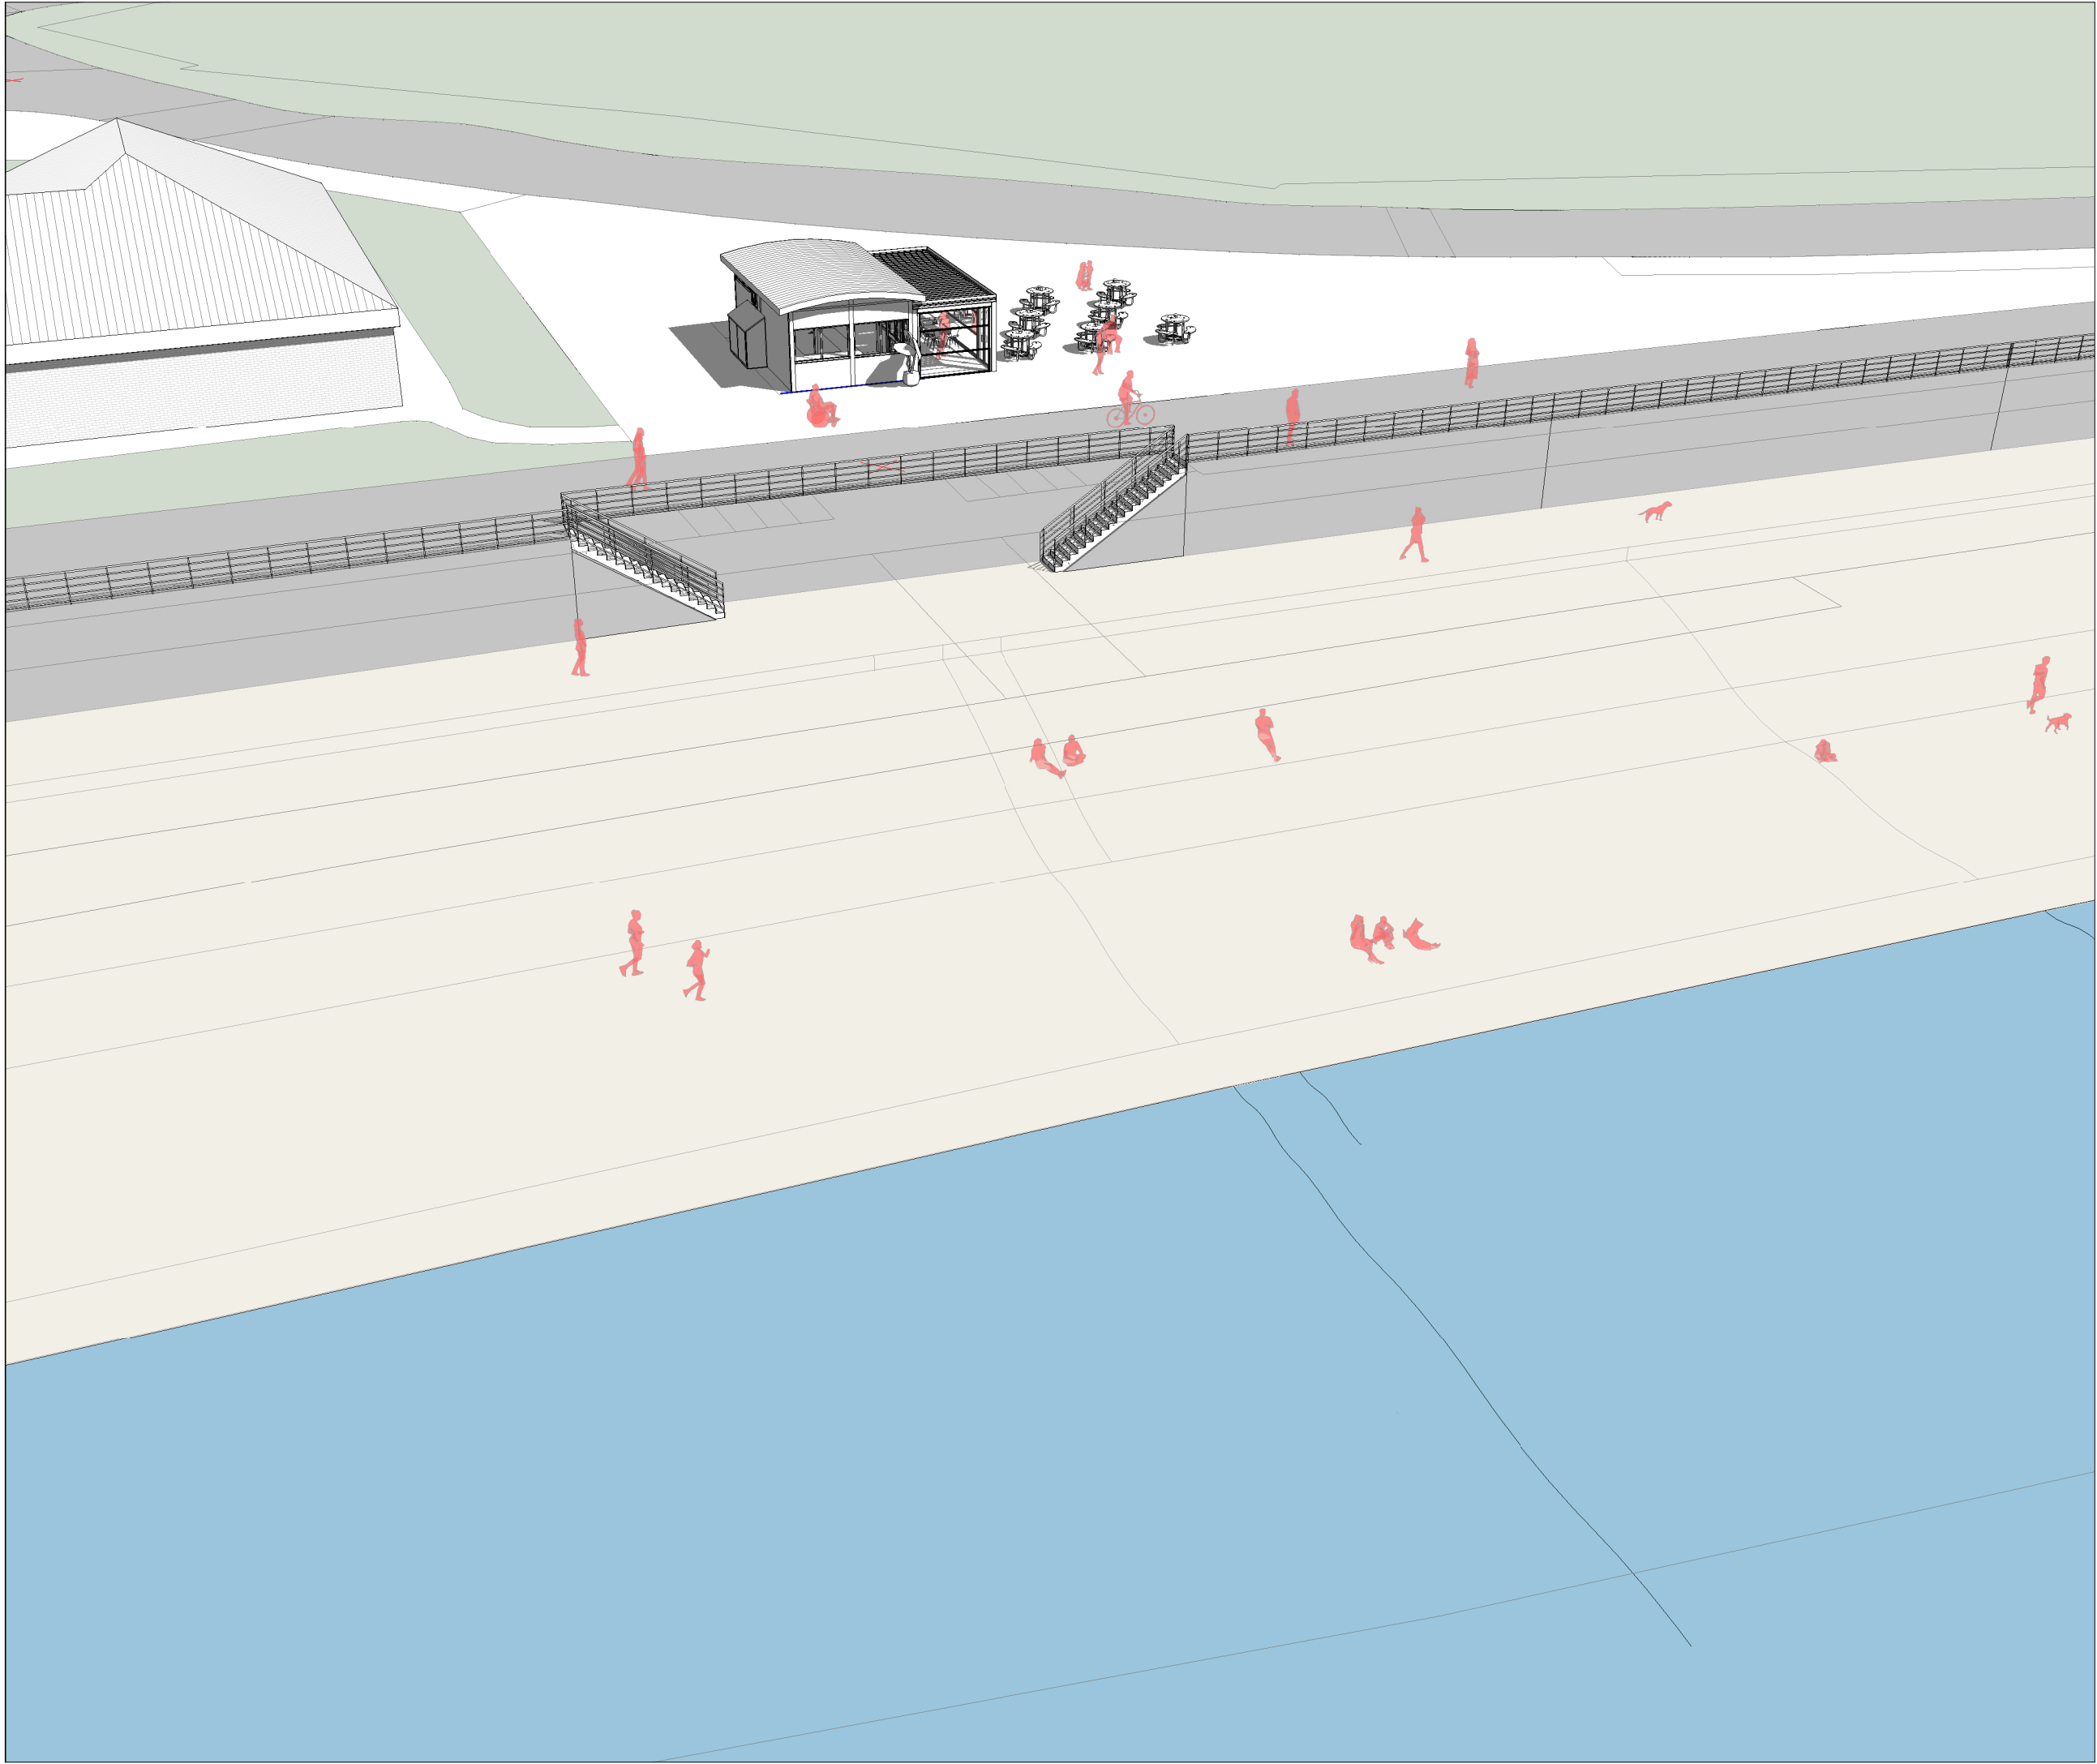

**MOLD ARCHITECTURAL
DESIGN
RESEARCH LAB.**

37 Side, 2nd Floor,
Newcastle Upon Tyne, NE13JE

T.: +4407864642142
E.: info@molddesignlab.co.uk
W.: <https://molddesignlab.co.uk/>

PROJECT ADDRESS

The Princess Margaret Way, Port Talbot
SA12 7PH, United Kingdom

DRAWN BY

SUNAZ GULER

CHECKED BY

BURAK TOSUN

DATE

09/07/2024

3D

C106