



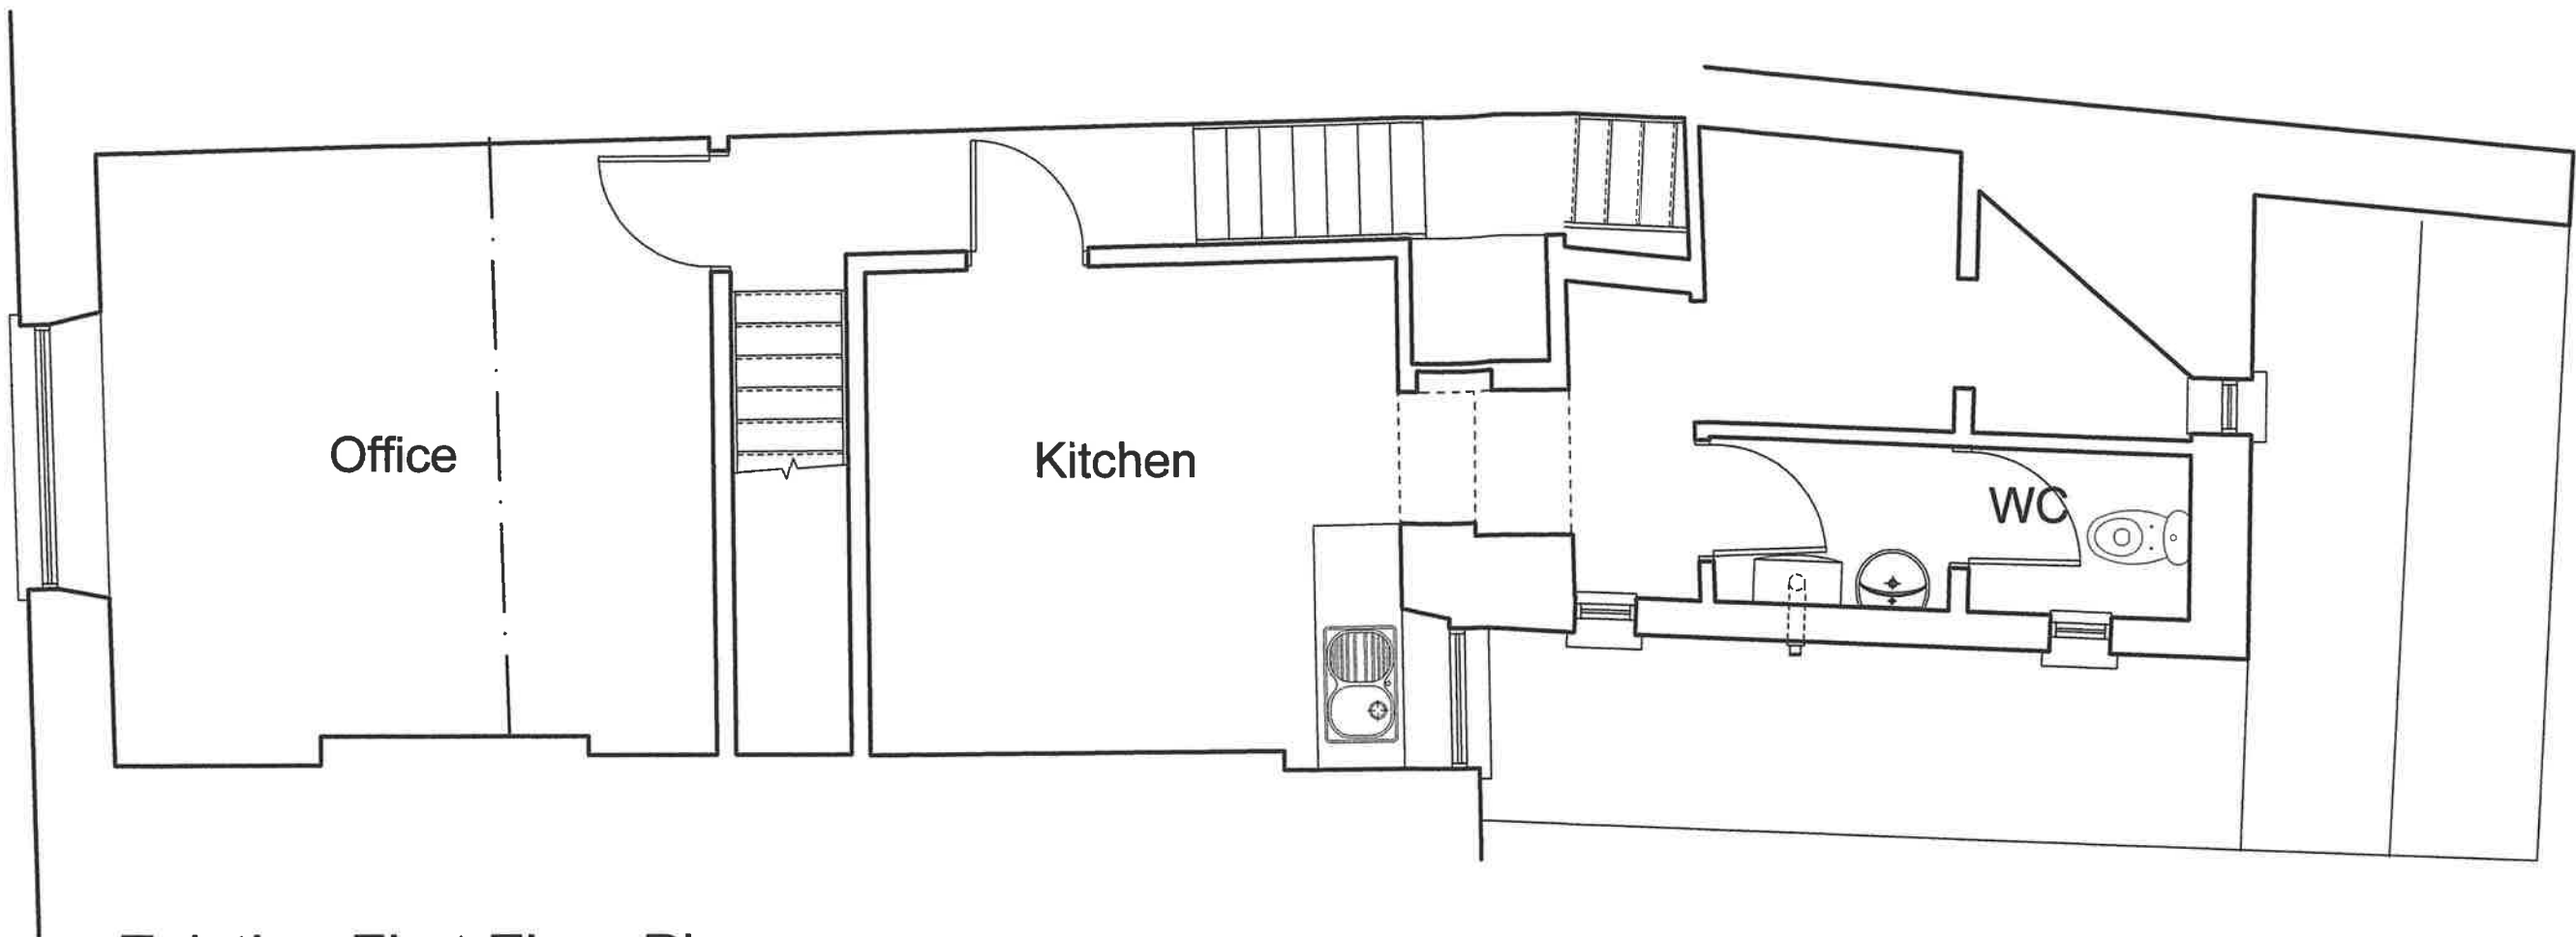

Existing First Floor Plan

Existing Ground Floor Plan

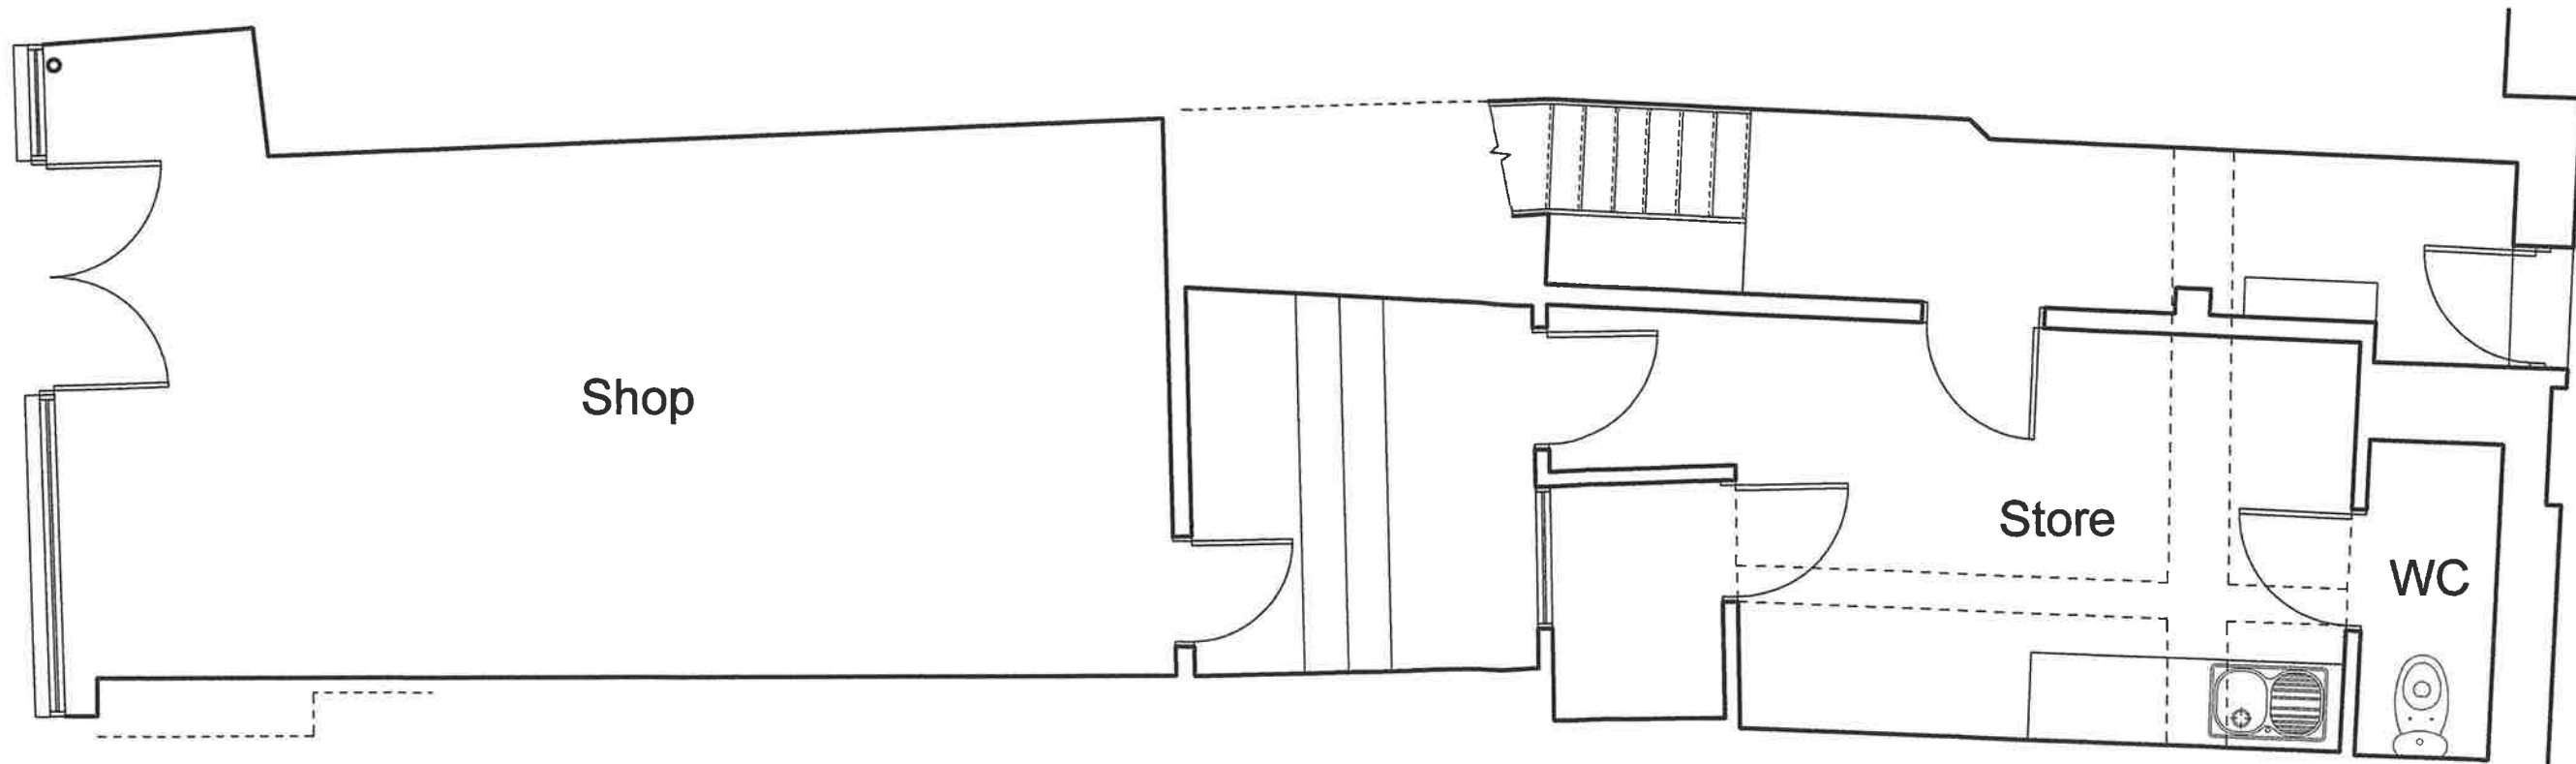

General Notes

This drawing may not be used for any purpose other than by the owner. The unauthorised reproduction or conveyance of any information contained herein without prior written permission is not permitted.

All works of alteration and demolition to include for making good to areas disturbed.

All levels, dimensions etc to be checked on site prior to tender and order.

Contractor to comply with and manage all necessary H&S, CDM 2015 requirements.

Appropriate Targeted R&D surveys to be carried out commencement.

Prior to commencement Contractor to liaise with all statutory undertakers to confirm location of existing services

No.	Revision/Issue	Date
Project Name		
54 Wind St Neath		
Drawing title		
Existing Layout		
Project ref	Sheet	
H-24	01	
Date		
July 2024		
Scale	Sheet size	
1:50	A3	