
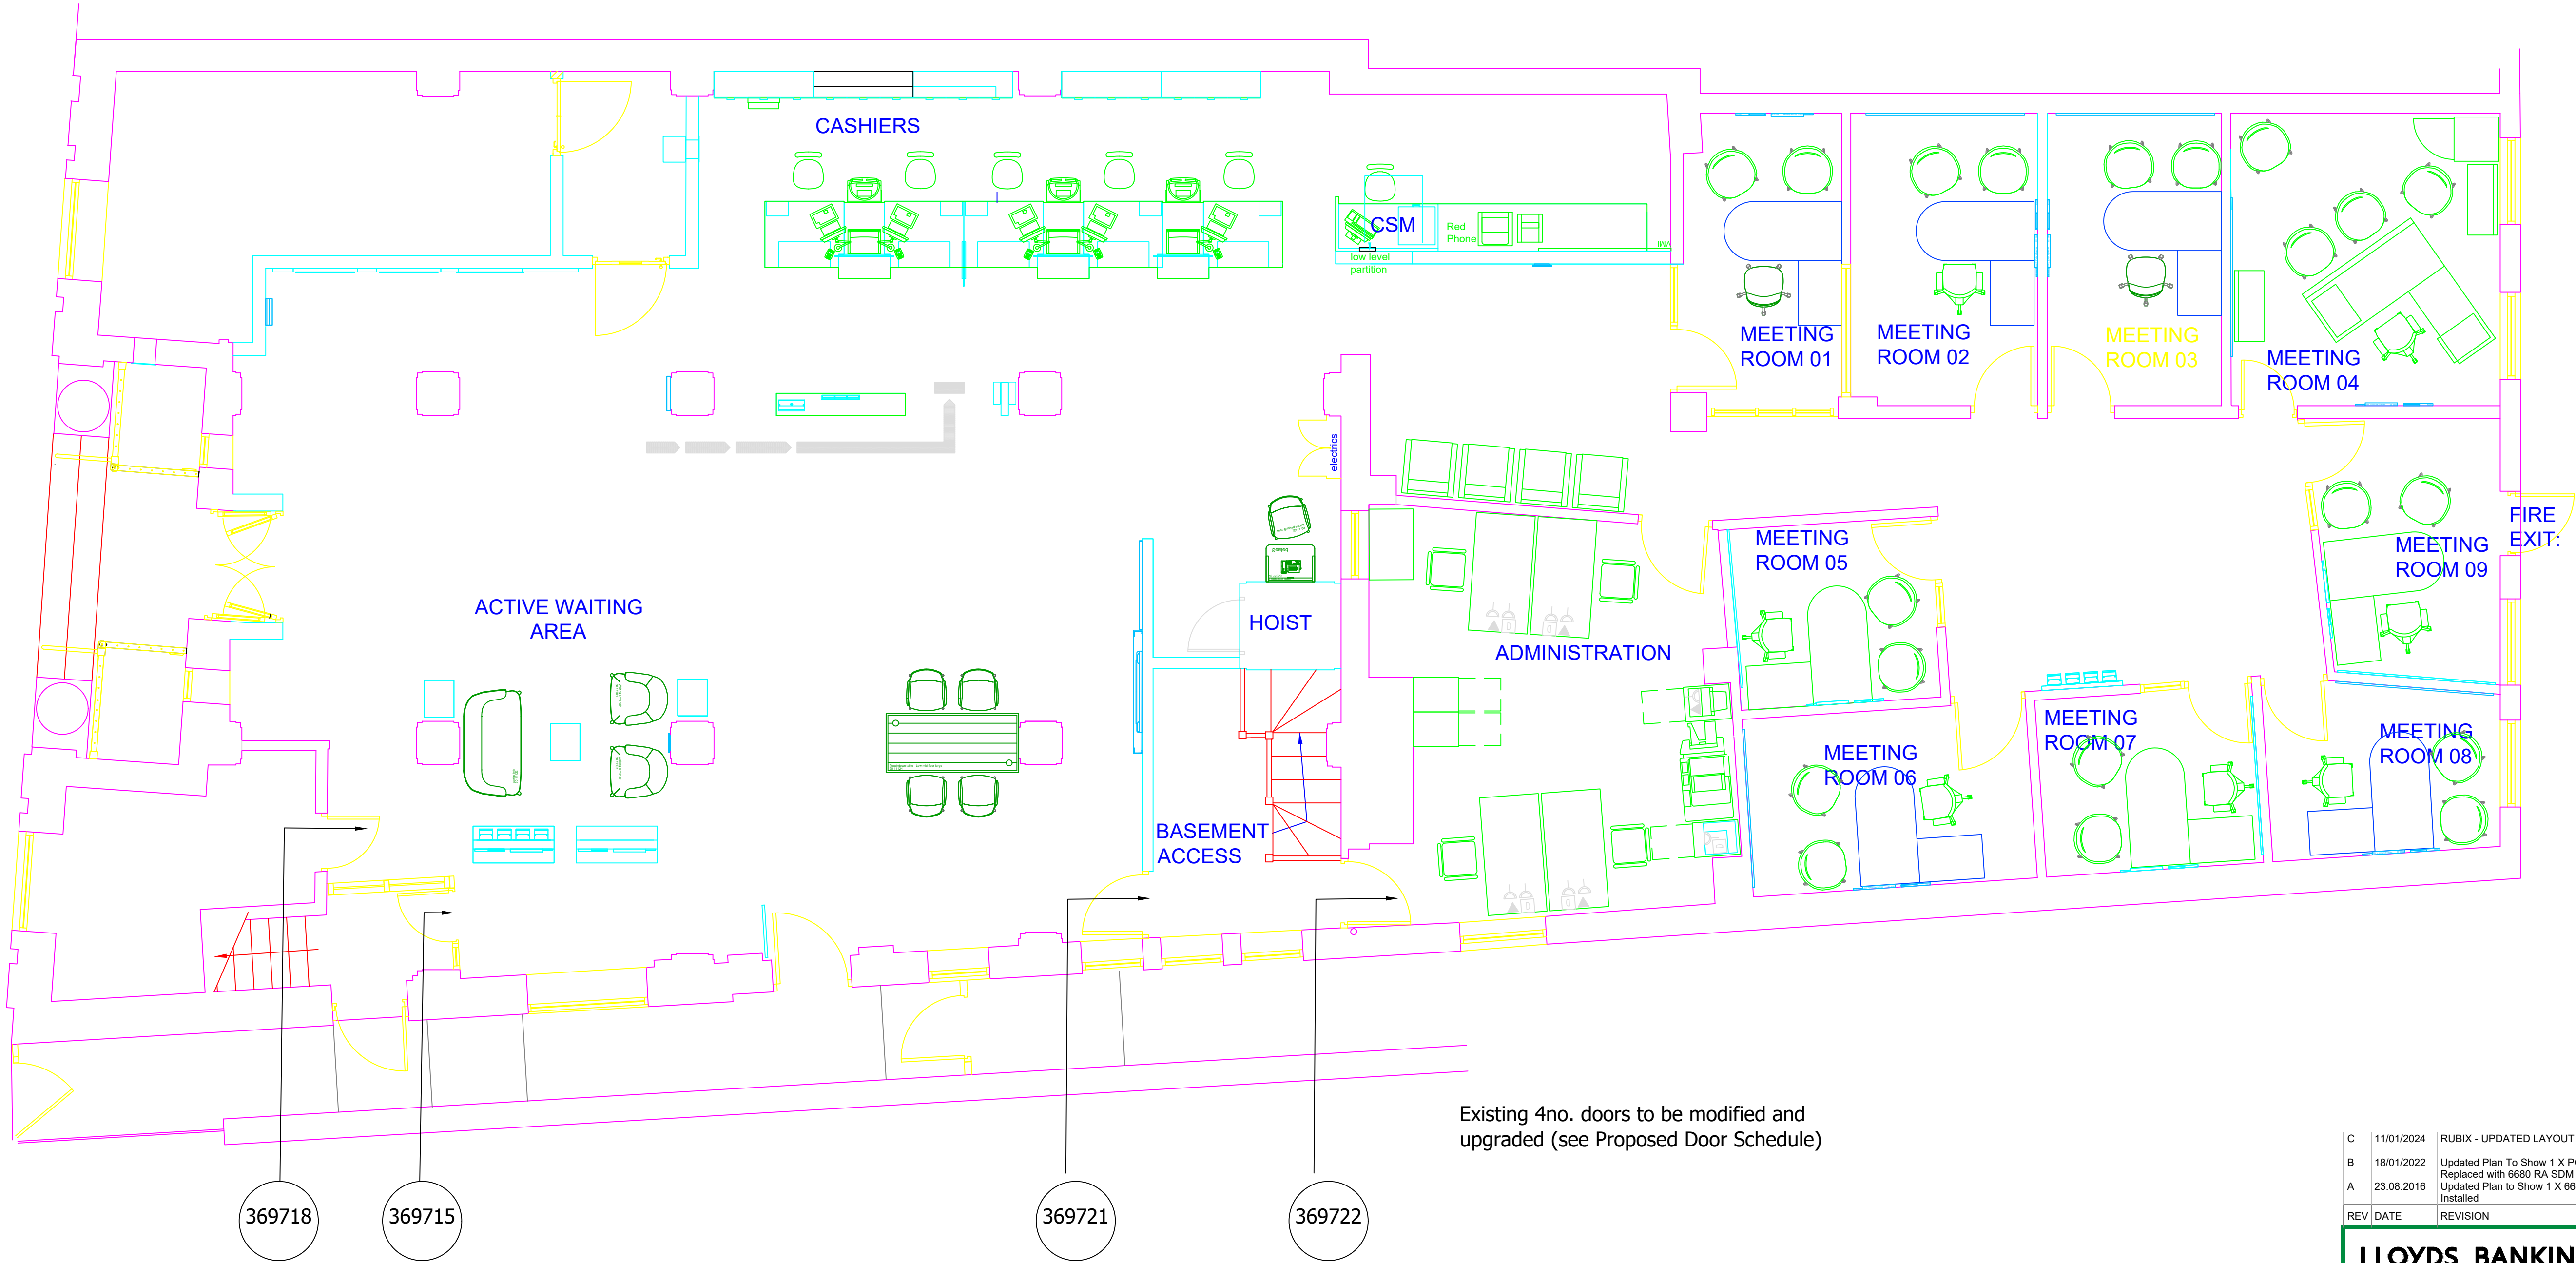


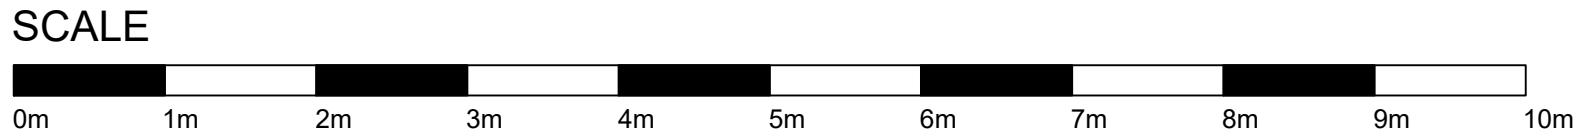

GROUND FLOOR PLAN

C	11/01/2024	RUBIX - UPDATED LAYOUT	IW
B	18/01/2022	Updated Plan To Show 1 X PC3000 RA Replaced with 6680 RA SDM	EDE
A	23.08.2016	Updated Plan to Show 1 X 6625 ATM Installed	DS
REV	DATE	REVISION	INITIALS

LLOYDS BANKING GROUP

ALL DIMENSIONS TO BE VERIFIED PRIOR TO COMMENCING WORK. DRAWING TO BE READ IN CONJUNCTION WITH PROJECT SPECIFICATIONS.

THIS DRAWING IS THE PROPERTY OF LLOYDS BANKING GROUP AND COPYRIGHT IS RESERVED BY THEM. THE DRAWING IS ISSUED ON CONDITION THAT IT IS NOT COPIED OR DISCLOSED BY OR TO ANY UNAUTHORISED PERSONS WITHOUT PRIOR CONSENT IN WRITING TO LLOYDS BANKING GROUP - GROUP PROPERTY. ALL MODIFIED DRAWINGS SHOULD BE RETURNED TO LLOYDS BANKING GROUP.

GROUP PROPERTY

BRISTOL - PO Box 112, Canons House, Canons Way, BRISTOL, BS99 7LB
EDINBURGH - Sighthill South, 12 Bankhead Crossway South, EDINBURGH, EH11 4EN
HALIFAX - Trinity Road, HALIFAX, West Yorkshire, HX1 2RG

PROJECT ADDRESS	SCALE
Brand - Lloyds TSB	A1 - 1:50
Neath Windsor Road	A3 - 1:100
5 Windsor Road	DATE
NEATH SA11 1LP	23/08/2016
DRAWING DESCRIPTION	DRAWN BY
Ground Floor	DS
Existing Plan	REVISION
DRAWING NUMBER	C
50650400-AREX-00	