


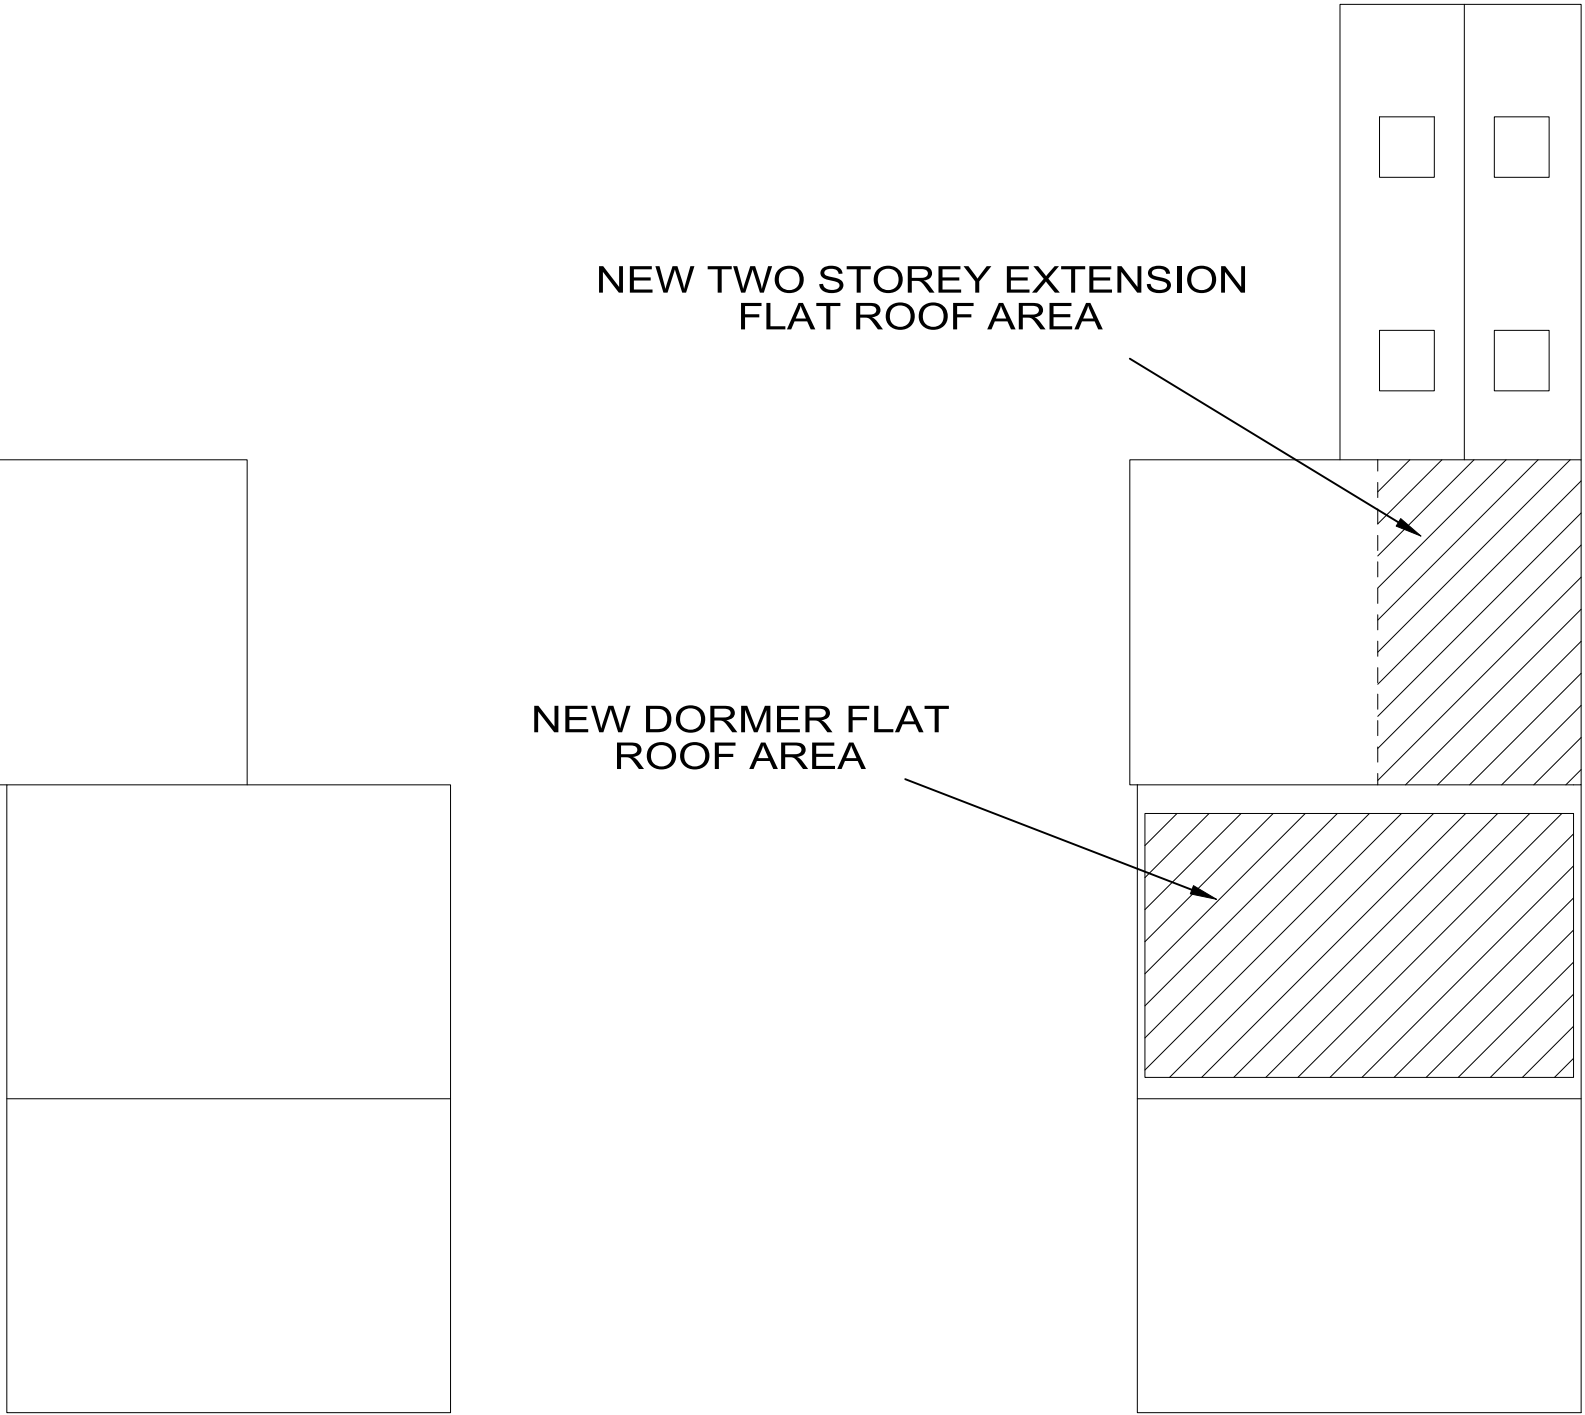

ROOF PLAN  
EXISTING

ROOF PLAN  
PROPOSED

NOTES:  
All dimensions must be checked on site and not scaled from this drawing.

|  |  |  |
|--|--|--|
|  |  |  |
|  |  |  |
|  |  |  |
|  |  |  |

@copyright

GWYN EVANS & SON  
PLANNING &  
BUILDING CONSULTANTS  
07977107352  
G.EVANSANDSONPBC@GMAIL.COM

Client

MR D BIRMINGHAM

Job Title

PART TWO STOREY &  
PART SINGLE STOREY SIDE &  
REAR EXTENSIONS &  
NEW REAR DORMER

Drawing Title

EXISTING & PROPOSED  
ROOF PLANS

Scale

1:100 @A3

|            |          |
|------------|----------|
| Date       | Drawn by |
| 18/08/2024 | JE       |

|                          |      |
|--------------------------|------|
| Dwg No.                  | Rev. |
| 35TS - 2024/023 - RPLN01 | A    |