




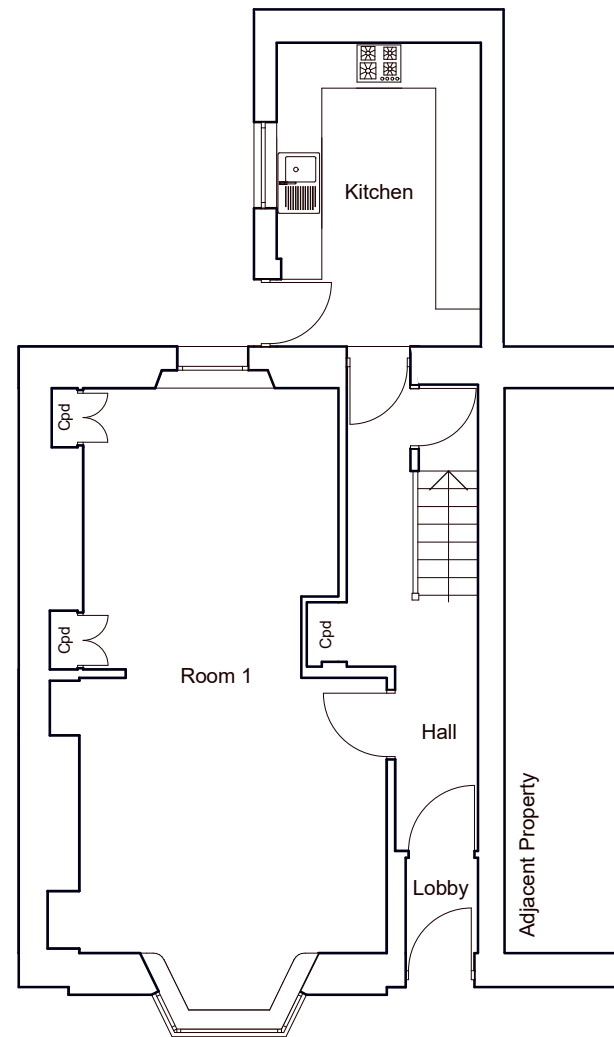

GROUND FLOOR PLAN

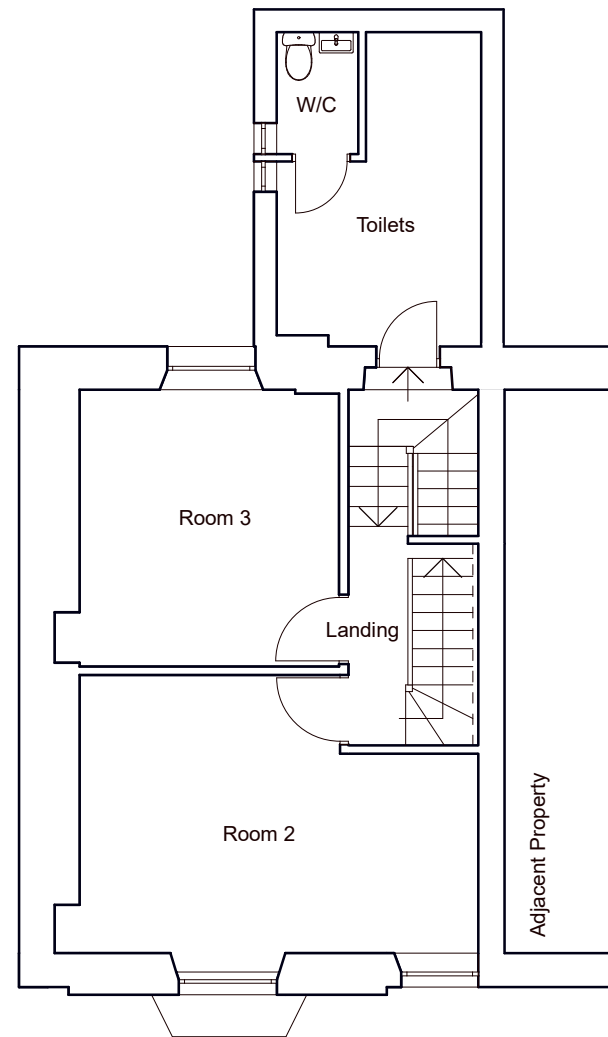

FIRST FLOOR PLAN

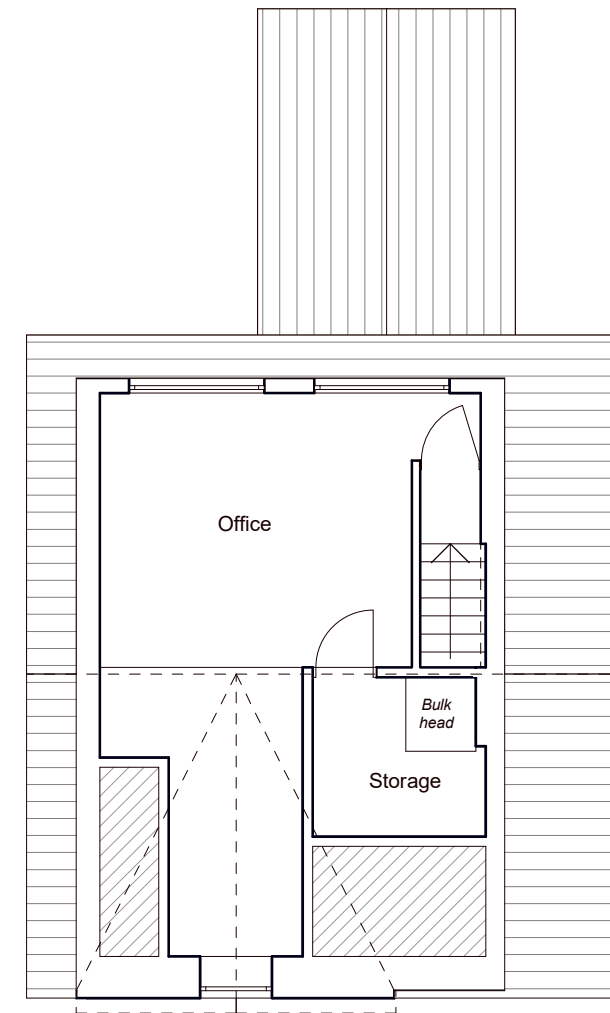

SECOND FLOOR PLAN

Scale 1 / 100 @ A3



12 LONDON ROAD
NEATH
Eley's Group Ltd
**SCHEME DESIGN - Existing
Floor Plans**

Date: August 2024
Scale: 1:100 @ A3
Drawing Number: 2453-02

