



Superseded

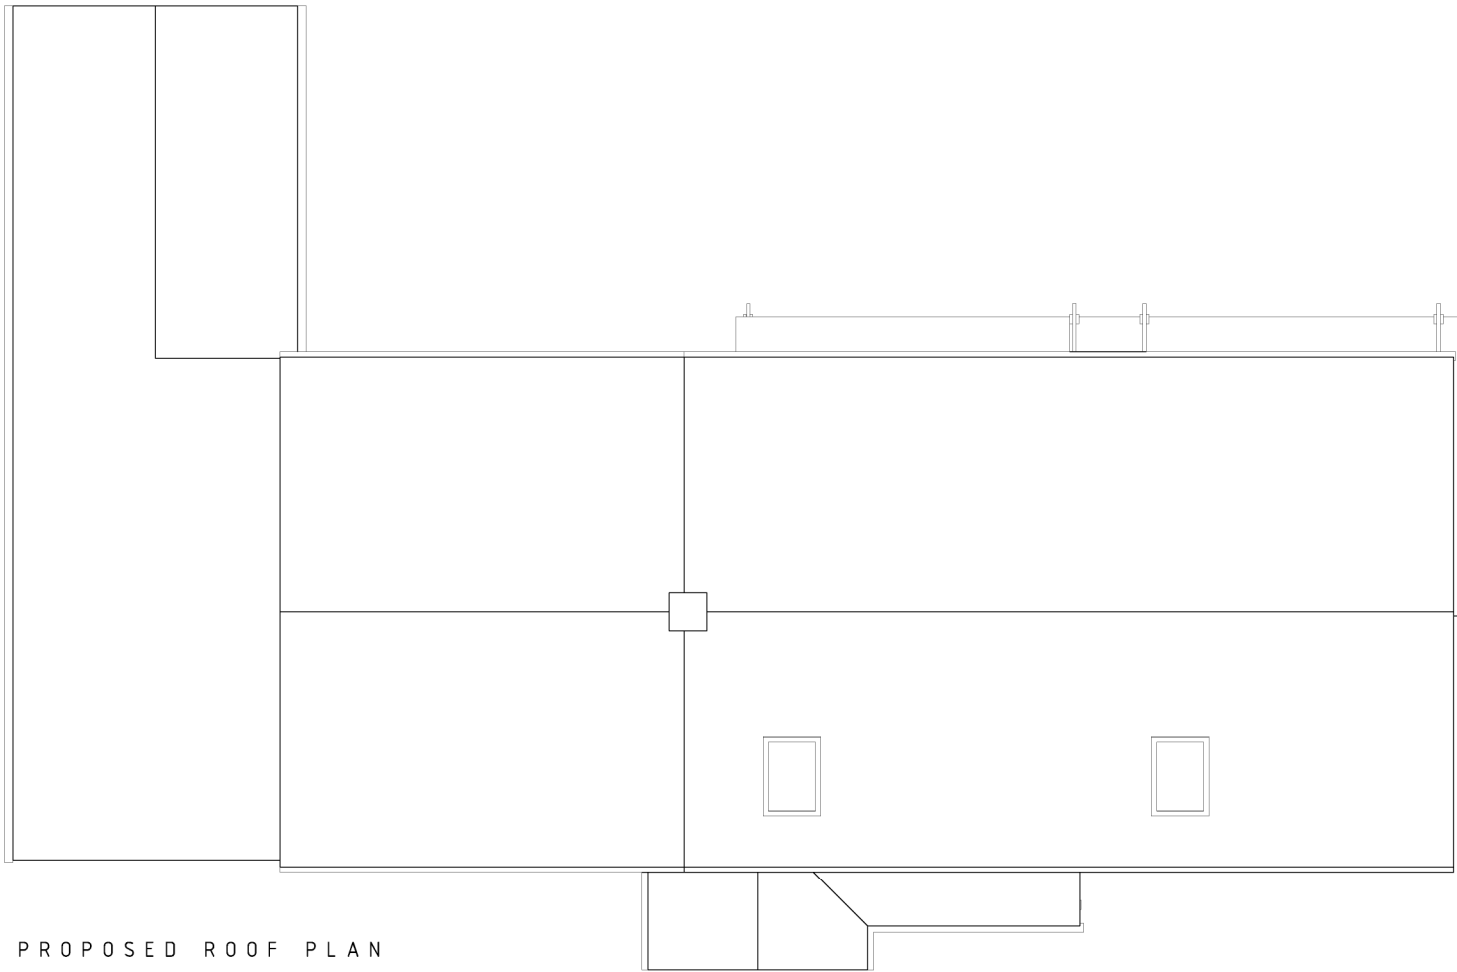


PROPOSED ROOF PLAN

LEGEND

- 1. Garage / workshop
- 2. Entrance lobby
- 3. Sitting Room
- 4. Kitchen
- 5. Dining
- 6. Living Room
- 7. WC
- 8. Utility
- 9. Terrace
- 10. Porch
- 11. Bedroom
- 12. Bathroom
- 13. Ensuite
- 14. Walk-in wardrobes
- 15. Store
- 16. Balcony
- 17. Airing cupboard
- 18. Shower Room
- 19. Home office

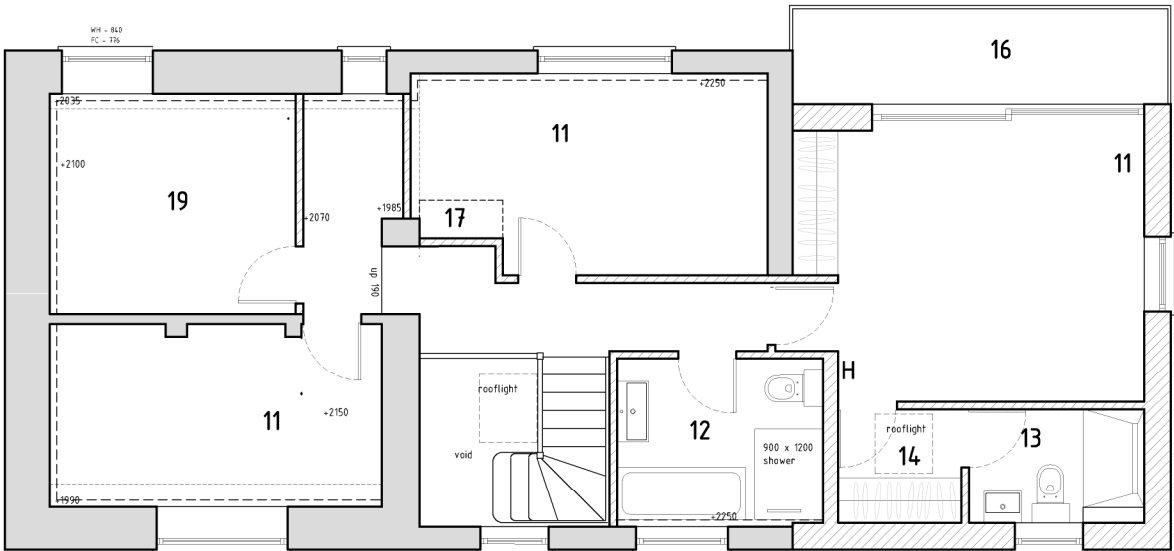

PROPOSED FIRST FLOOR PLAN

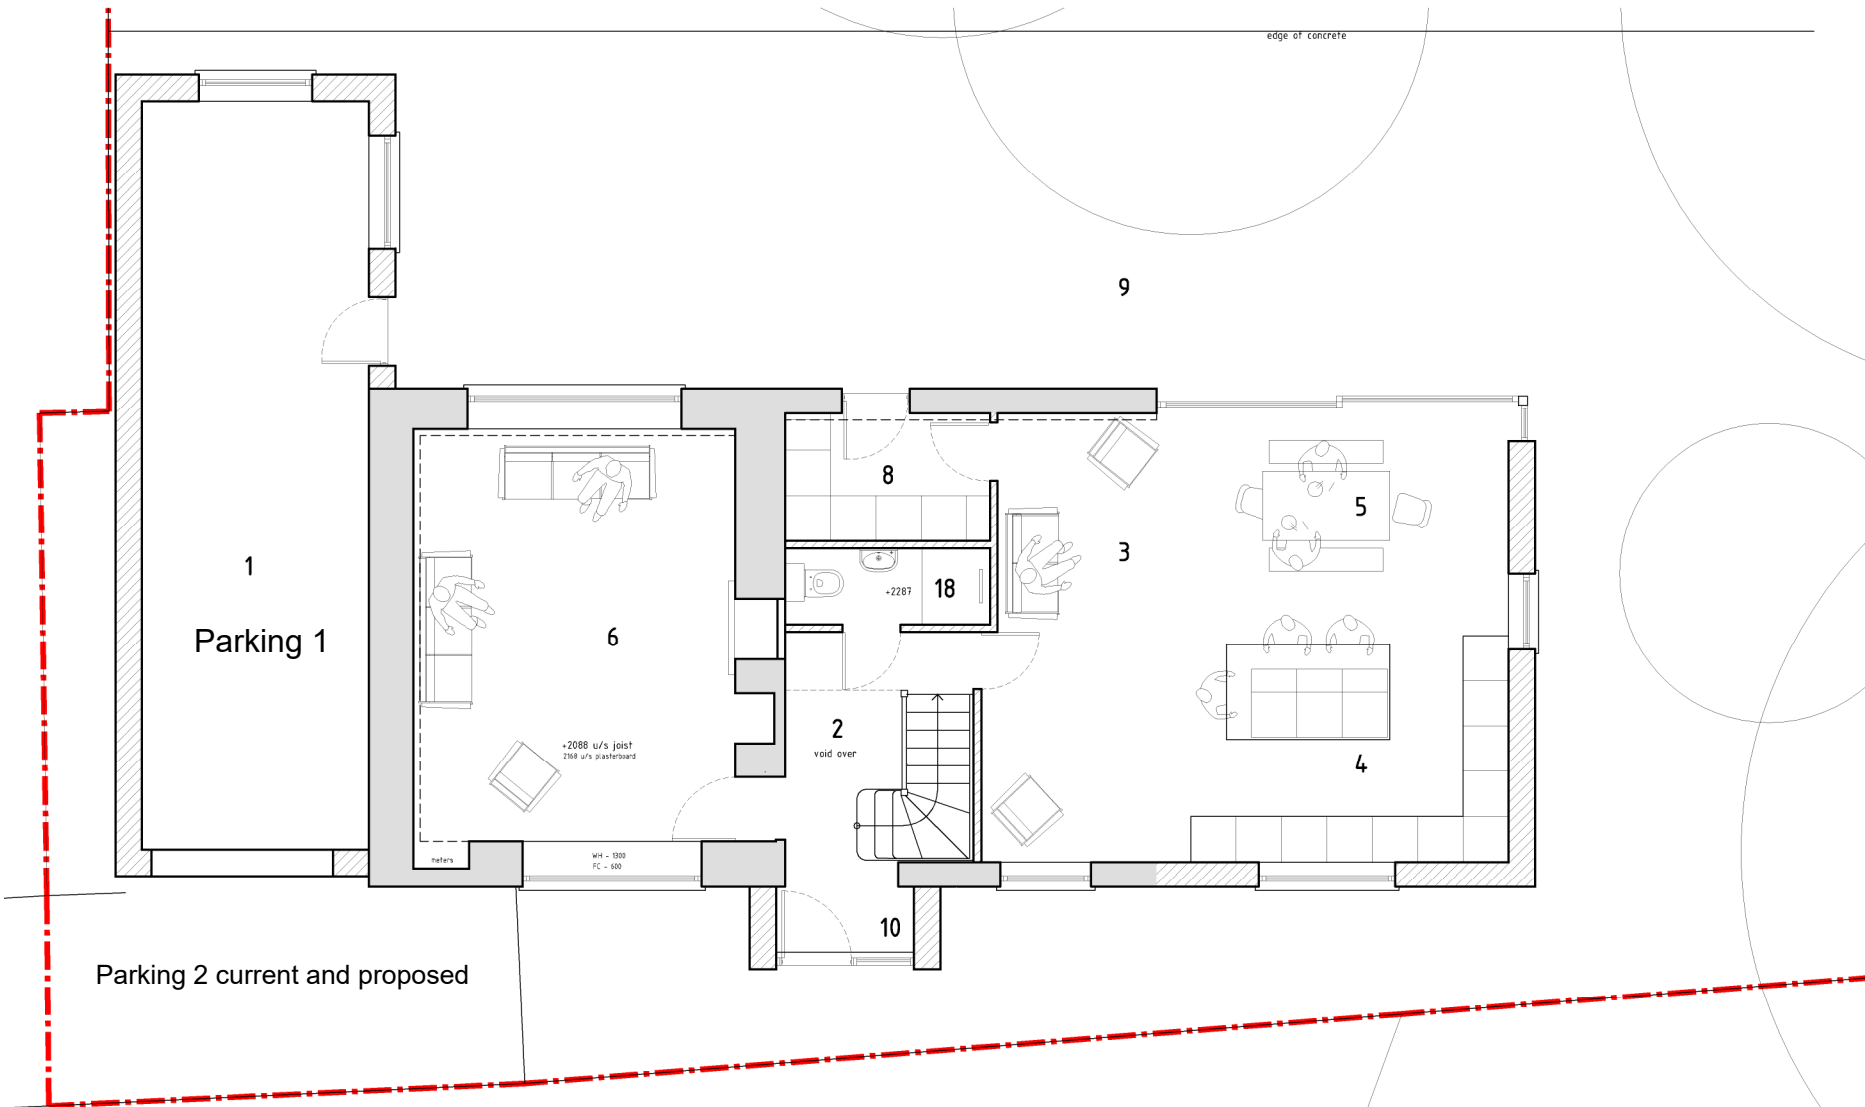

PROPOSED GROUND FLOOR PLAN

CONNECTIONS DESIGN

ARCHITECTURE & INTERIORS

21 Penline Road · Whitchurch · Cardiff · CF14 2AA · Tel : 02920 626 521 · E-Mail : paul@connections-design.co.uk

Project

Proposed Redevelopment at 30 Tailwyd - Neath

Drawing Title

Proposed Floor Plans

roof plan added

Item

Scale

1:100 @ A3

Job No.

J24/07

21 08 24

date

Dwg No.

P04

A

rev

Rev

A

PLANNING